

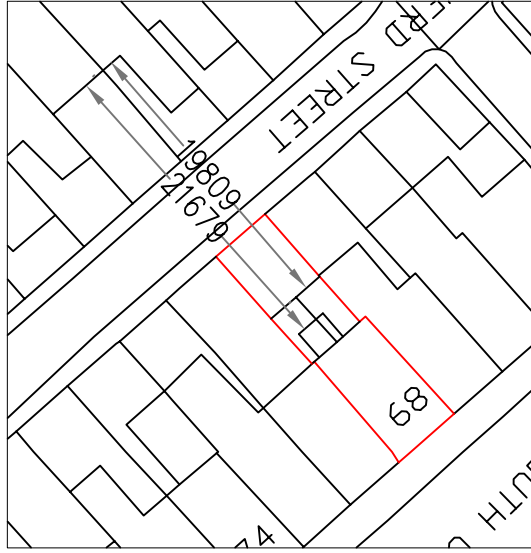
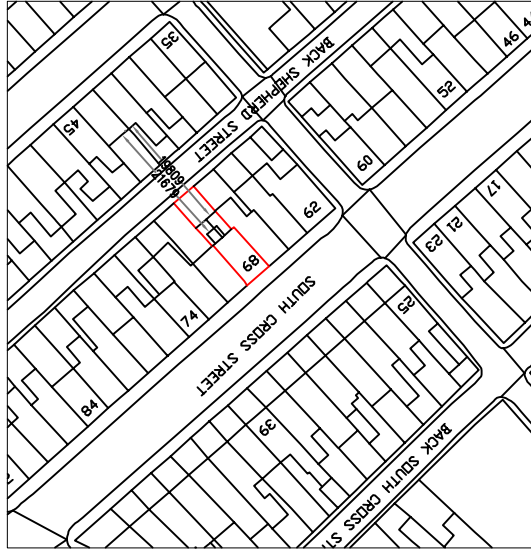
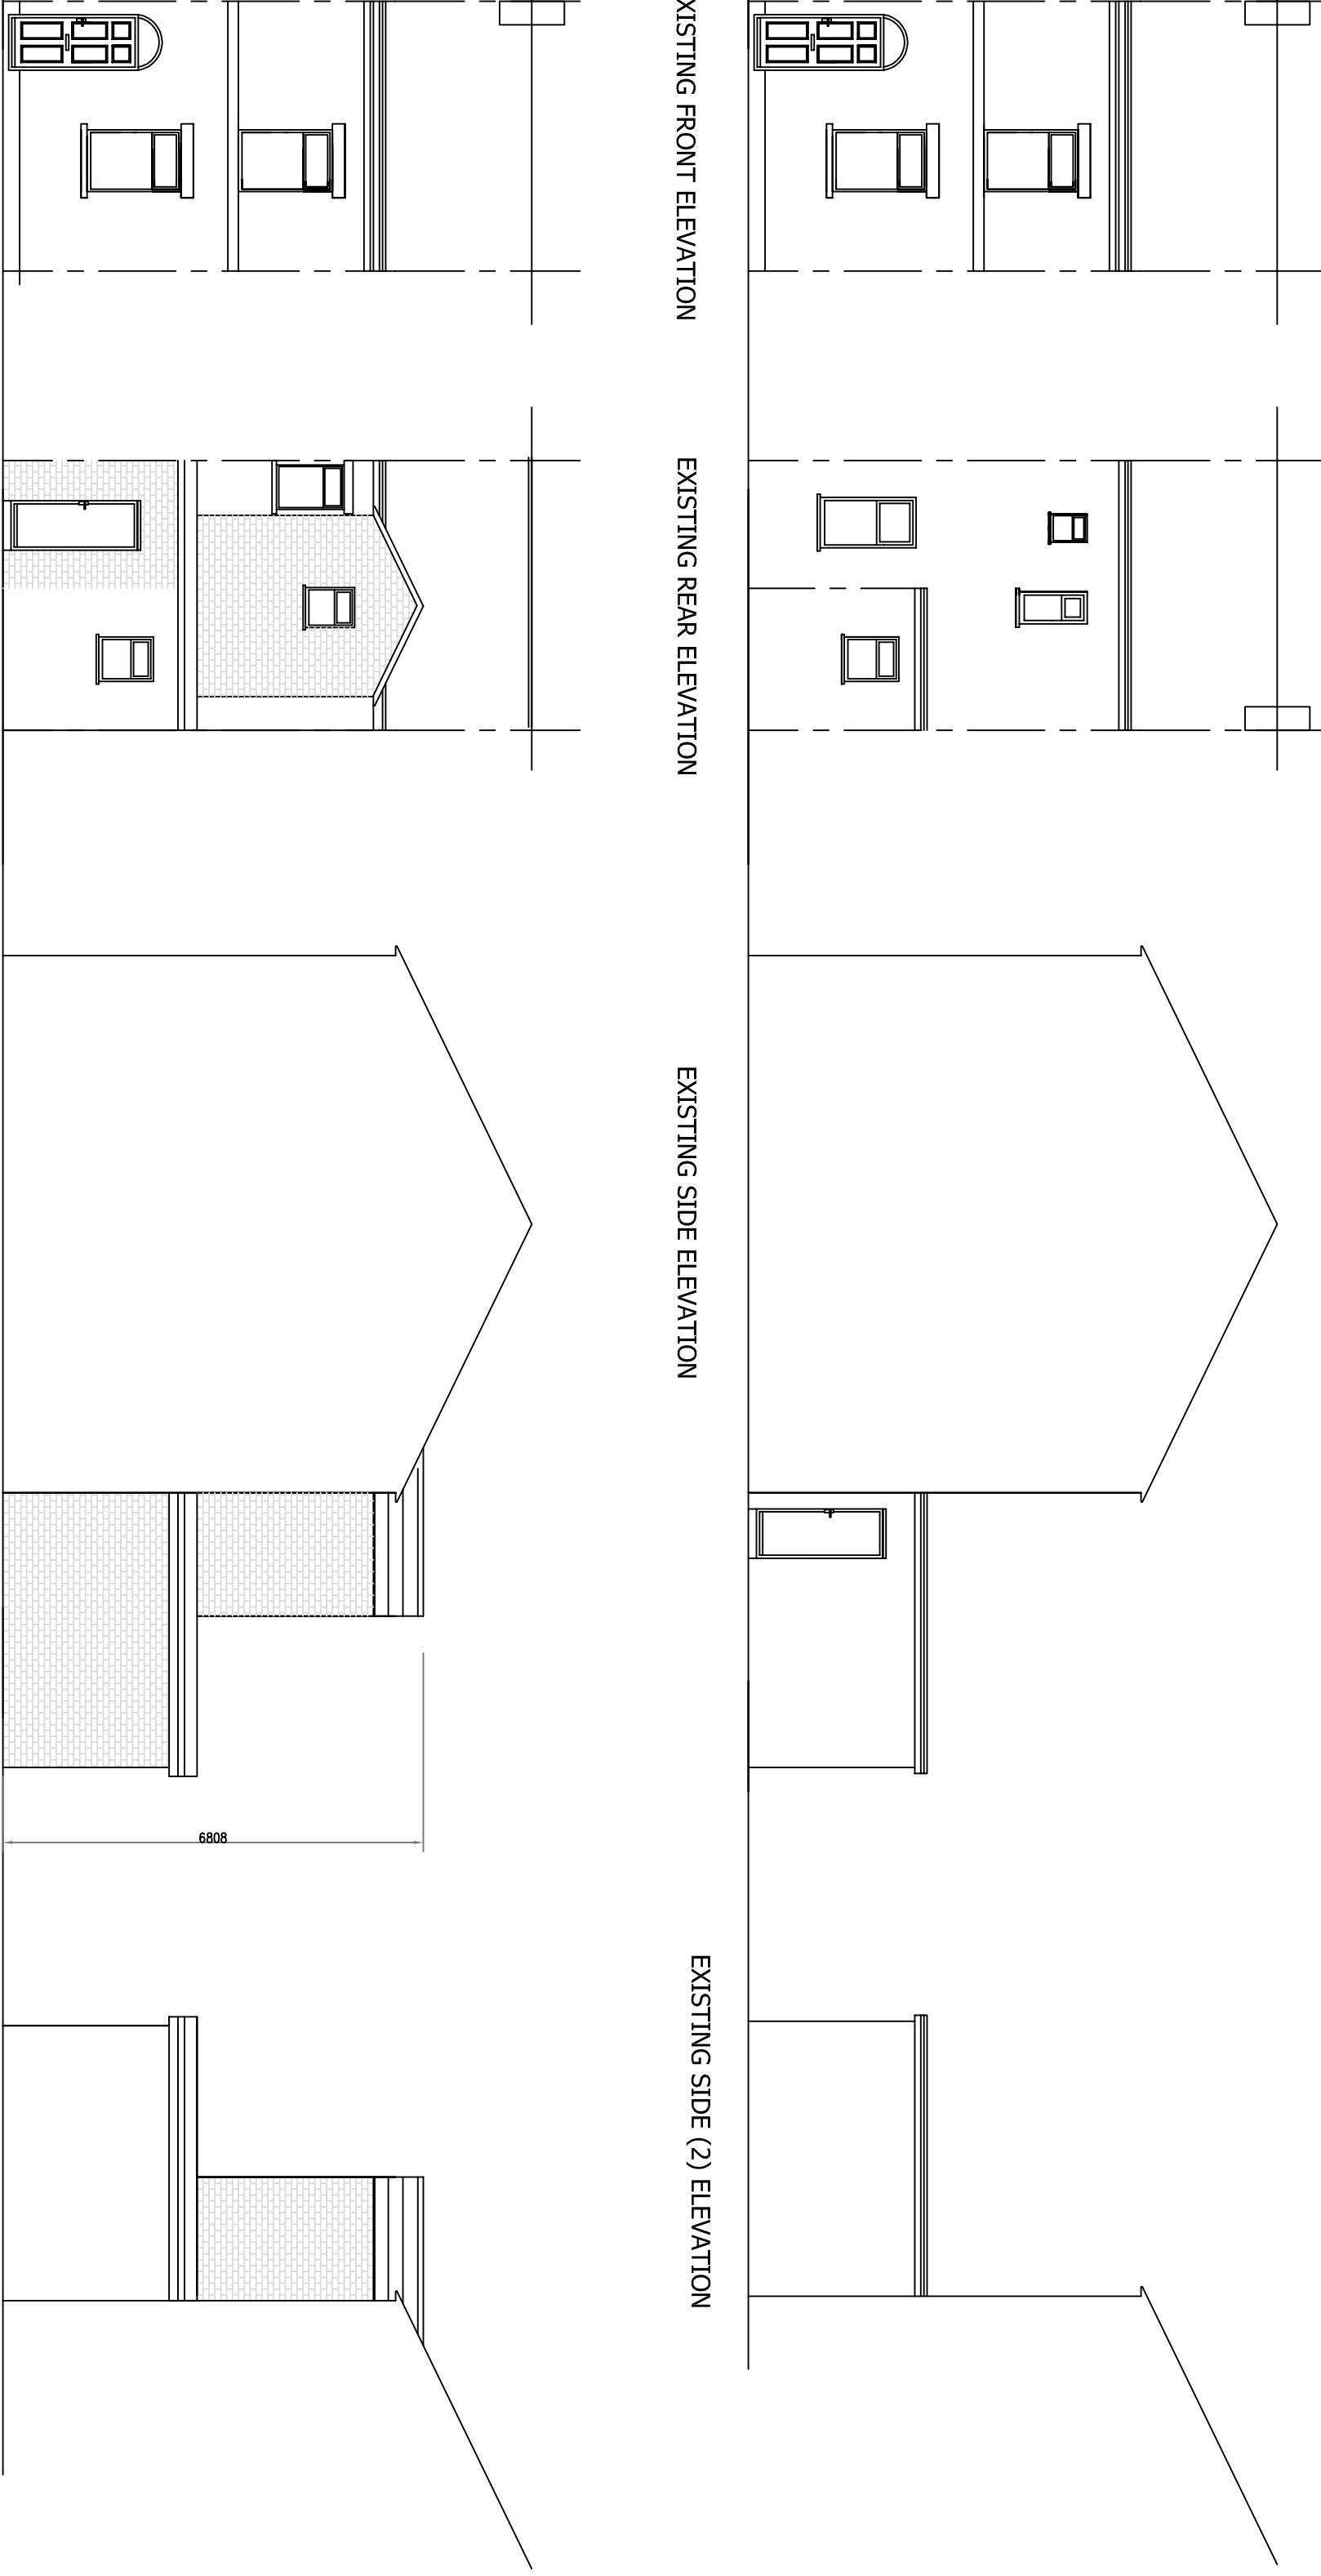
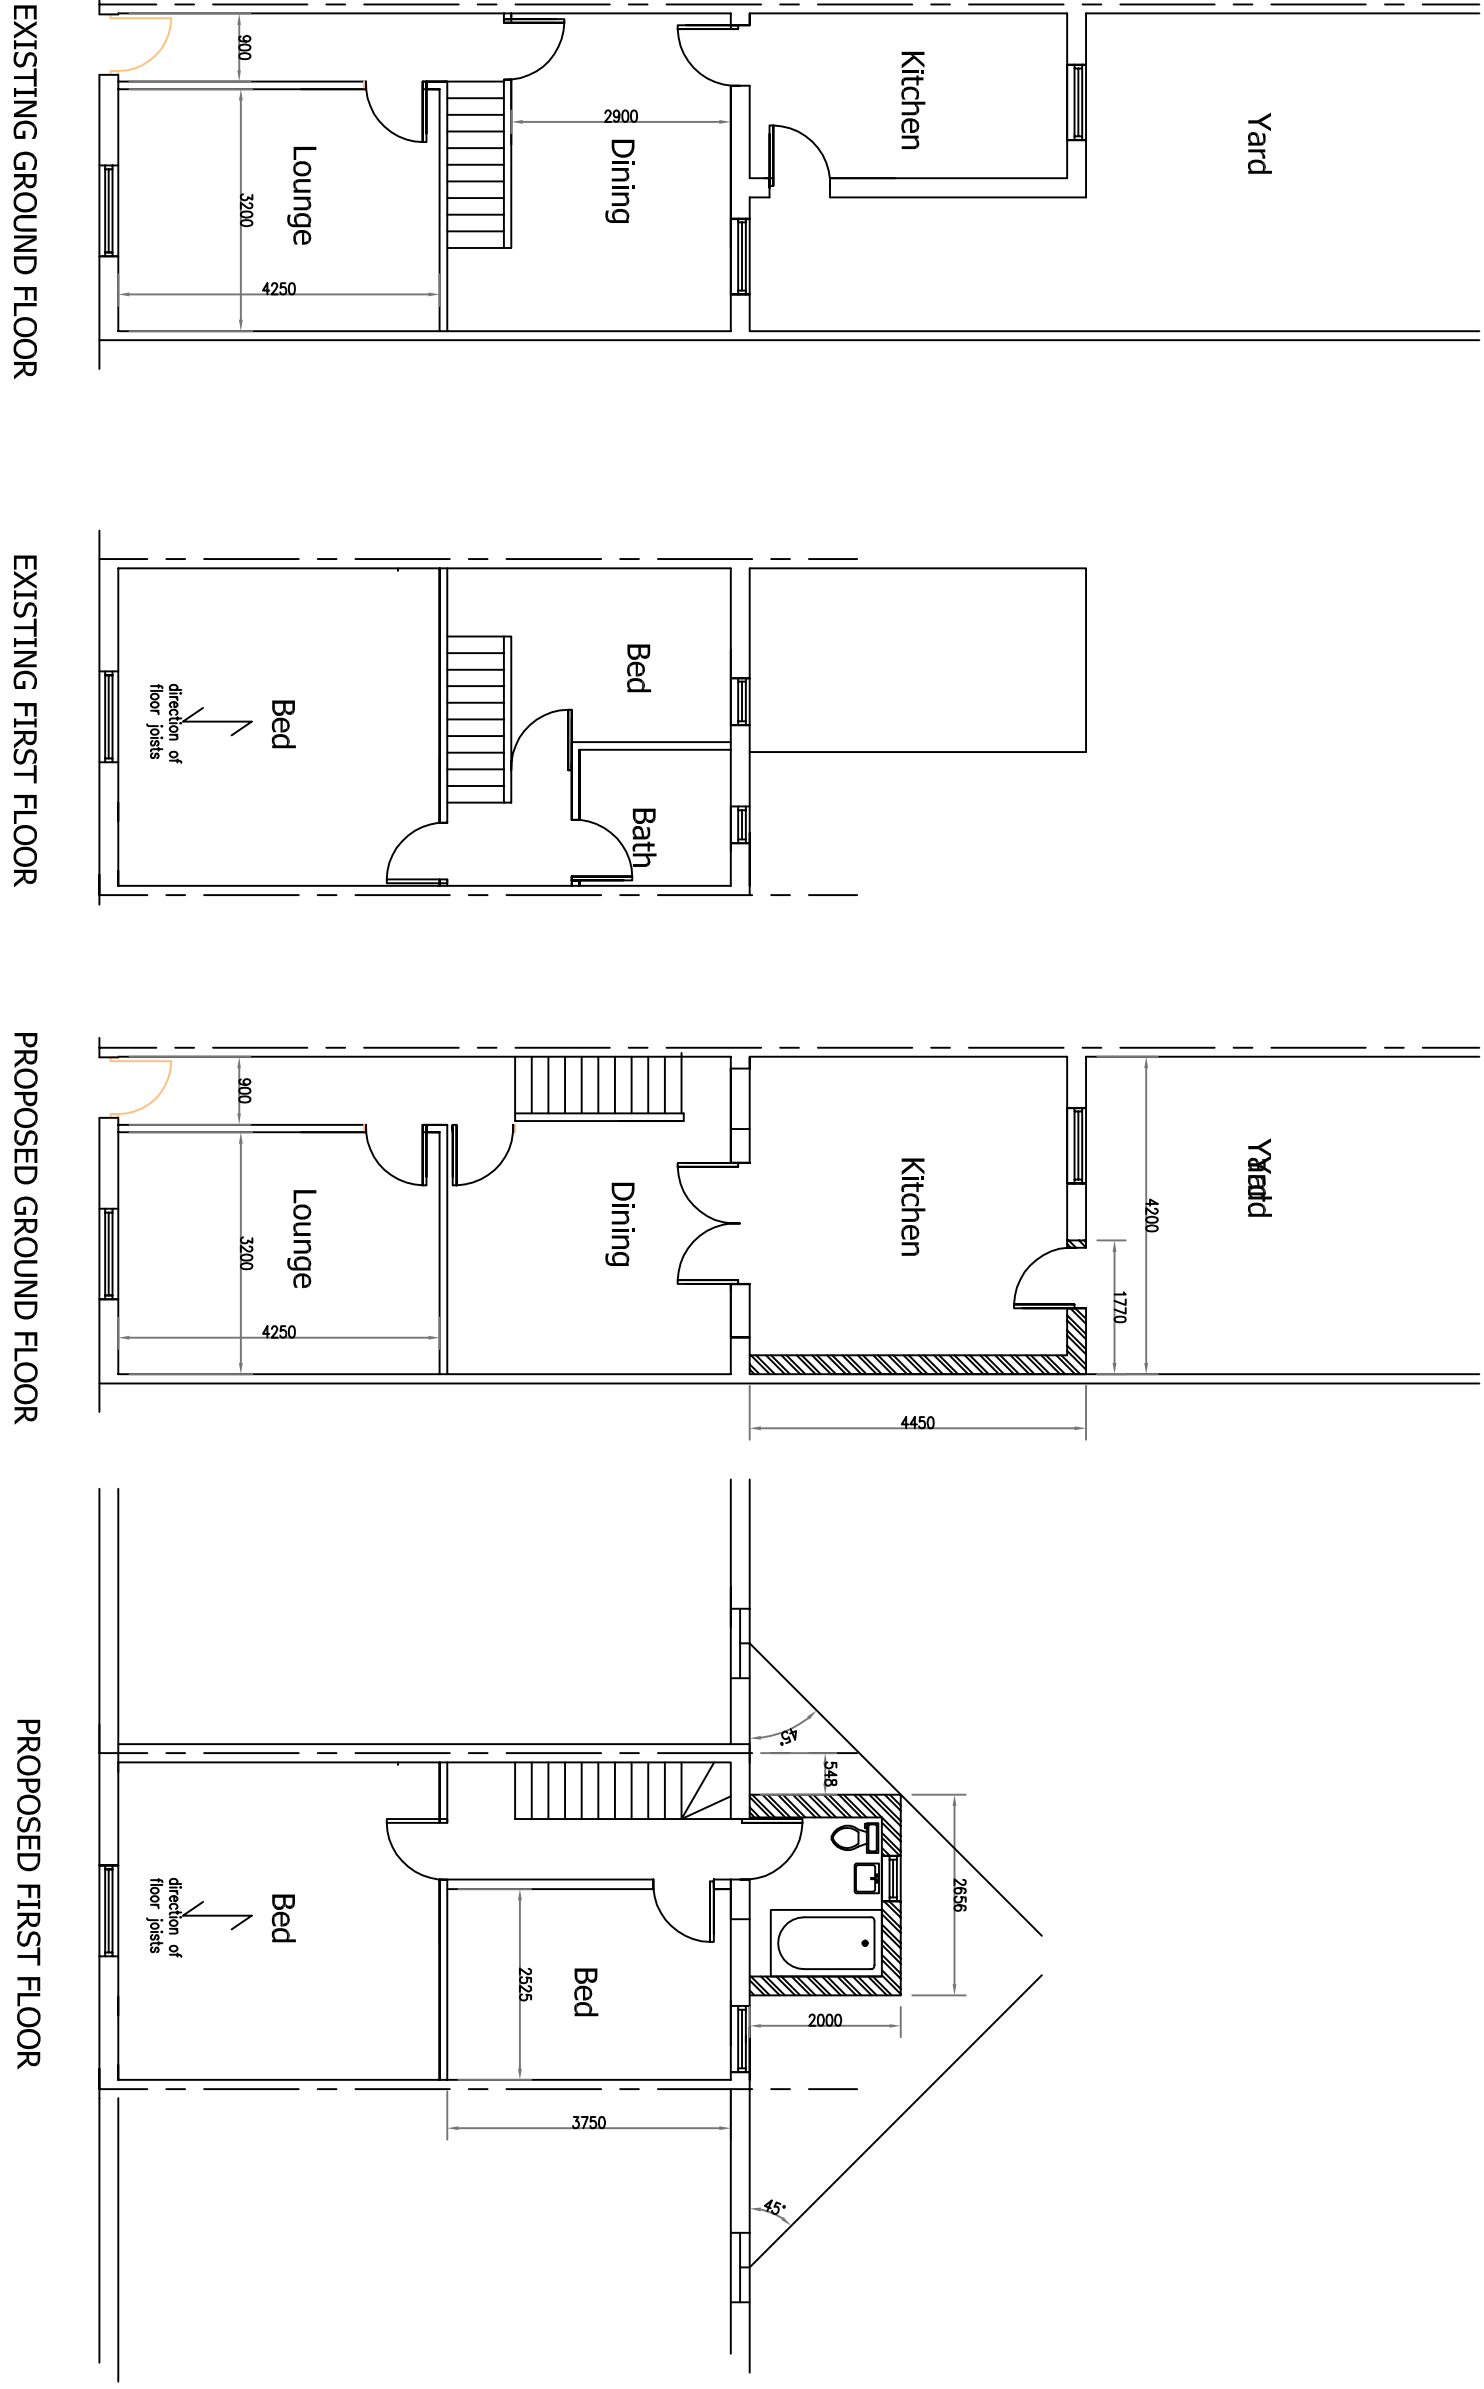


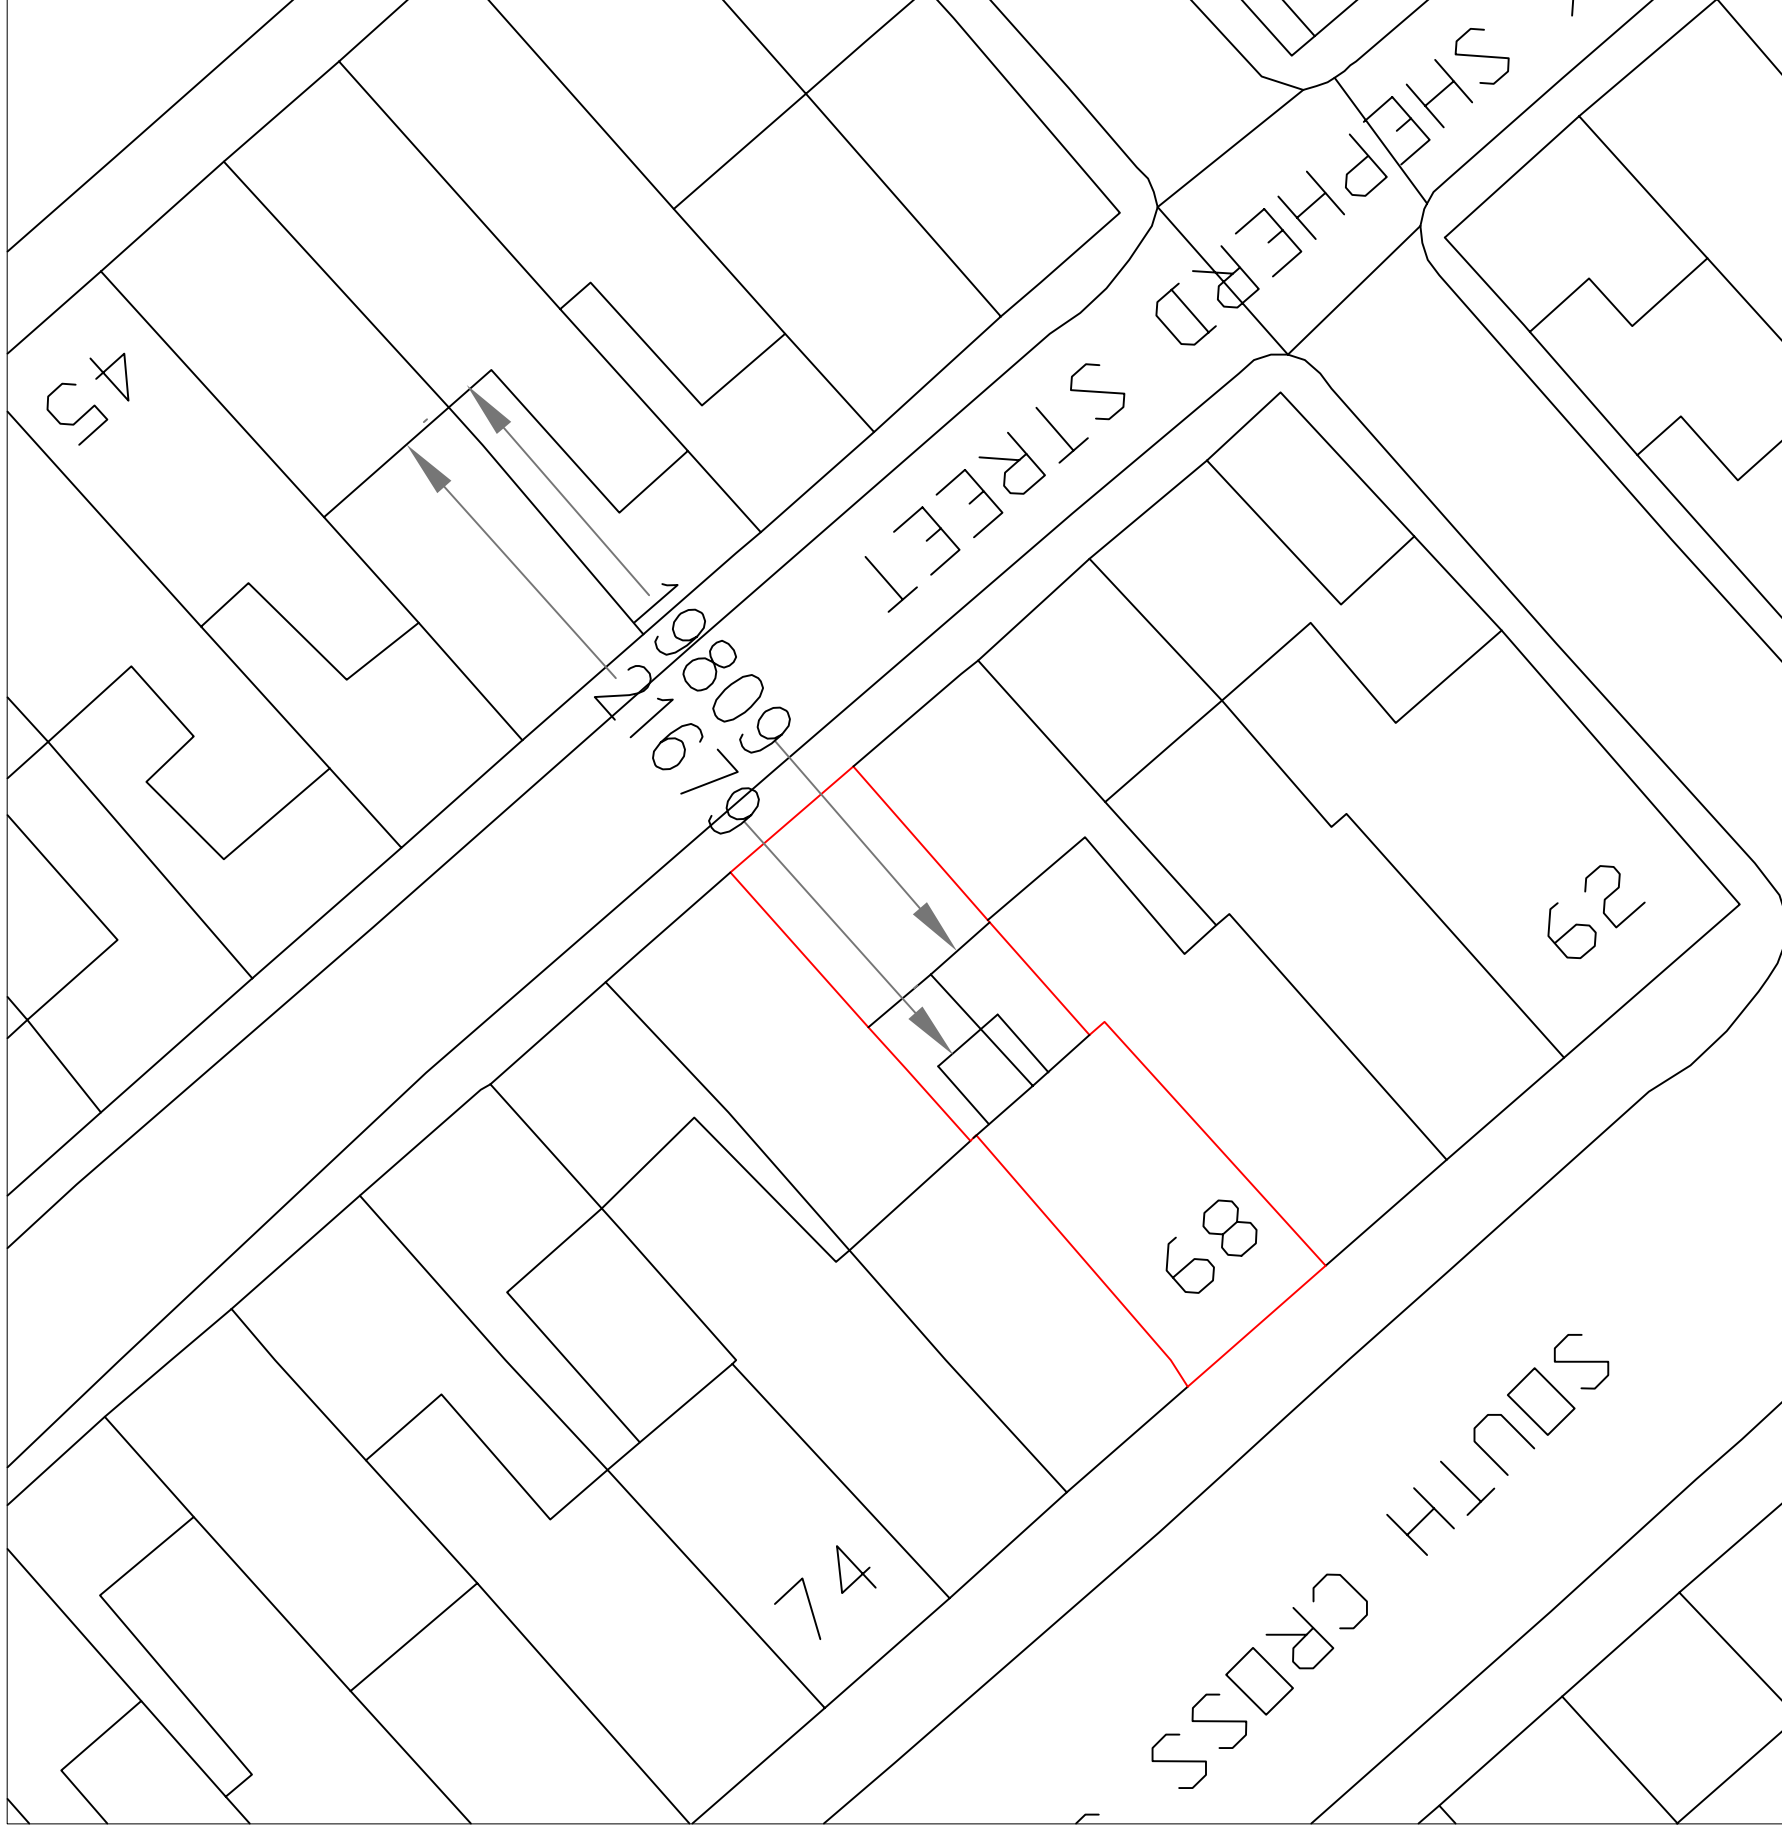

LOCATION PLAN (1:1250)
© Crown copyright and database rights 2022
Ordnance Survey 0100031673

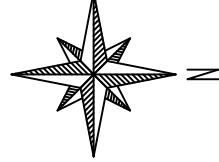

SITE PLAN (1:200)

Revisions			Notes
Date	Rev.	Initials	
23/3/22	A.	45° angle added/extension revised	This drawing is subject to copyright and is not to be reproduced in part or whole without approval. Figured dimensions take precedence over scaled measurements from the drawing. All dimensions and drawings to be checked by Client and Contractor and discrepancies clarified with the Client prior to commencement. Approval & Conditions and current Building Regulations. No work to commence without Planning & Building Regulations approval. The client must ensure the project complies with the Construction Design and Management Regulations 2015 or if interested party is observed, as well as compliance with Party Wall Act 1996
13/4/22	B.	Amended plans	
Notes			
 			