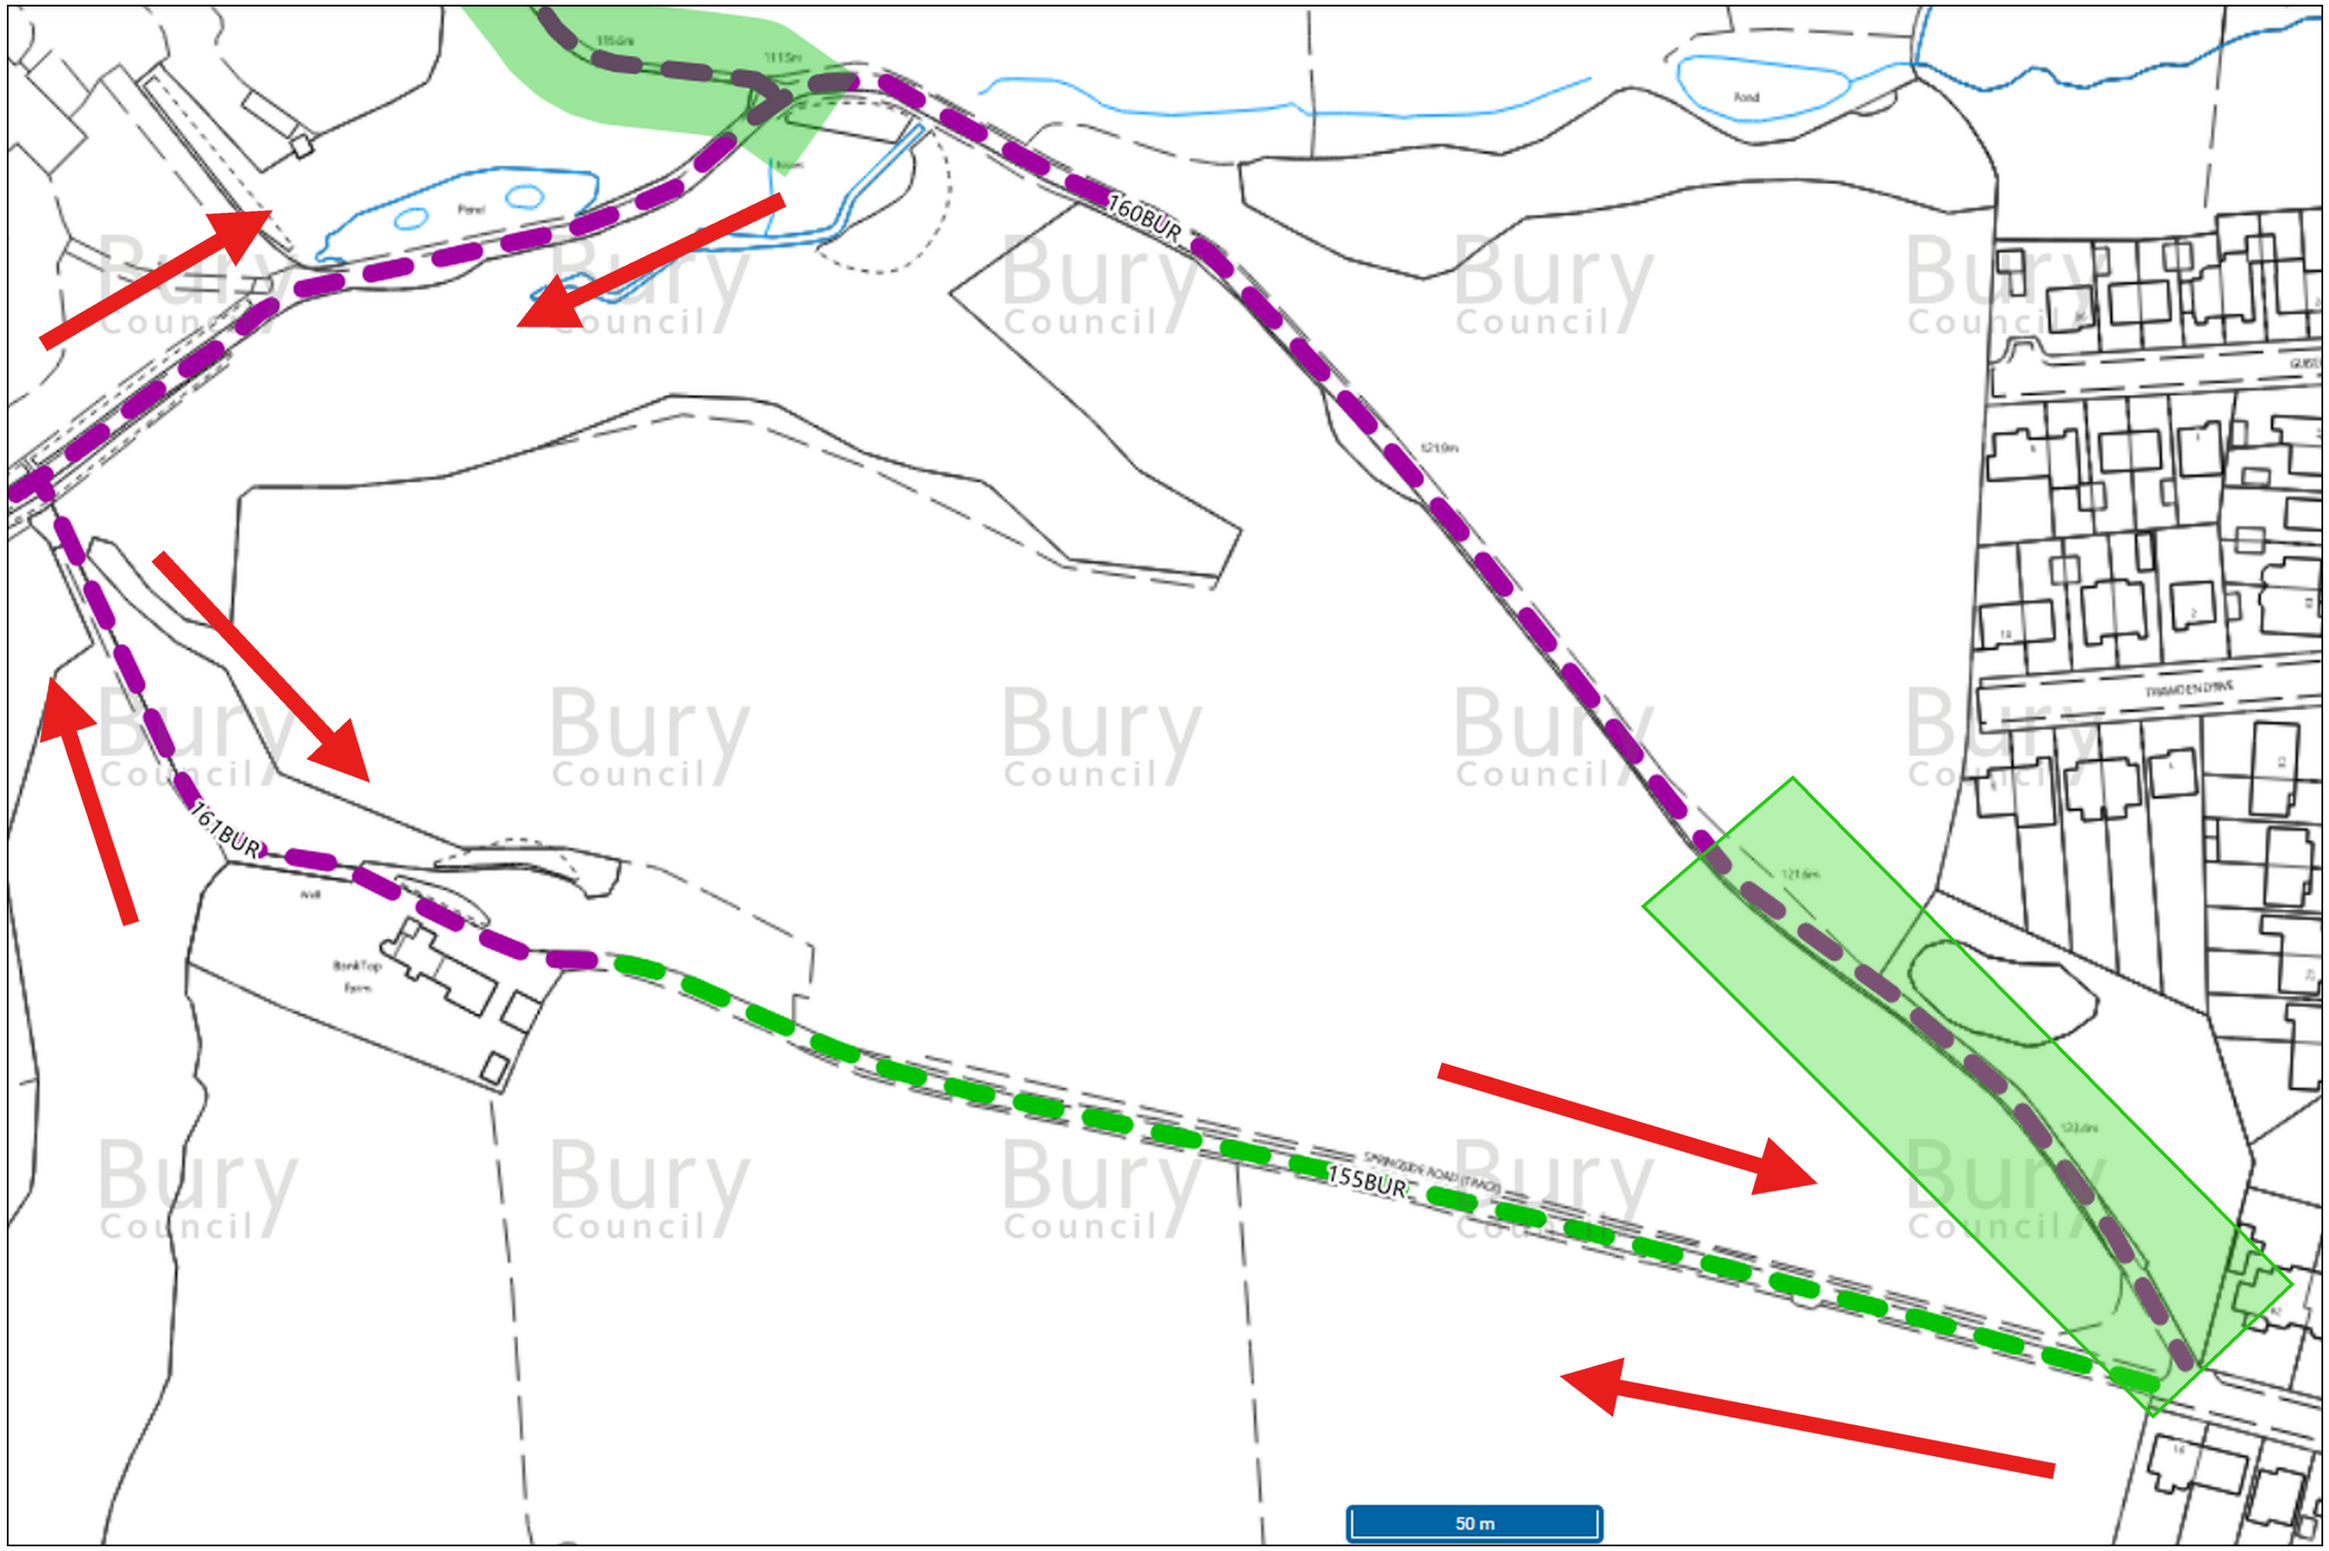


Suggested Temporary Footpath Diversion Route - Public Footpath 160BUR

Land adjacent to 62 Springside Road, Bury BL9 5JQ | Planning permission 68815 - Condition 19 (CTMP) | Edgefold Homes Limited

Scale: as scale bar (50 m) | Paper size: A3

Red arrows: diversion route via 155BUR / 161BUR / 160BUR | Green box: section of 160BUR temporarily closed