





2 Front - Street Scene Existing - Boundaries
1 : 100




1 Front - Street Scene Proposed - Boundaries
1 : 100

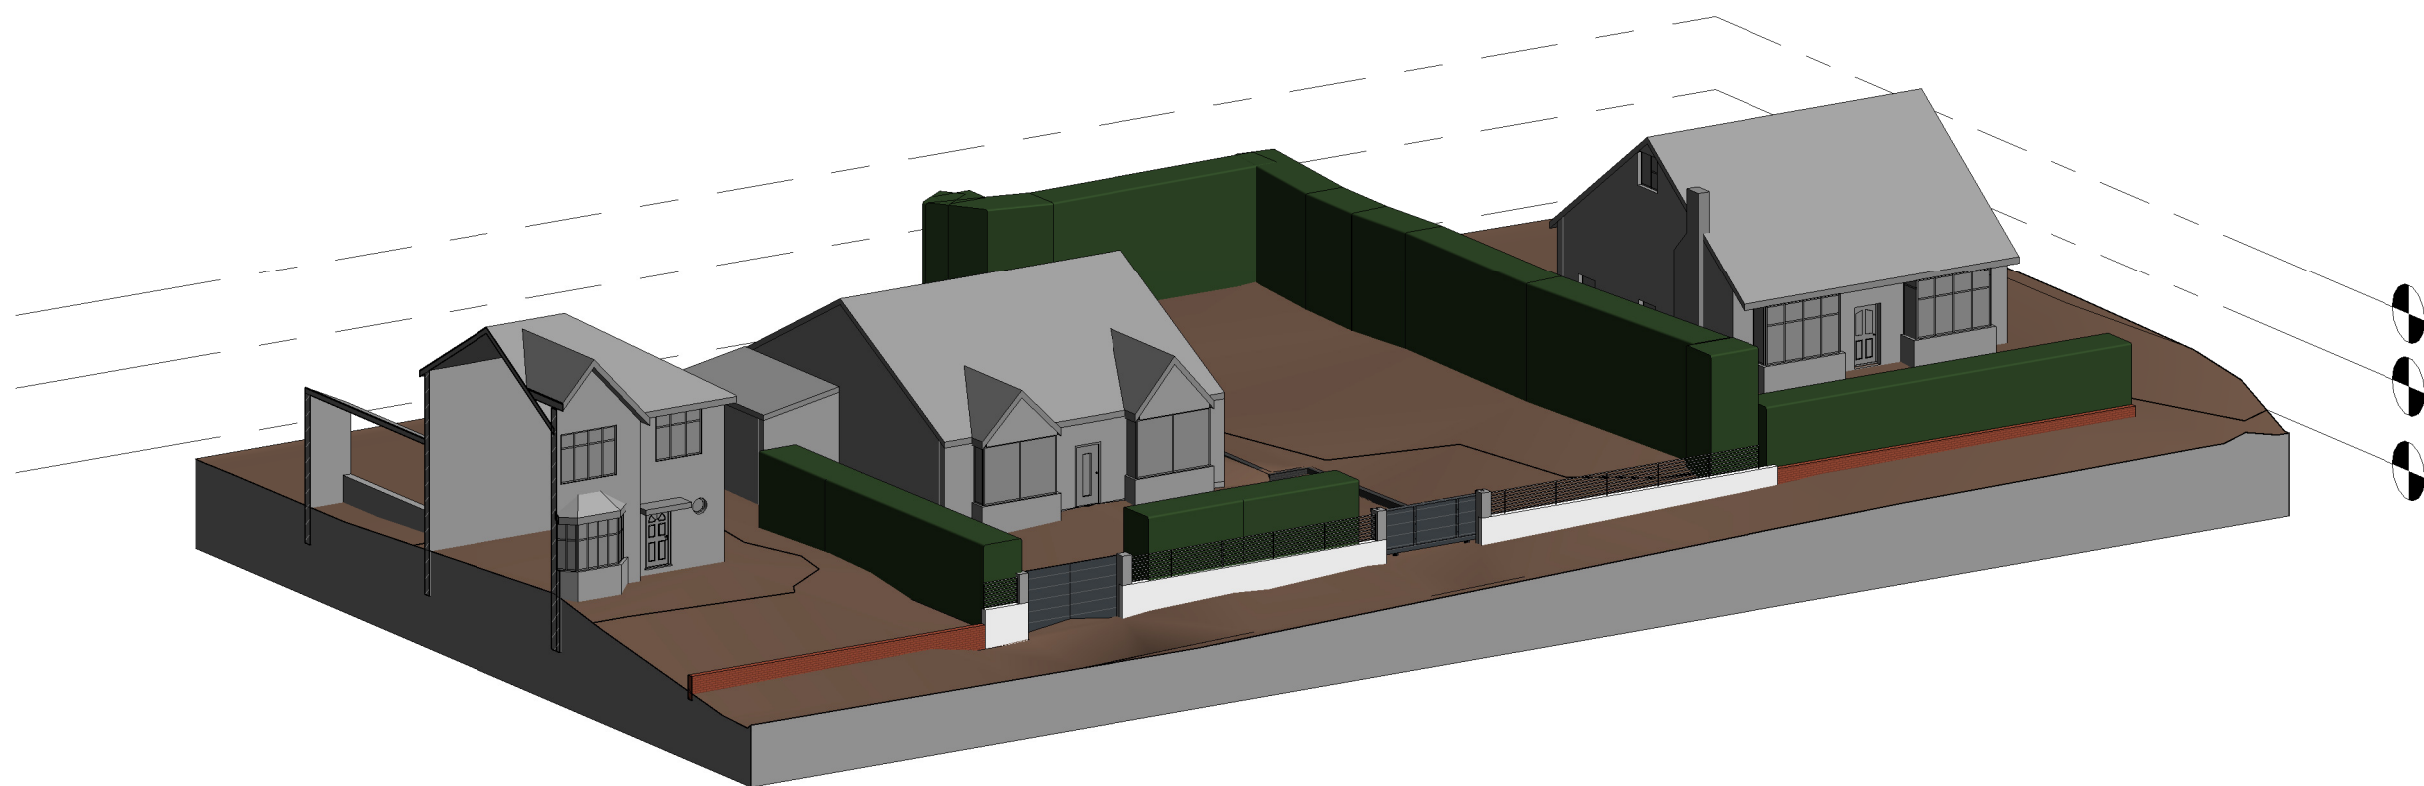

3 3D - Planning - Existing

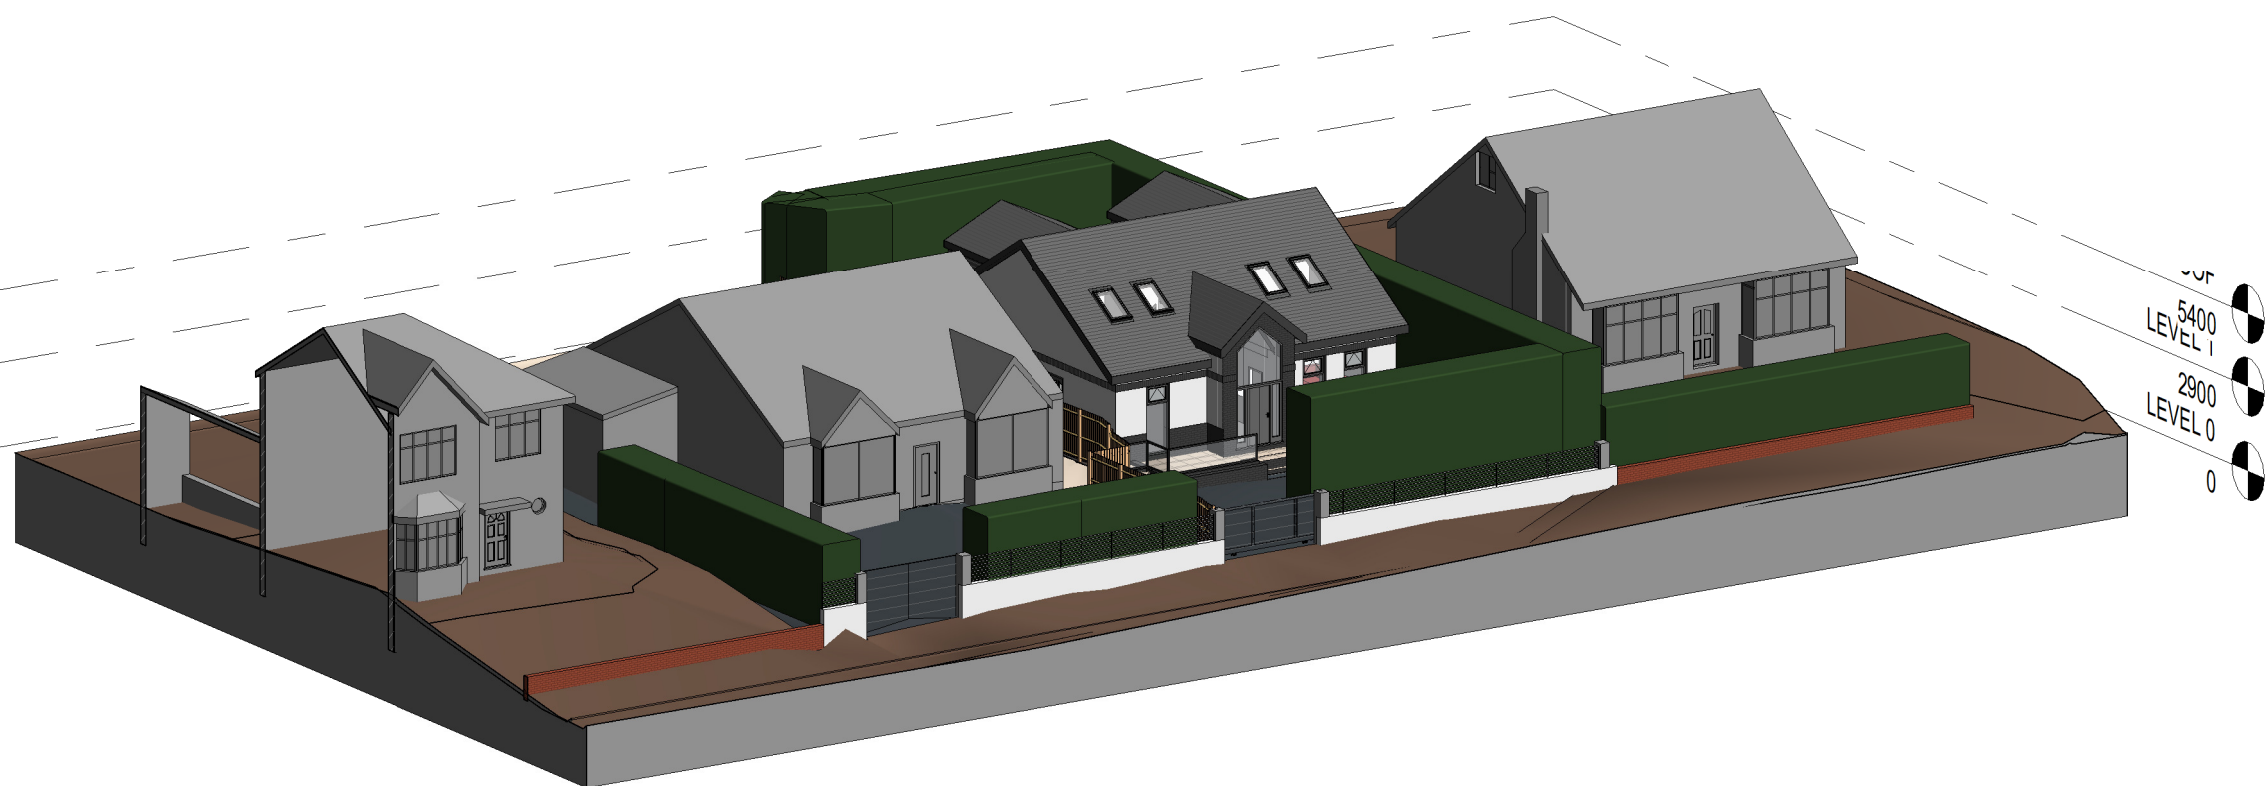

4 3D - Planning - Proposed

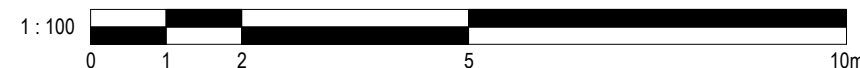

No.	Description	Date	Initial
-----	-------------	------	---------

PROJECT	131 Radcliffe New Road		
---------	------------------------	--	--

TITLE	Existing and Proposed Street Scene - Boundaries		
-------	---	--	--

STATUS	DESIGN		
--------	--------	--	--

DRAWN BY	DATE	SCALE (@ A1)	
CB	26/07/2024	1 : 100	

PROJECT NUMBER	DRAWING NUMBER	REV
GSS24100	005	

GOLD SKETCH

S T U D I O S

www.goldsketch.co.uk info@goldsketch.co.uk 0161 792 9595

NOTES
COPYRIGHT ALL RIGHTS RESERVED.
NO PART OF THIS DRAWING IS TO BE REPRODUCED WITHOUT WRITTEN CONSENT.
DRAWING TO BE USED FOR THE STATUS INDICATED ONLY. ANY DISCREPANCIES TO BE REPORTED TO THE
DESIGNER PRIOR TO THE COMMENCEMENT OF ANY WORK. ALL WORK AND MATERIALS TO BE IN ACCORDANCE WITH CURRENT STATUTORY
LEGISLATION, RELEVANT CODES OF PRACTICE AND BRITISH STANDARDS. ALL DIMENSIONS ON THIS DRAWING ARE IN MILLIMETRES UNLESS
OTHERWISE STATED.