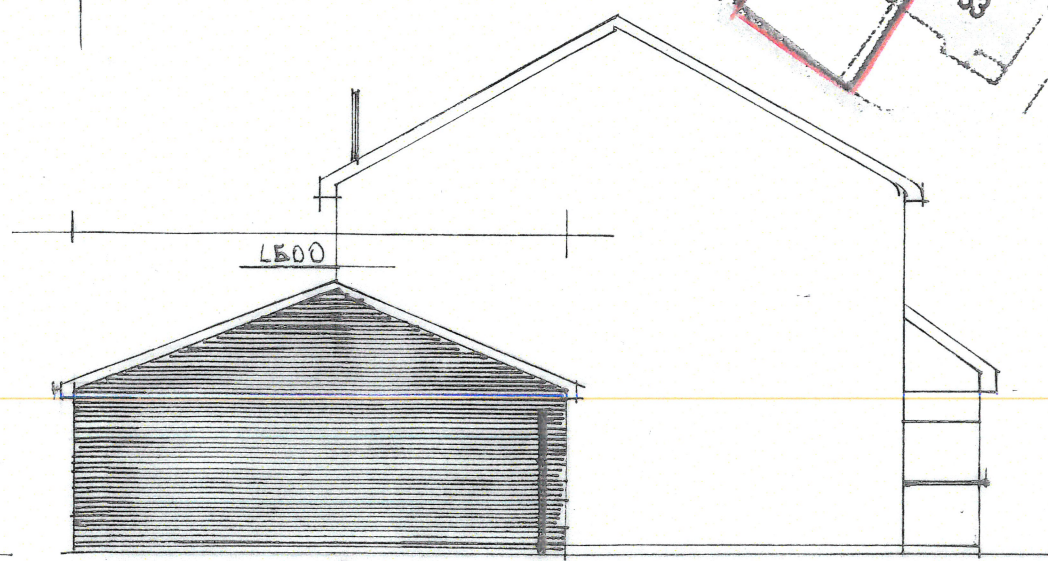
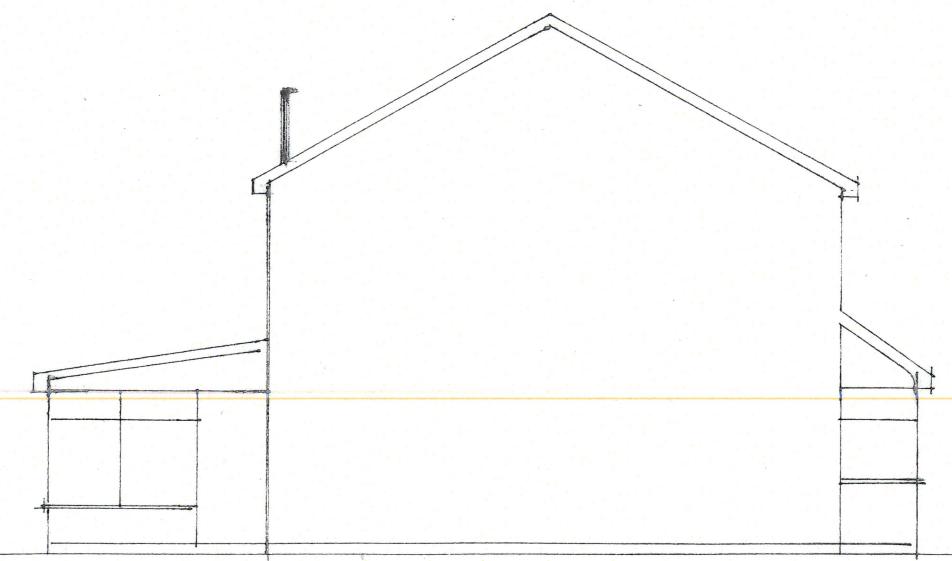
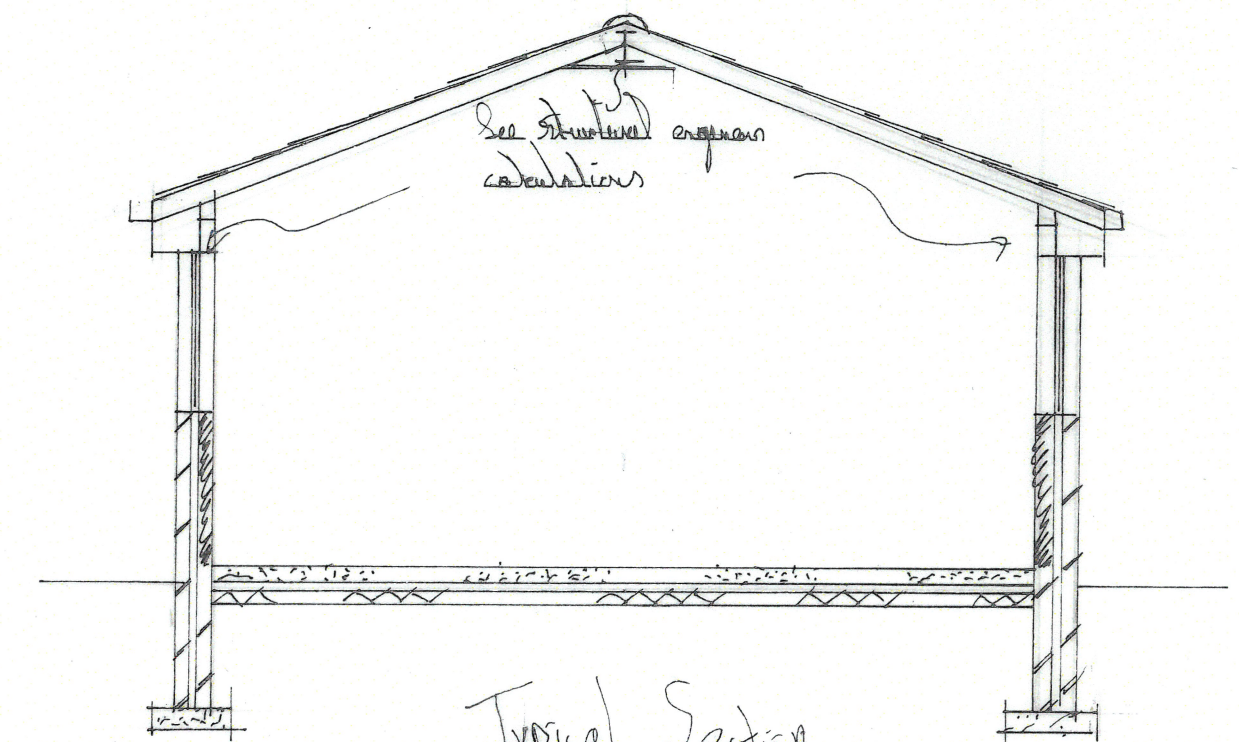
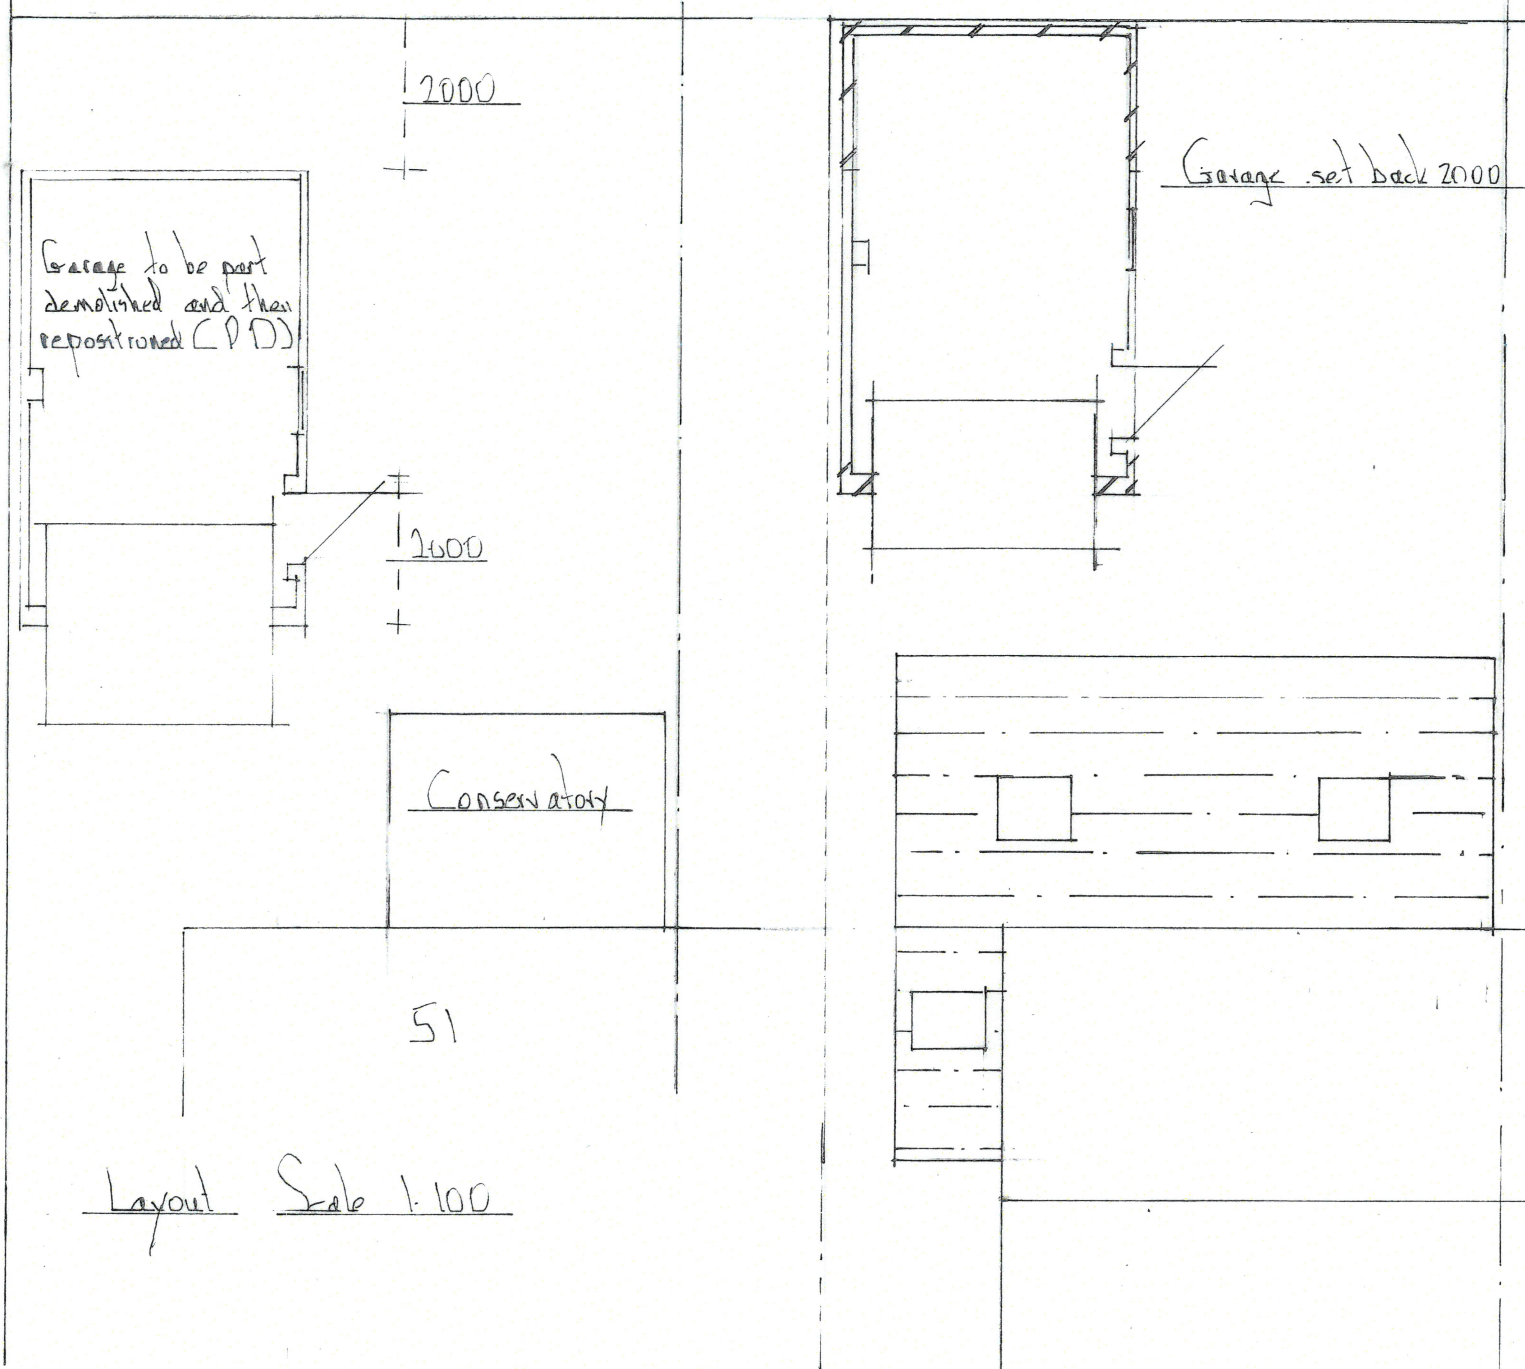


DATE	AMENDMENTS	INT
rry Jackson Surveyors Limited		
Unit 4A Farnworth Park Industrial Estate Wellington Street, Farnworth, Bolton BL4 7BY Tel: 01204 701740 Mobile: 07931 321879		
CLIENT	Mr & Mrs Lillie	
ADDRESS	51 Kensington Drive Elton Bury BL8 2DE	
PROJECT	Planning & Building Regulations	
TITLE	Rear & Side Extension with alterations to garage (POD)	
DRAWING NO	BLH/JS/16/12	REV
SCALE	HJ	DATE 21/1/22
DRAWN BY	JJ	SHEET SIZE A3
CHECKED BY		COPYRIGHT ©