



PROPOSED PLAN
1:100
HA401/03A

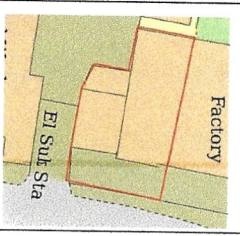

CARPET
BUILDING
No 51

The Works /
49 Bury Road,
Radcliffe

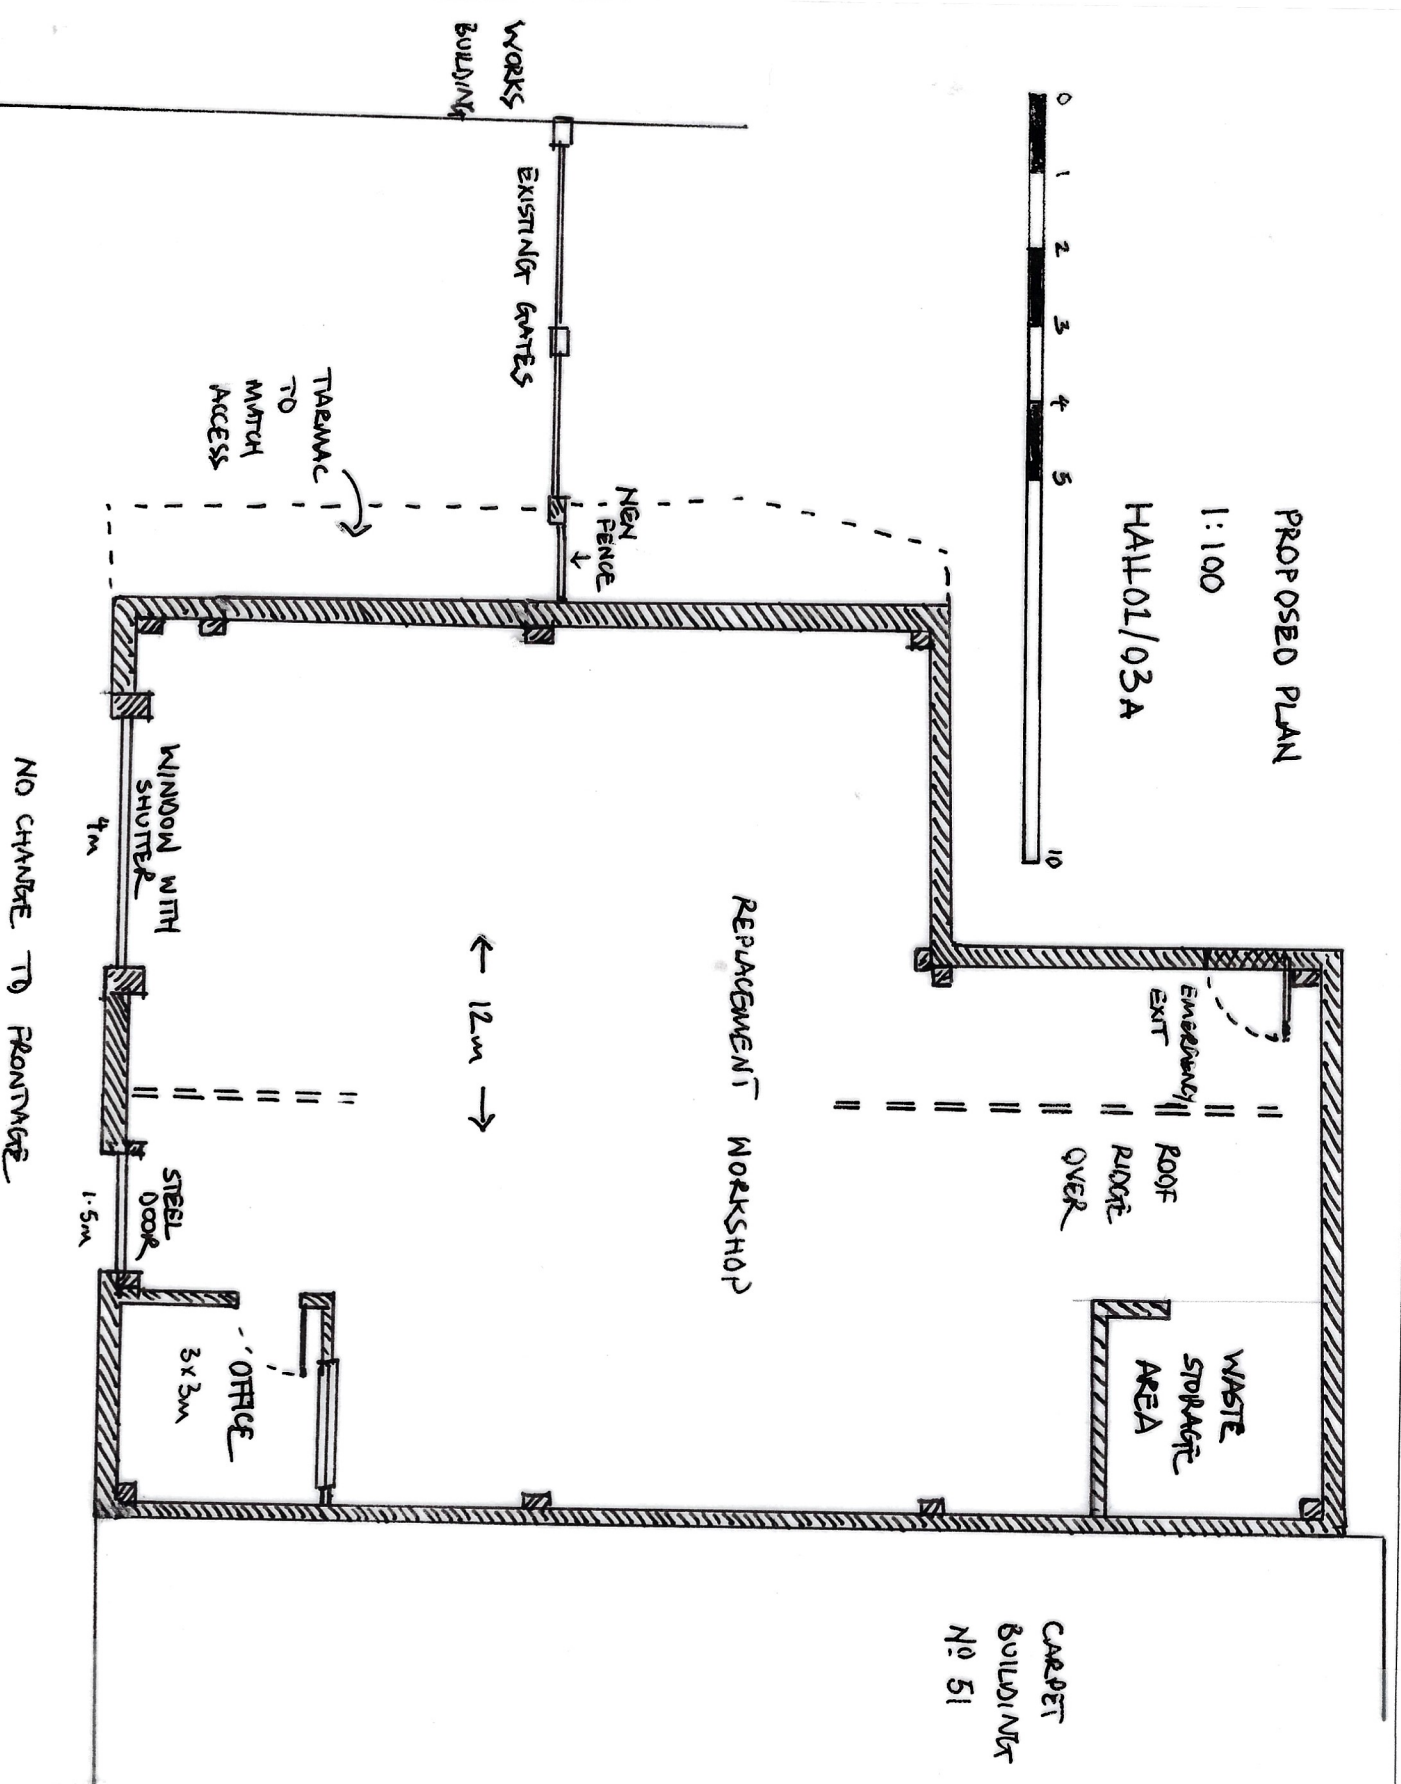