



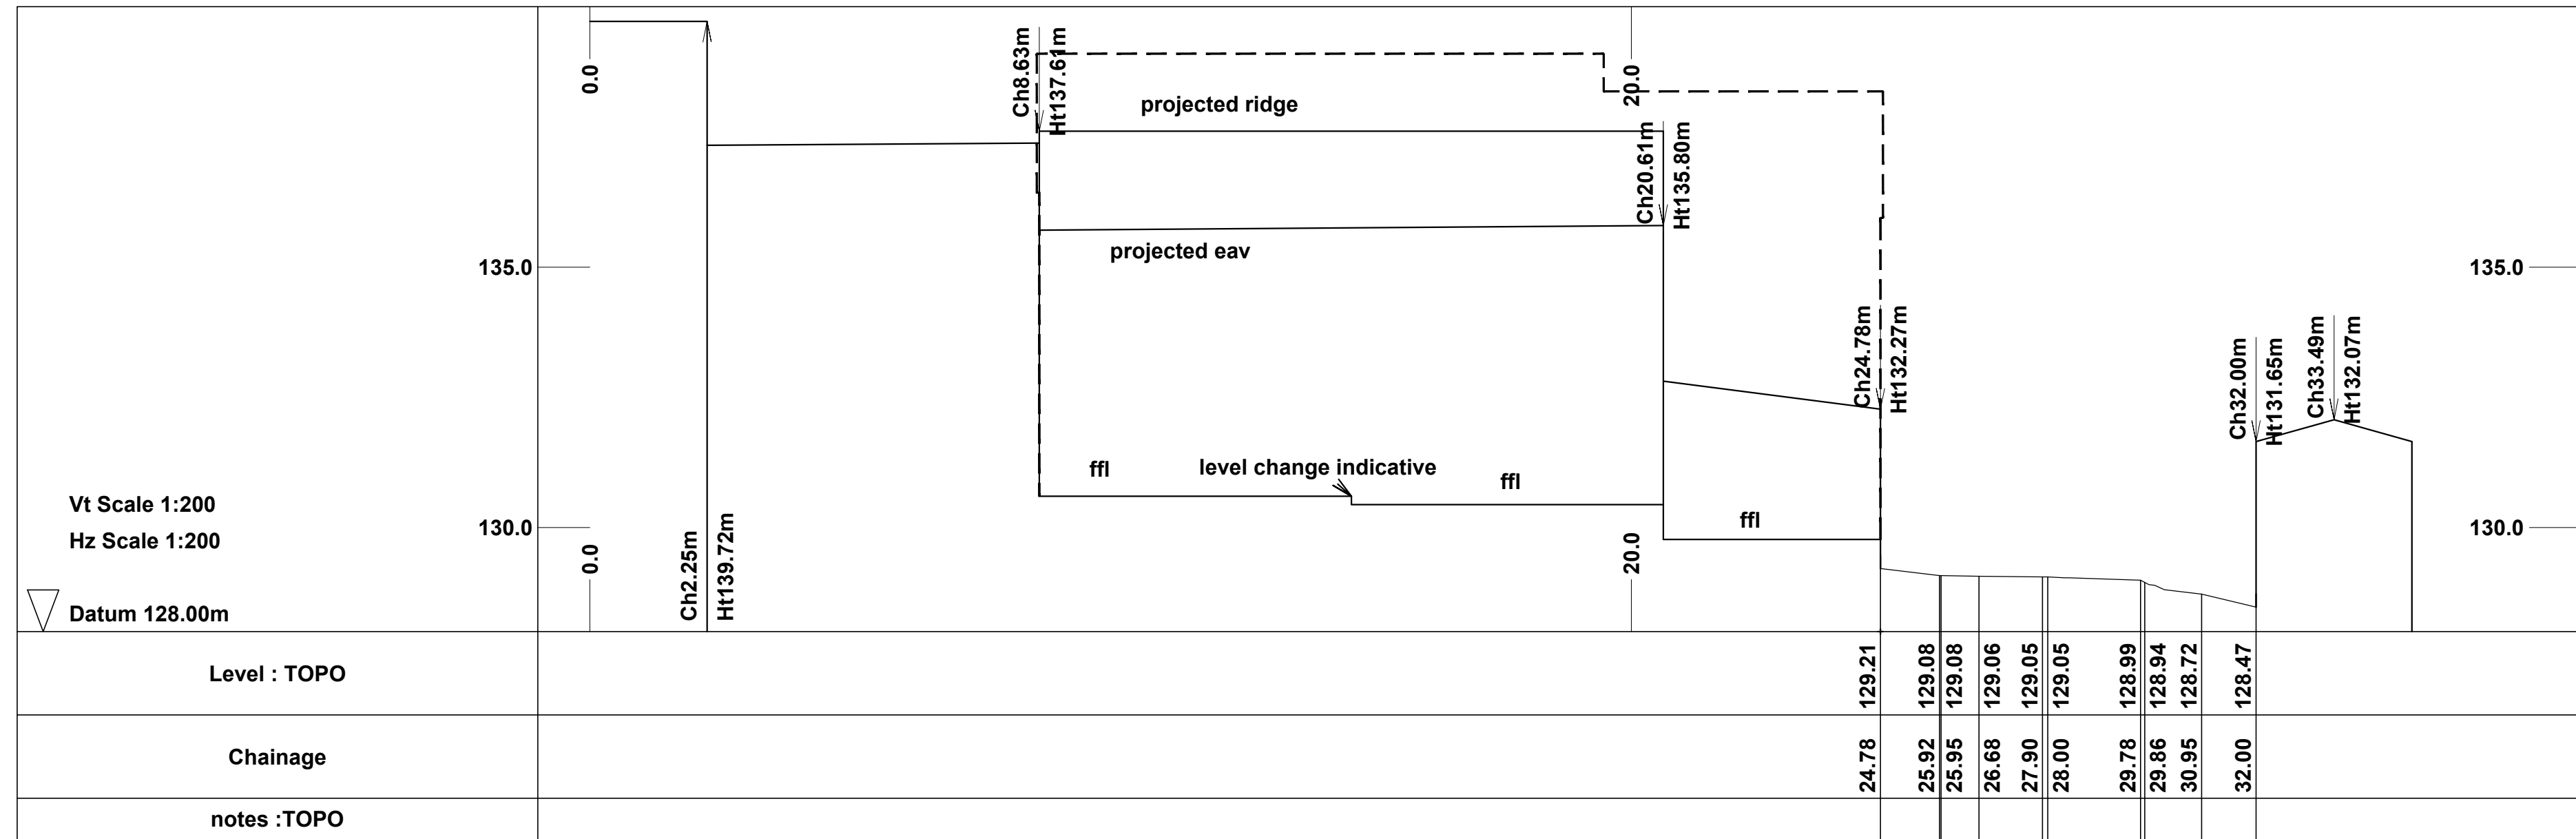


Section A-A'

Note:
Proposed building outline indicated
using dashed lines

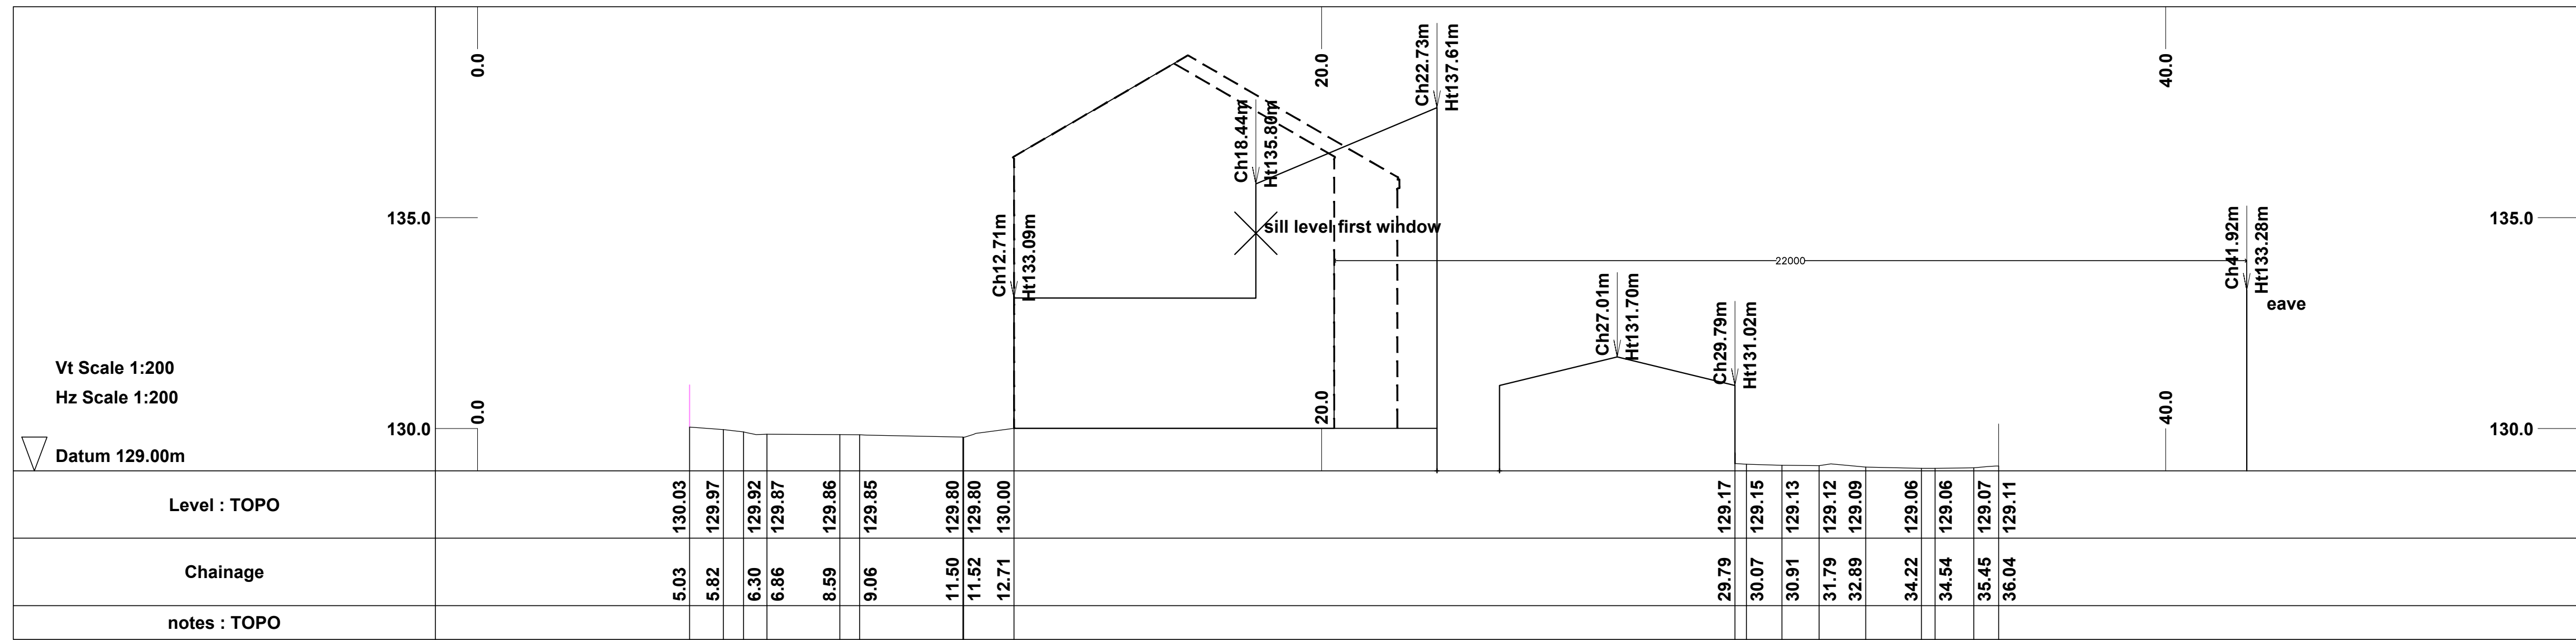

Section B-B'

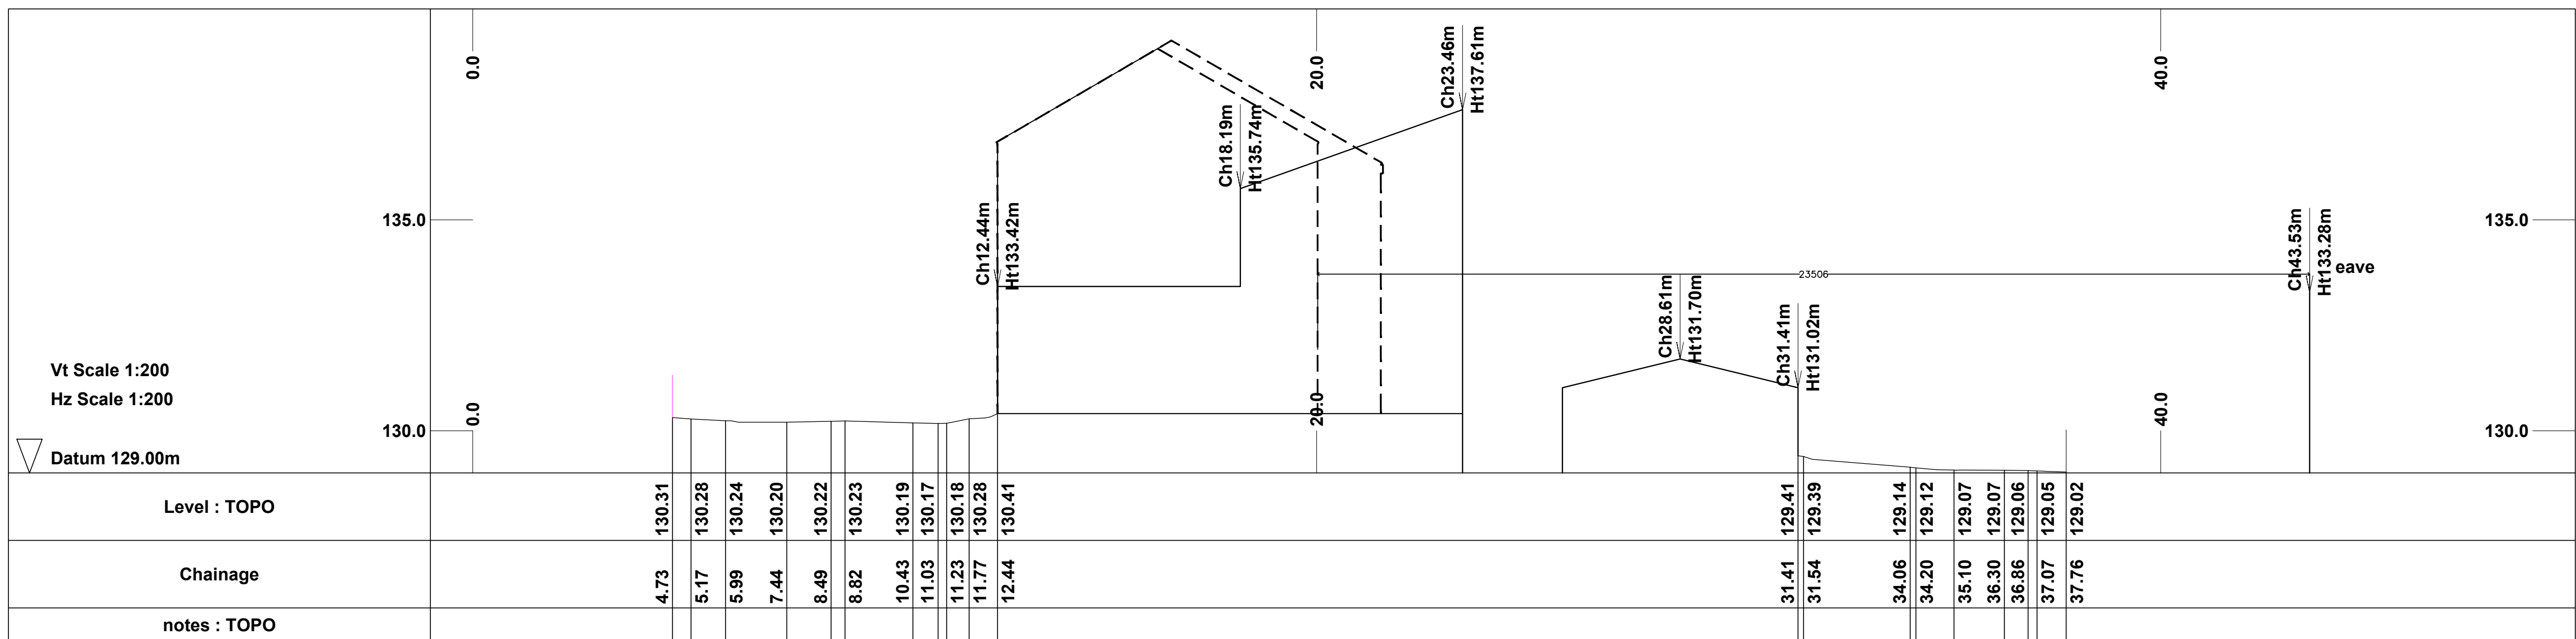

Section C-C'

For Planning
Purposes only

Client			
Andrew Warburton			
Project			
Erection of Residential Dwellings at 16-18 Paradise Street, Ramsbottom BL0 9BS			
Job No.	Area	File Ref	
2020-16			
Title			
Proposed Site Sections			
2020/16-04			rev. A
Date	Drawn	Scale	Checked
25.03.20	B. Edmondson	AS Noted	



eds
edmondson
design services

20 Fernhill Drive
Stacksteads, Bacup
Lancashire
OL13 8JS
tel 01706 870944
mob: 07528809176
e:info@eds20.co.uk

This drawing is solely owned by edmondson design services and will remain so and should not be used, reproduced or copied in part or wholly, without the express written approval of edmondson design services.