


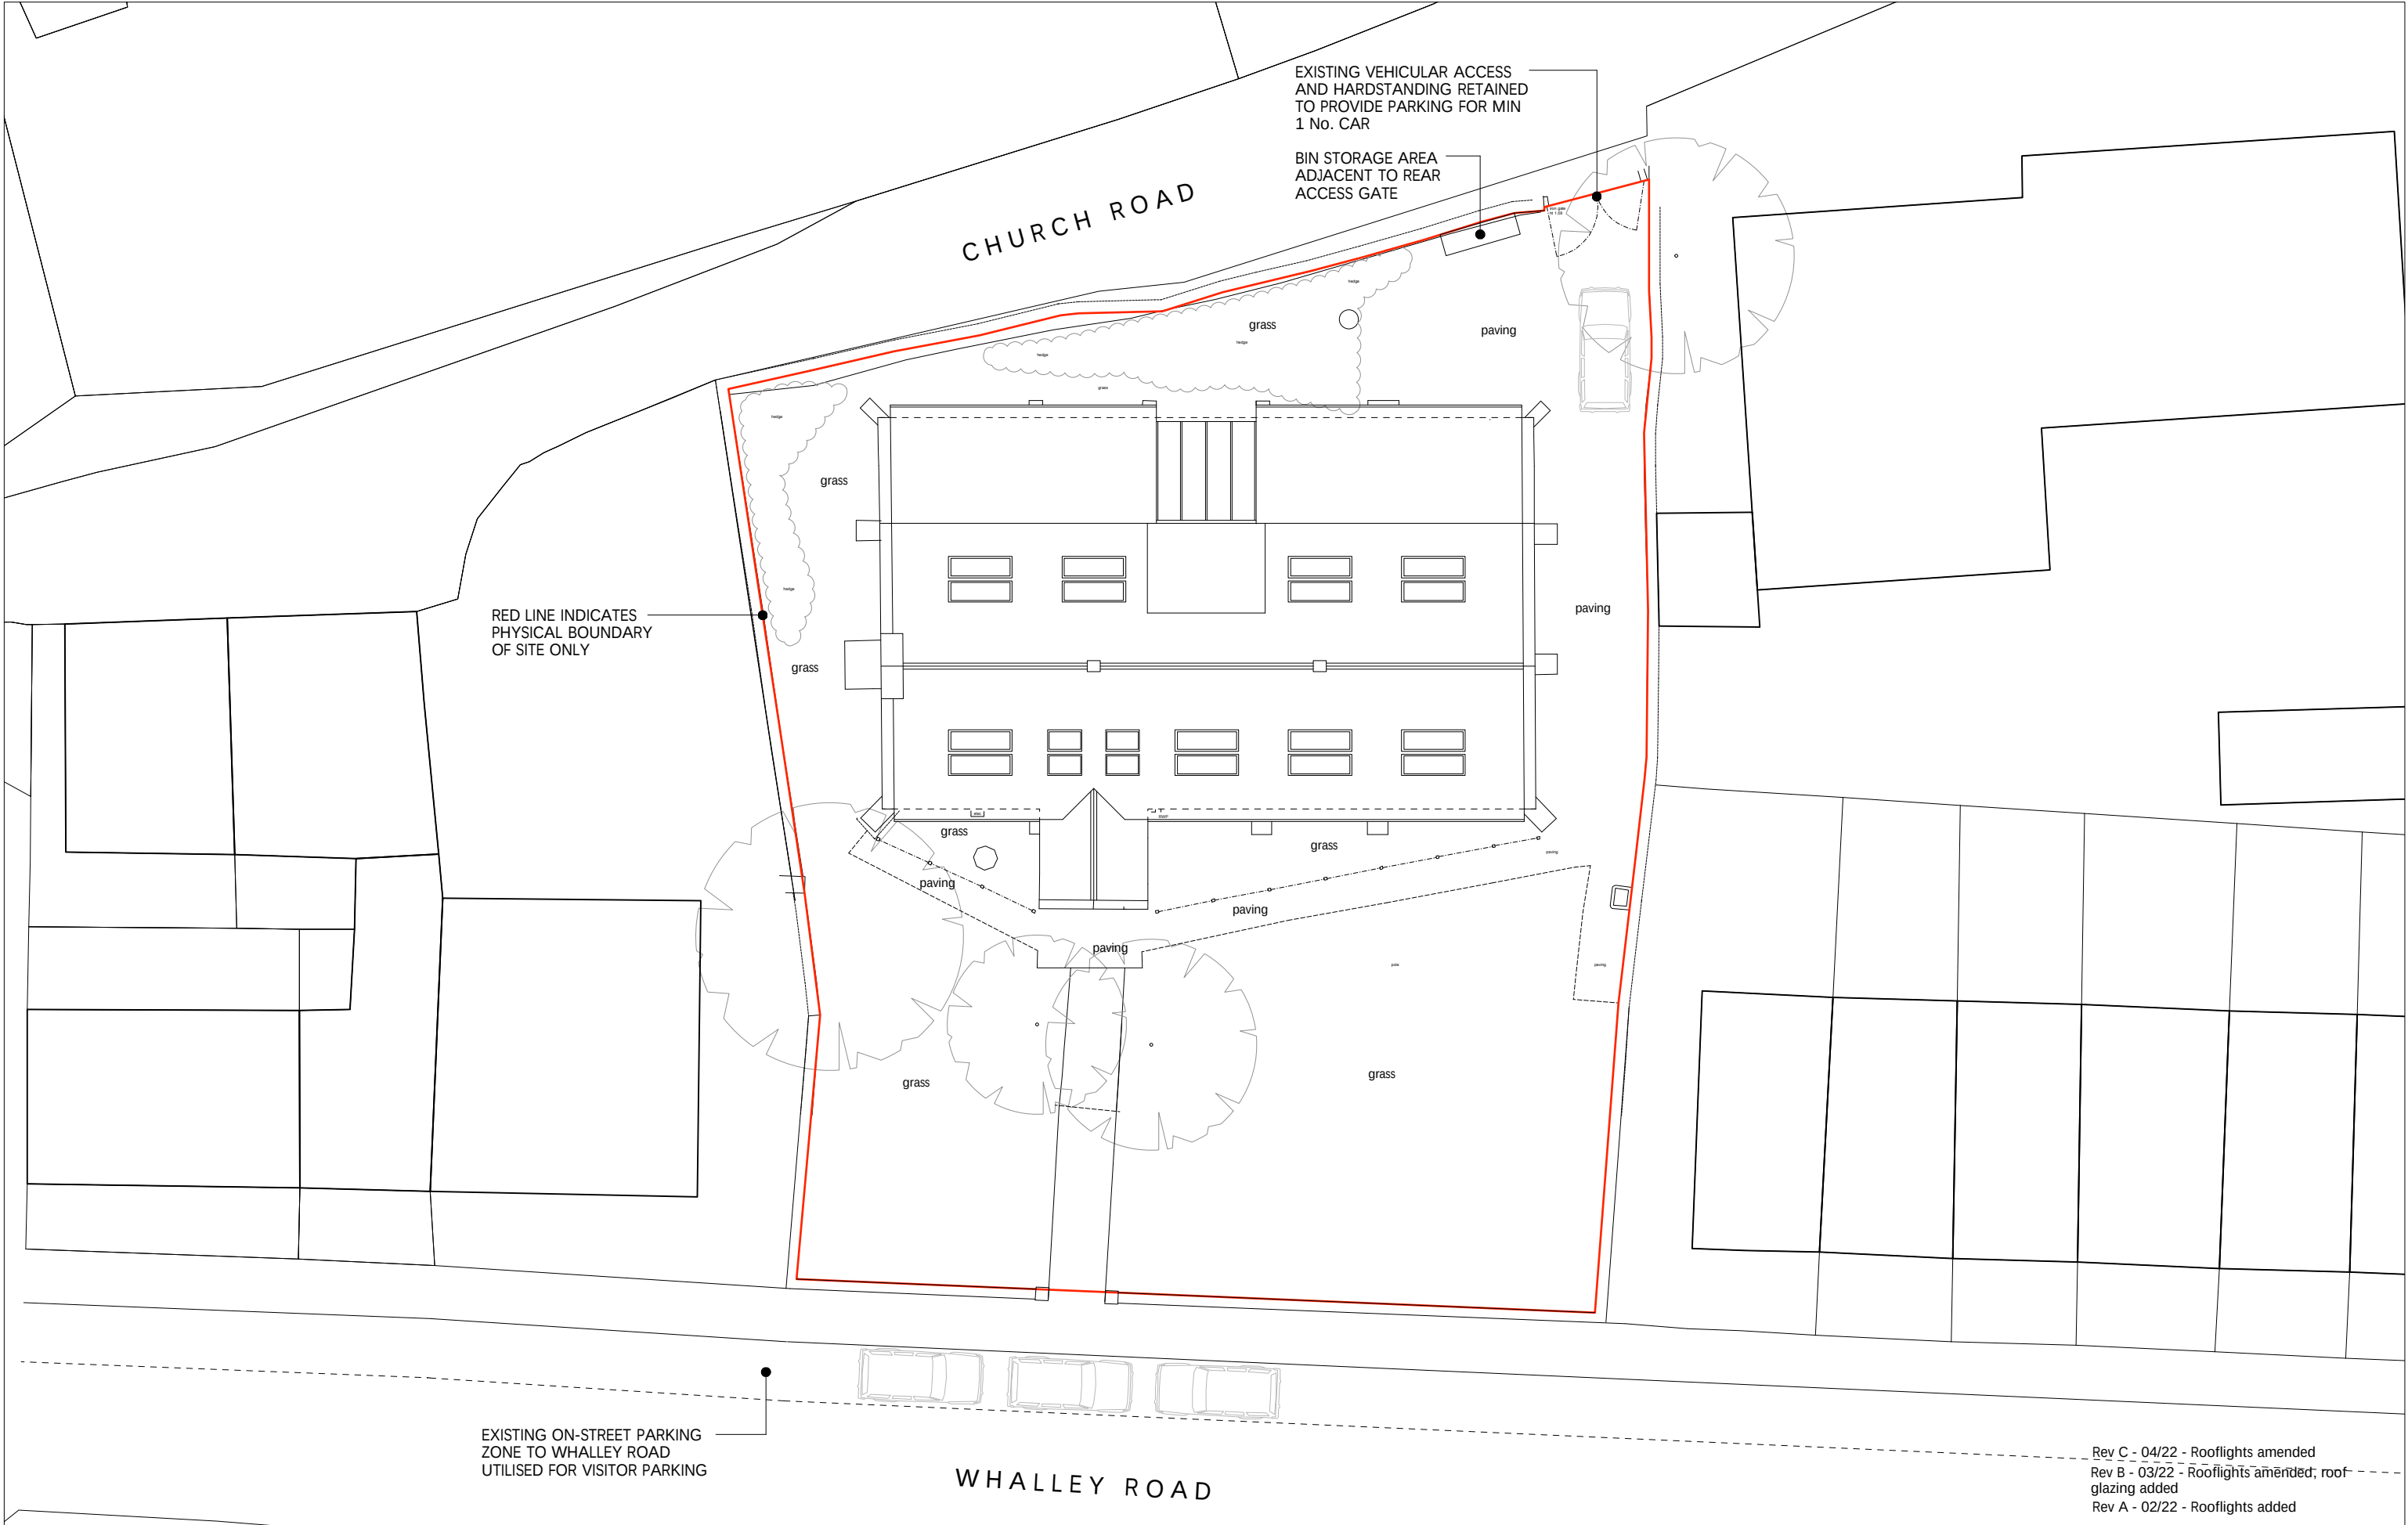

Rev C - 04/22 - Rooflights amended
Rev B - 03/22 - Rooflights amended; roof-glazing added
Rev A - 02/22 - Rooflights added