

1. Front - Proposed

1:100

2. Left Side - Proposed


1:100

3. Rear - Proposed

1:100


4. Right Side - Proposed

1:100

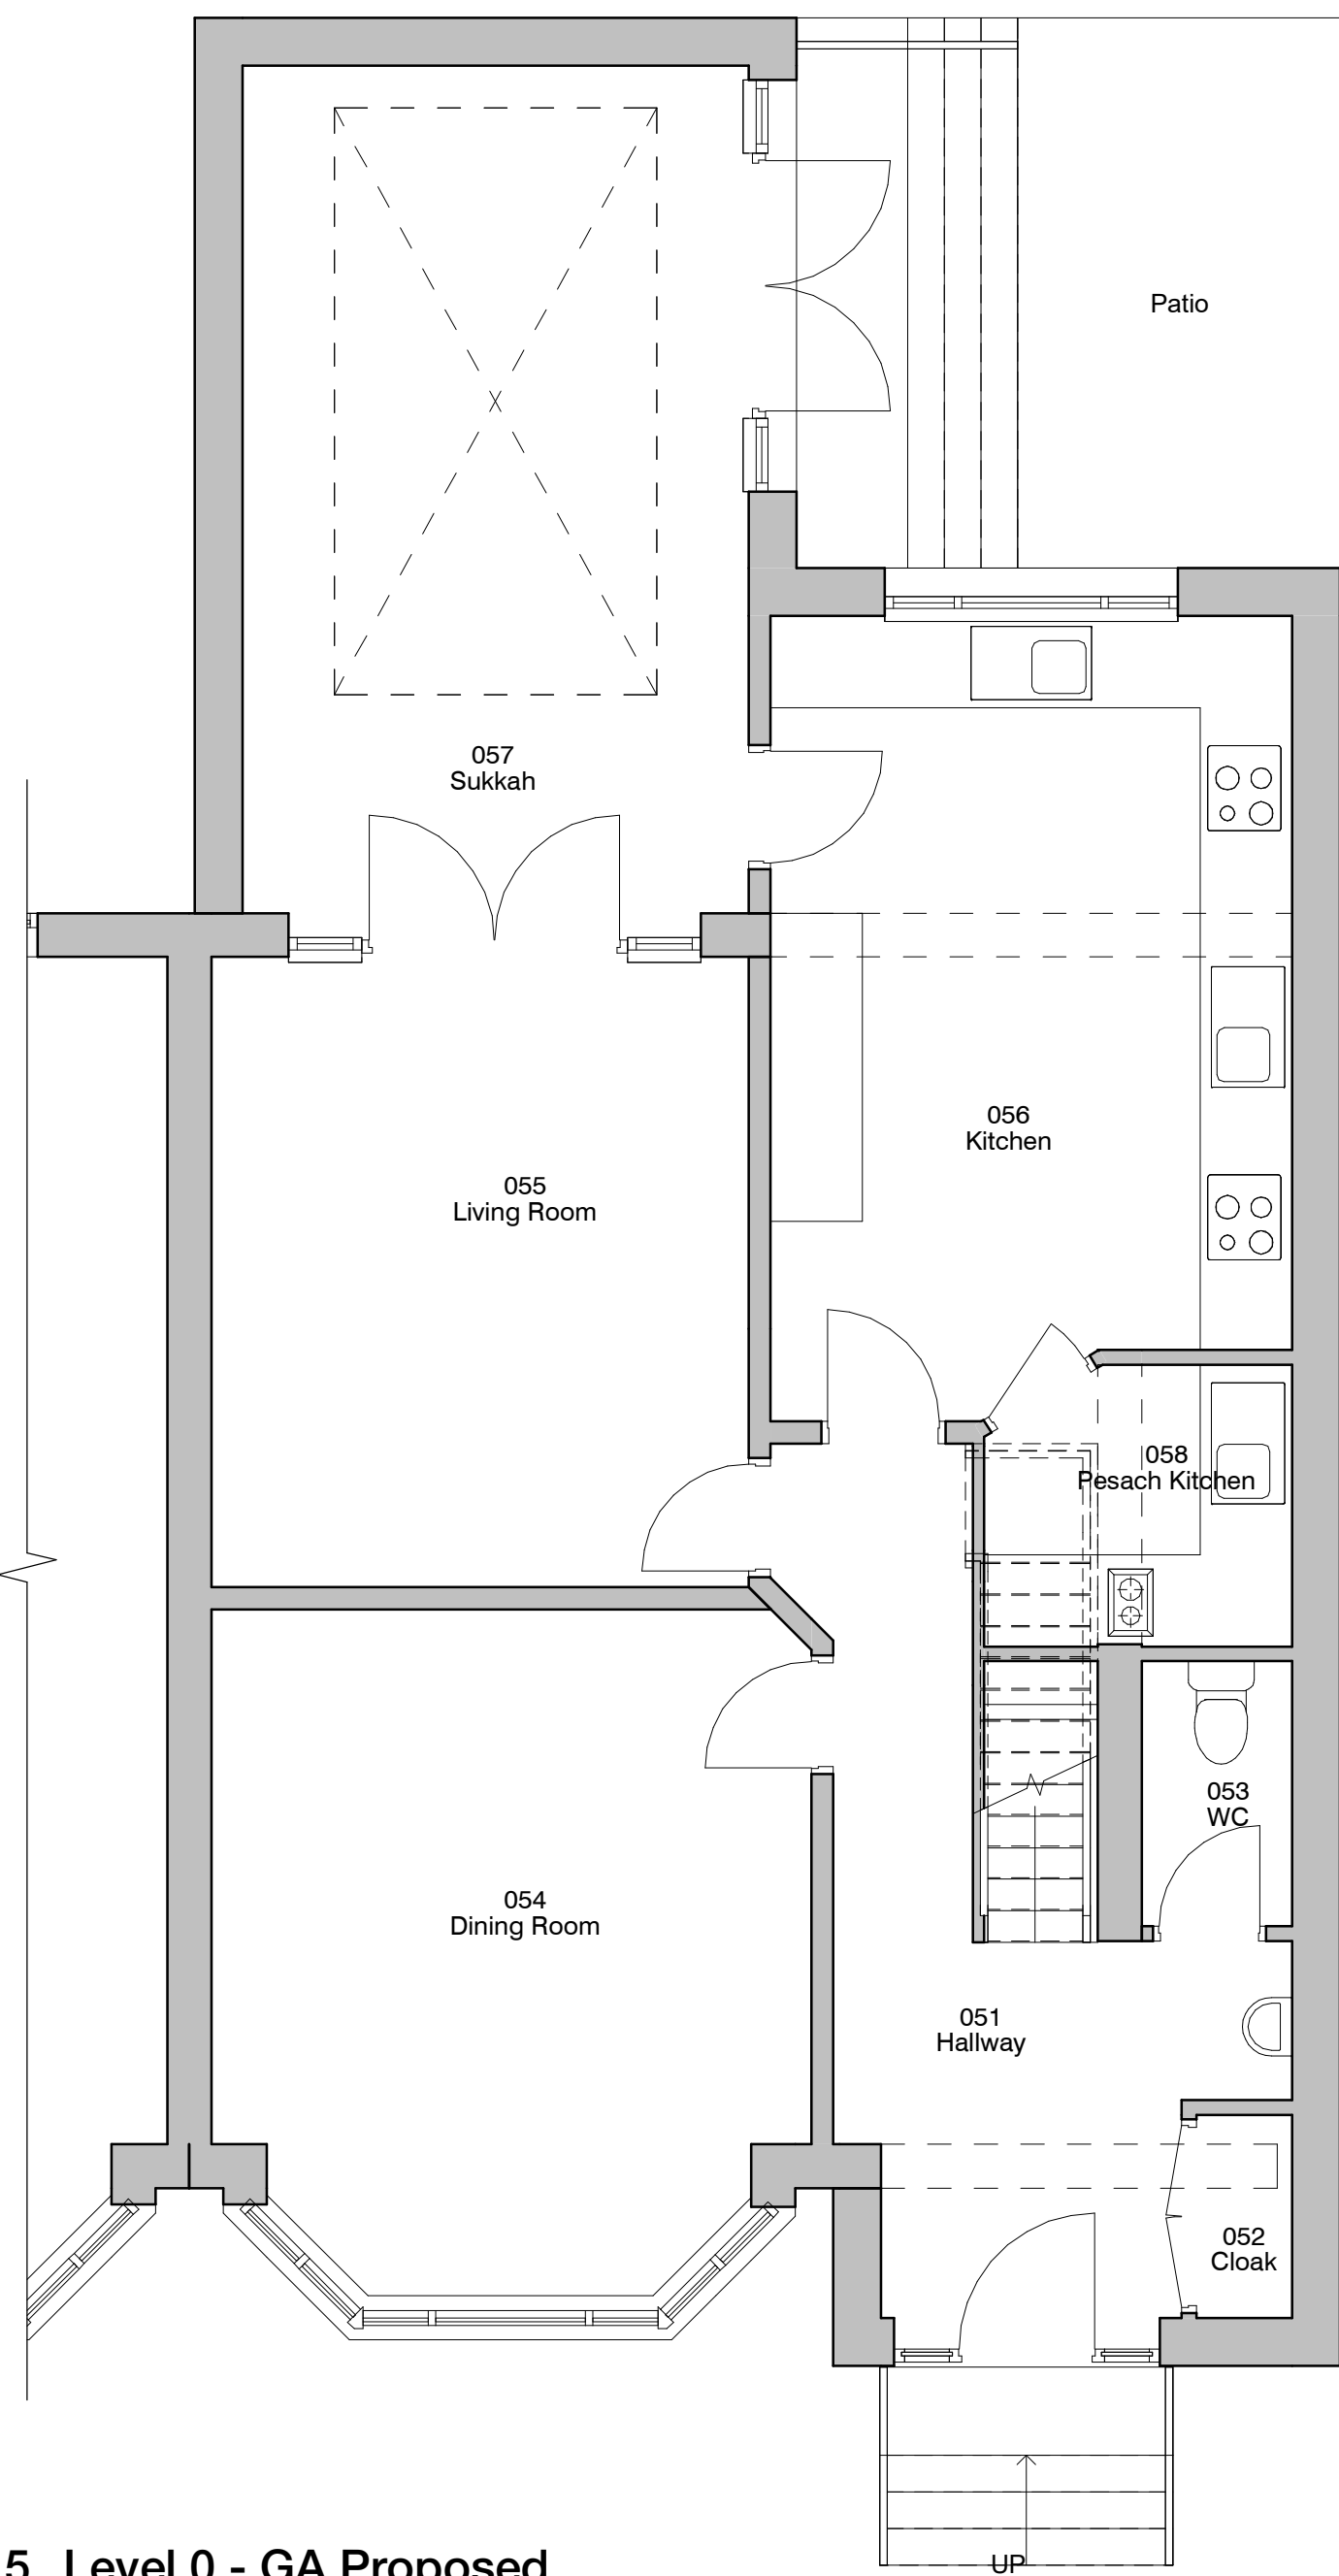


5. Level 0 - GA Proposed

1:50

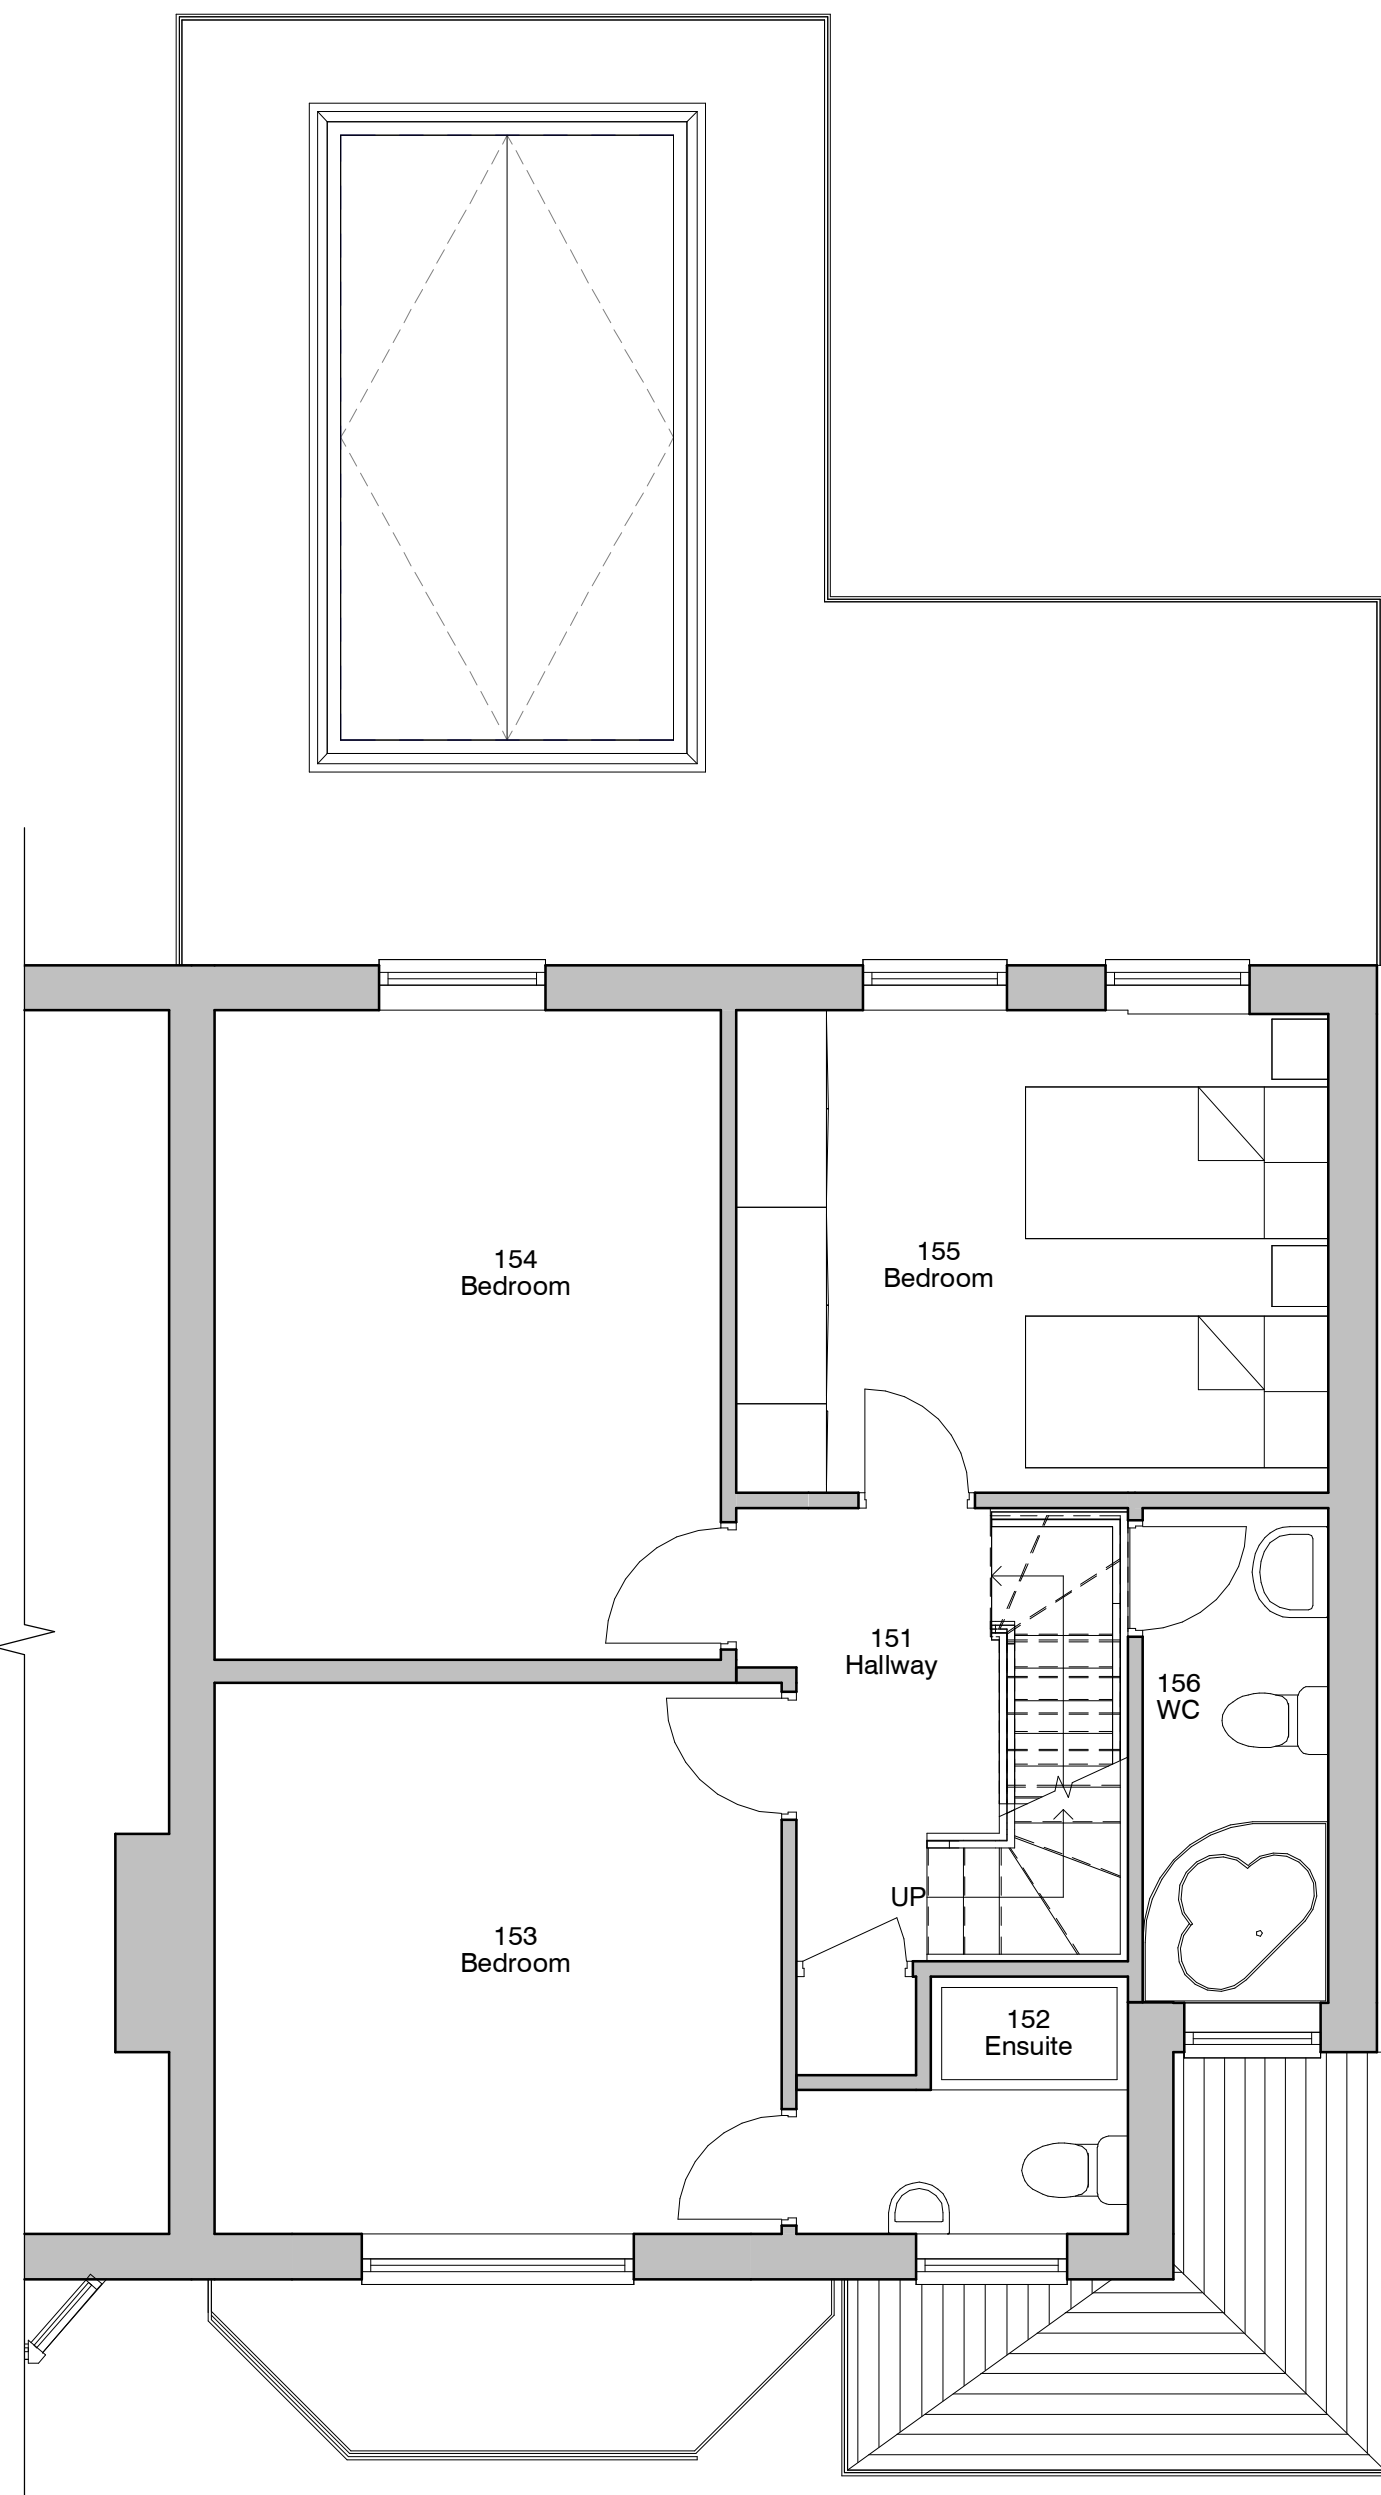

6. Level 1 - GA Proposed

1:50

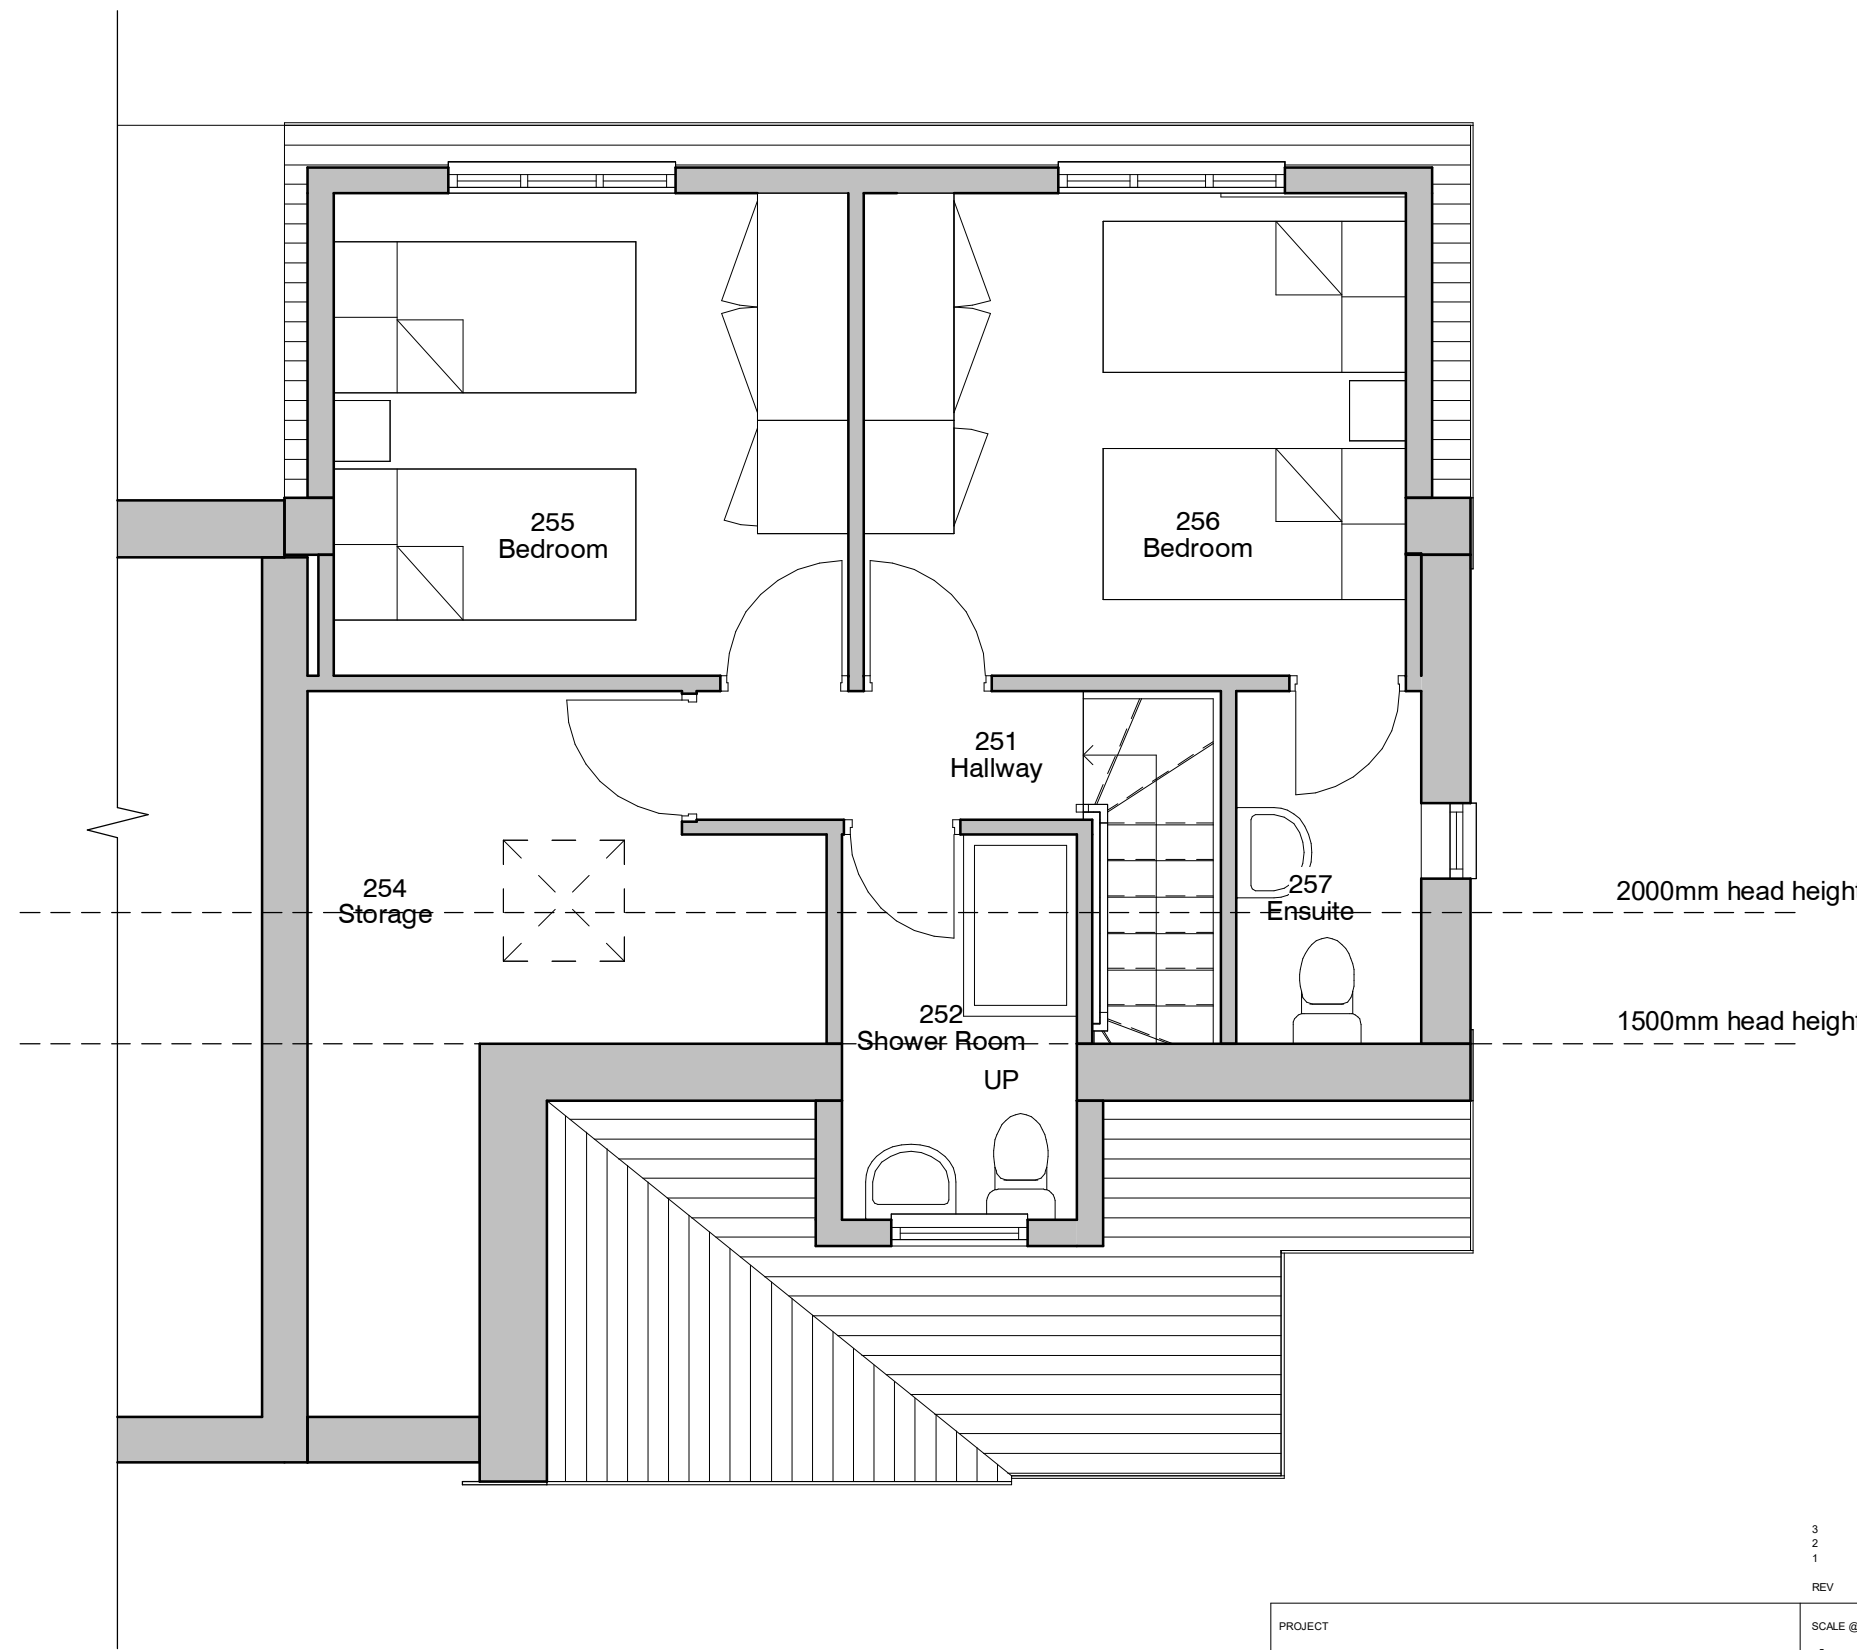

7. Level 2 New - GA Proposed

1:50



Note Block - Elevations - GA

--	--	