


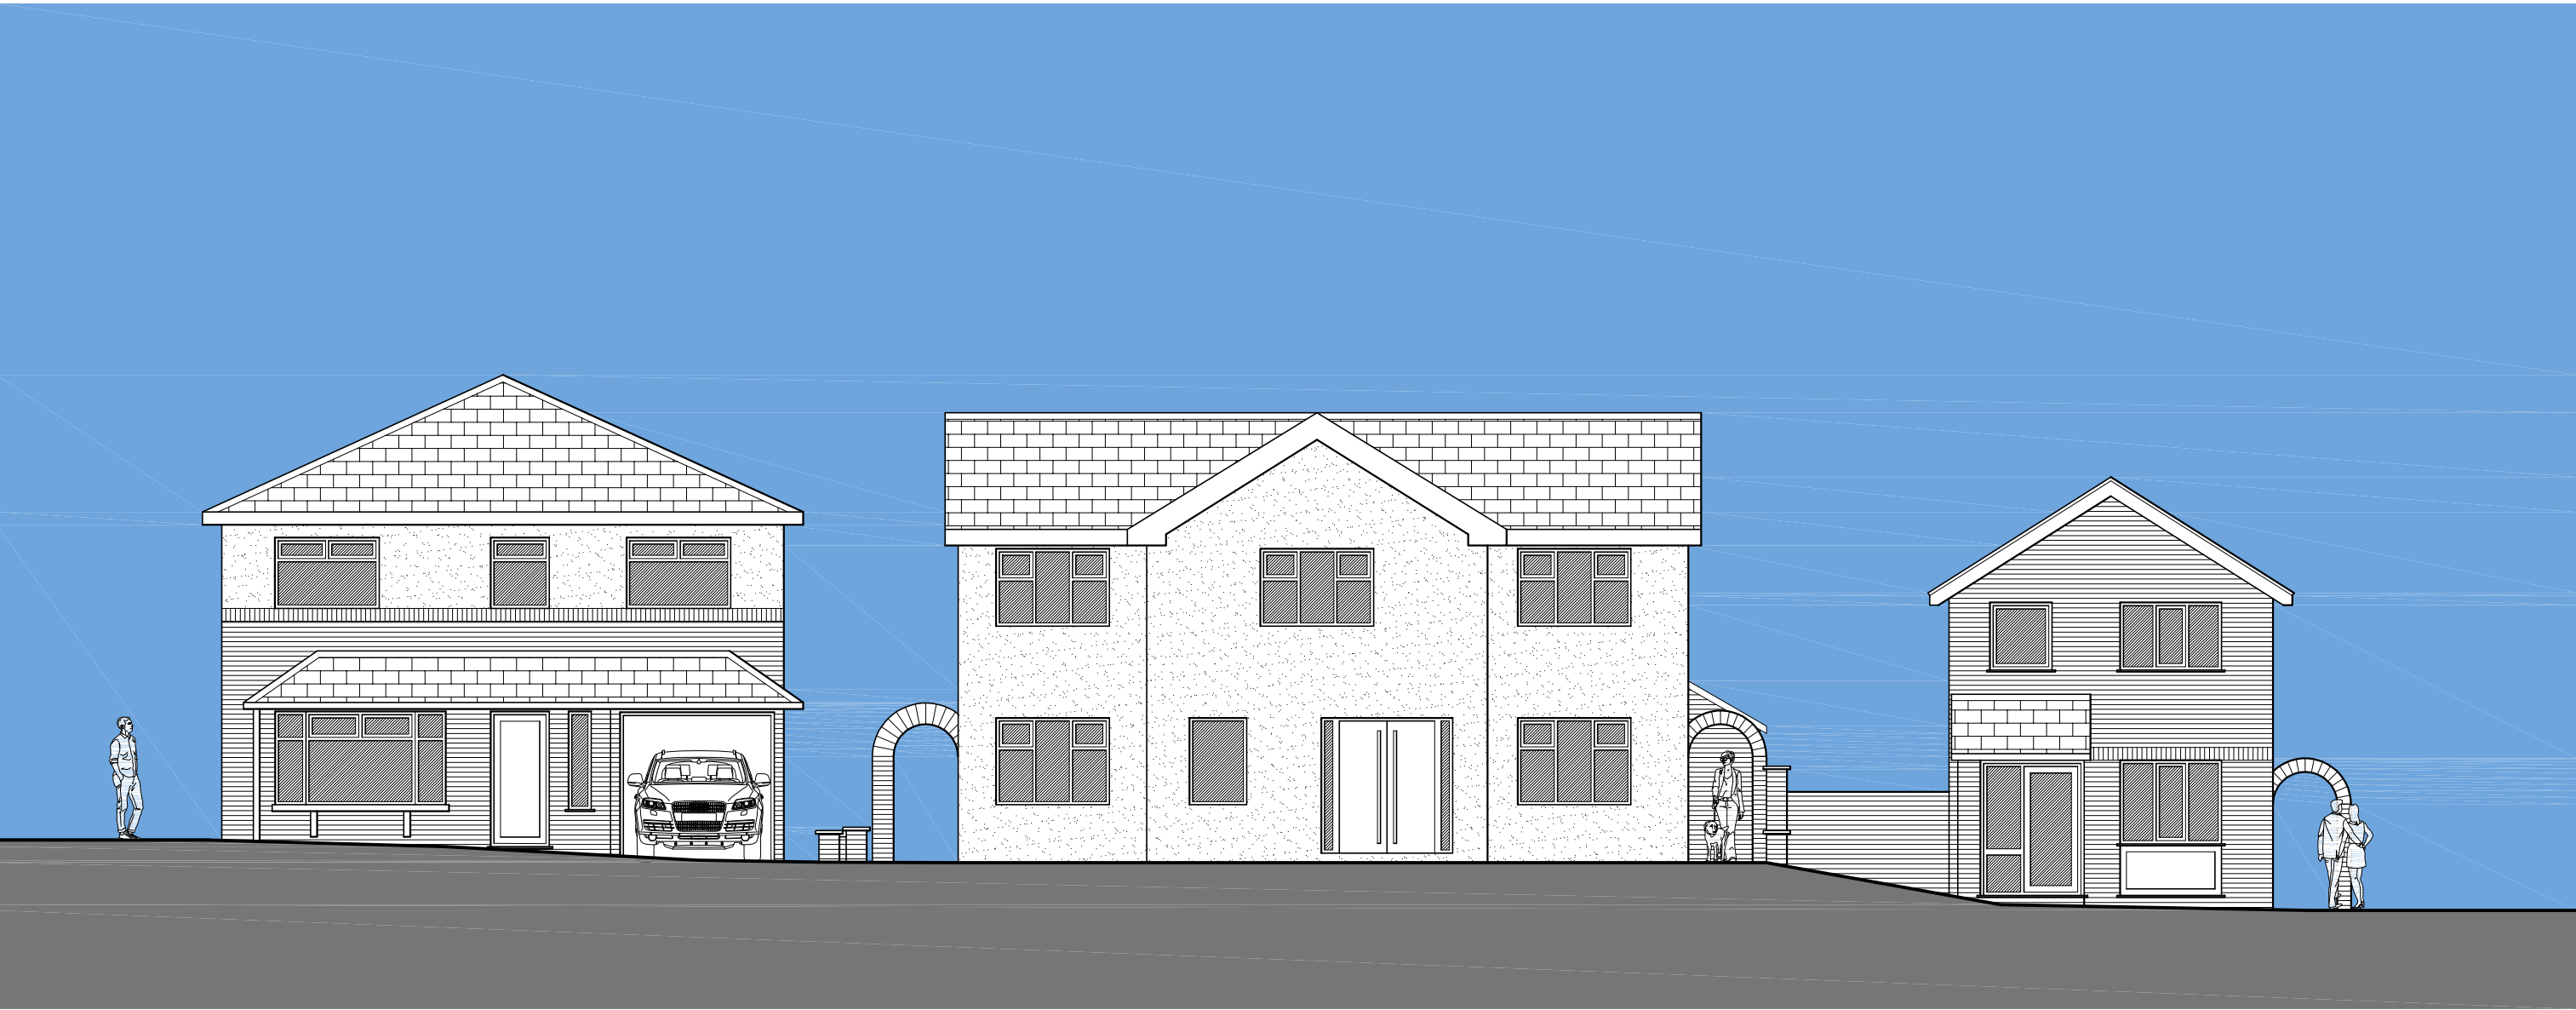

Proposed front street-scene 1:100



Existing front street-scene 1:100
Scale Bar 1:100

