




COPYRIGHT IN THIS DRAWING REMAINS WITH KITSON ARCHITECTURE LIMITED		
DO NOT SCALE TO ASCERTAIN DIMENSIONS		
REV	DESCRIPTION	DATE
A	Additional information.	25 08 2020

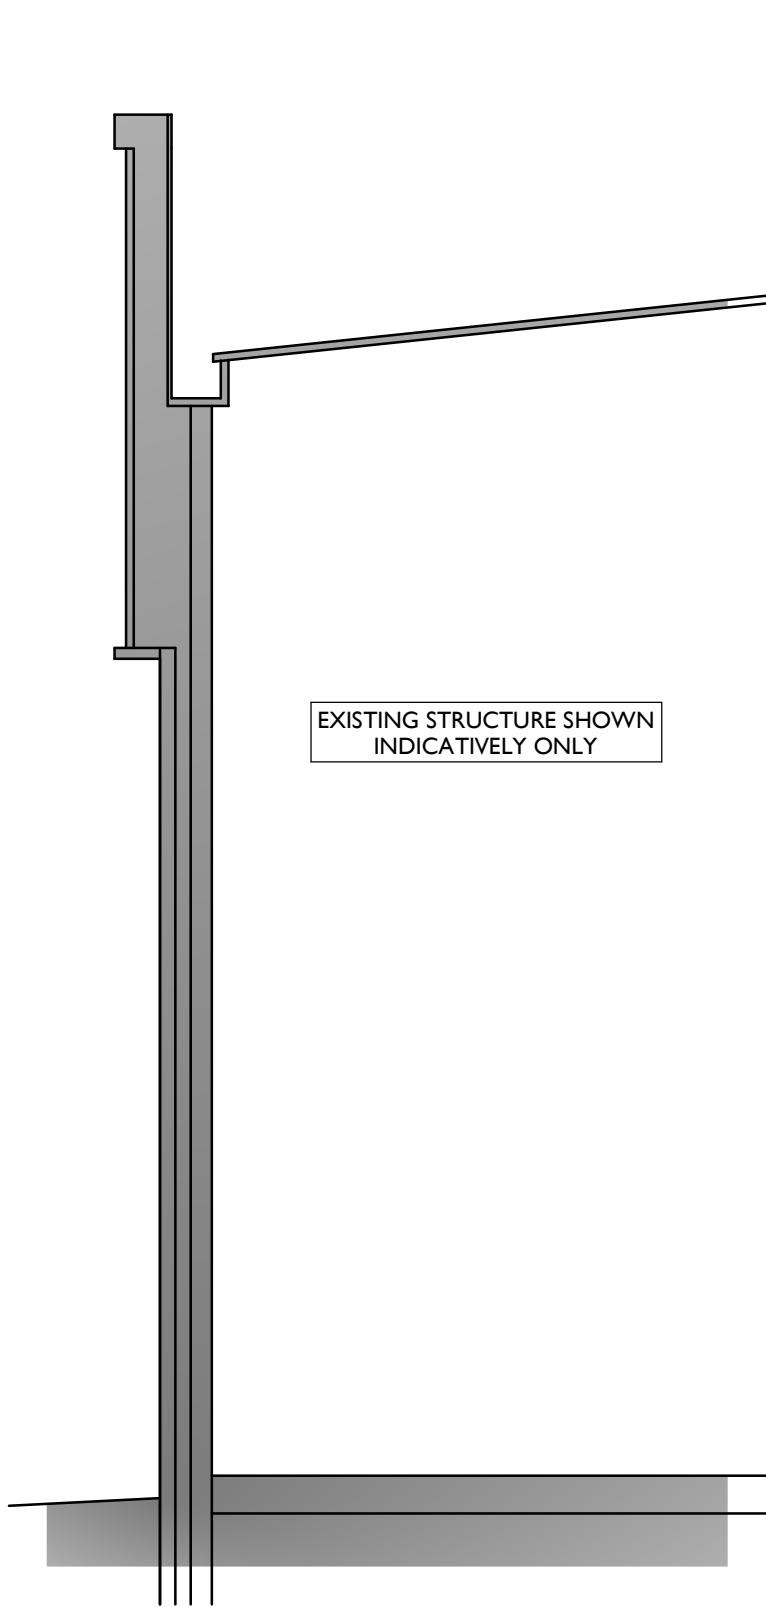

AS EXISTING
TYPICAL EAVES DETAIL

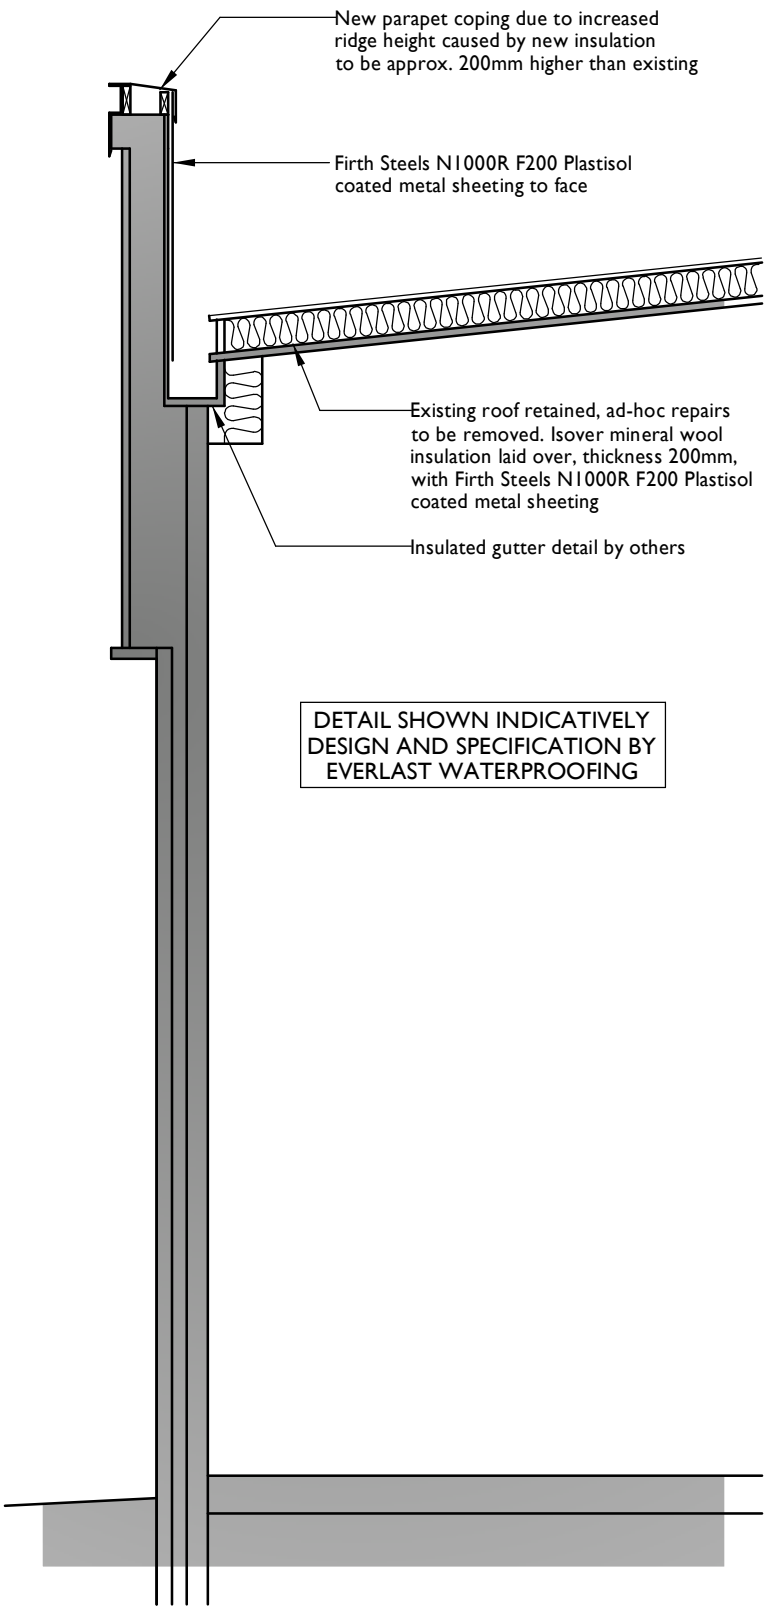

AS PROPOSED
TYPICAL EAVES DETAIL

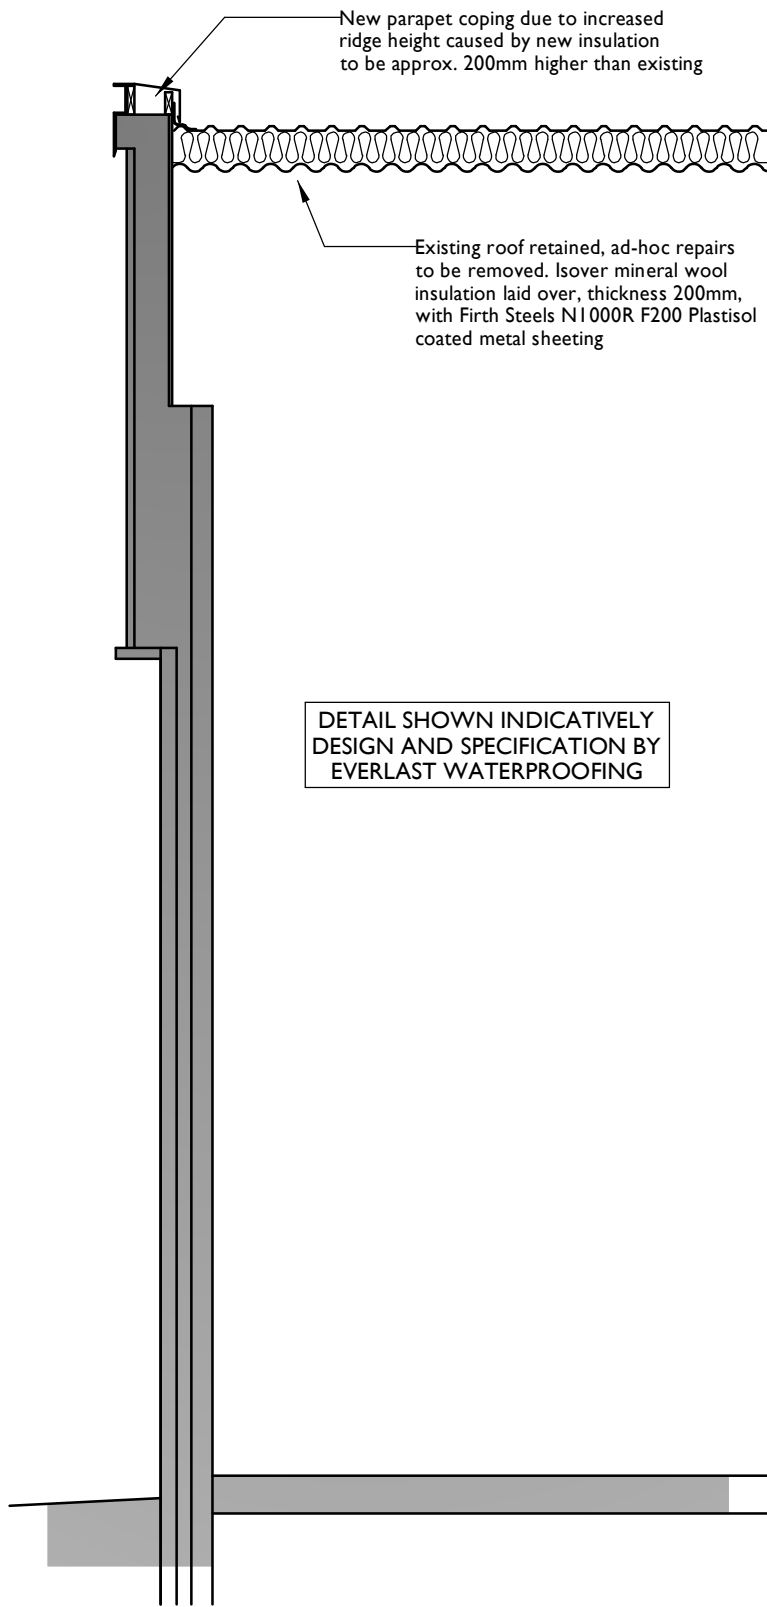

AS PROPOSED
TYPICAL VERGE DETAIL

Client JLL for FINSBURY FOOD GROUP	
Project UNIT 12, PARK SEVENTEEN ROOF REFURBISHMENT	
Drawing Title TYPICAL SECTION DETAIL	
Drawing Number 421-006	Revision A
Status PLANNING	Author DMP
Scale @ A3 1:50	Date 20 08 2020