


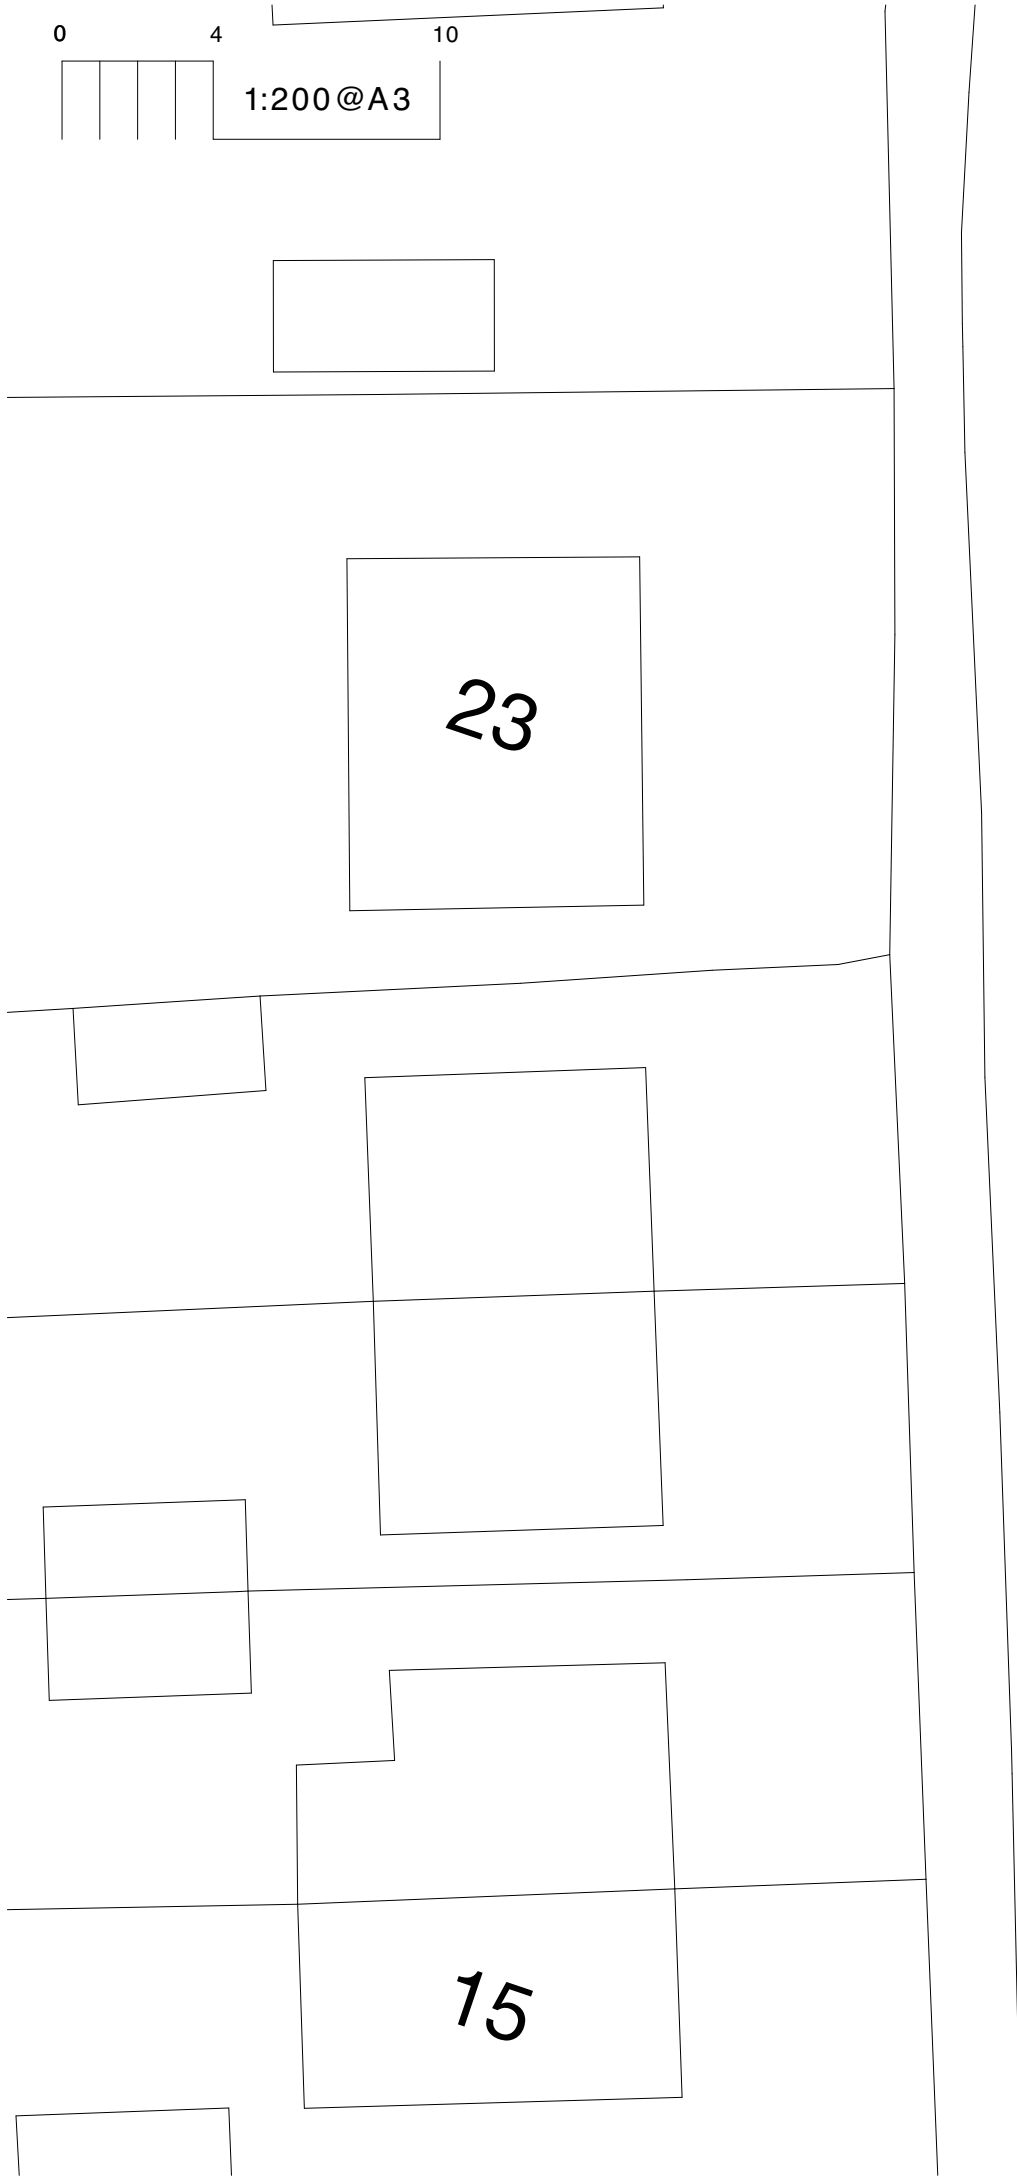

24

22a

path

low brick fence

lawn

No. 22

20a

20

76

KILBURN ROAD

1:200 @ A3