




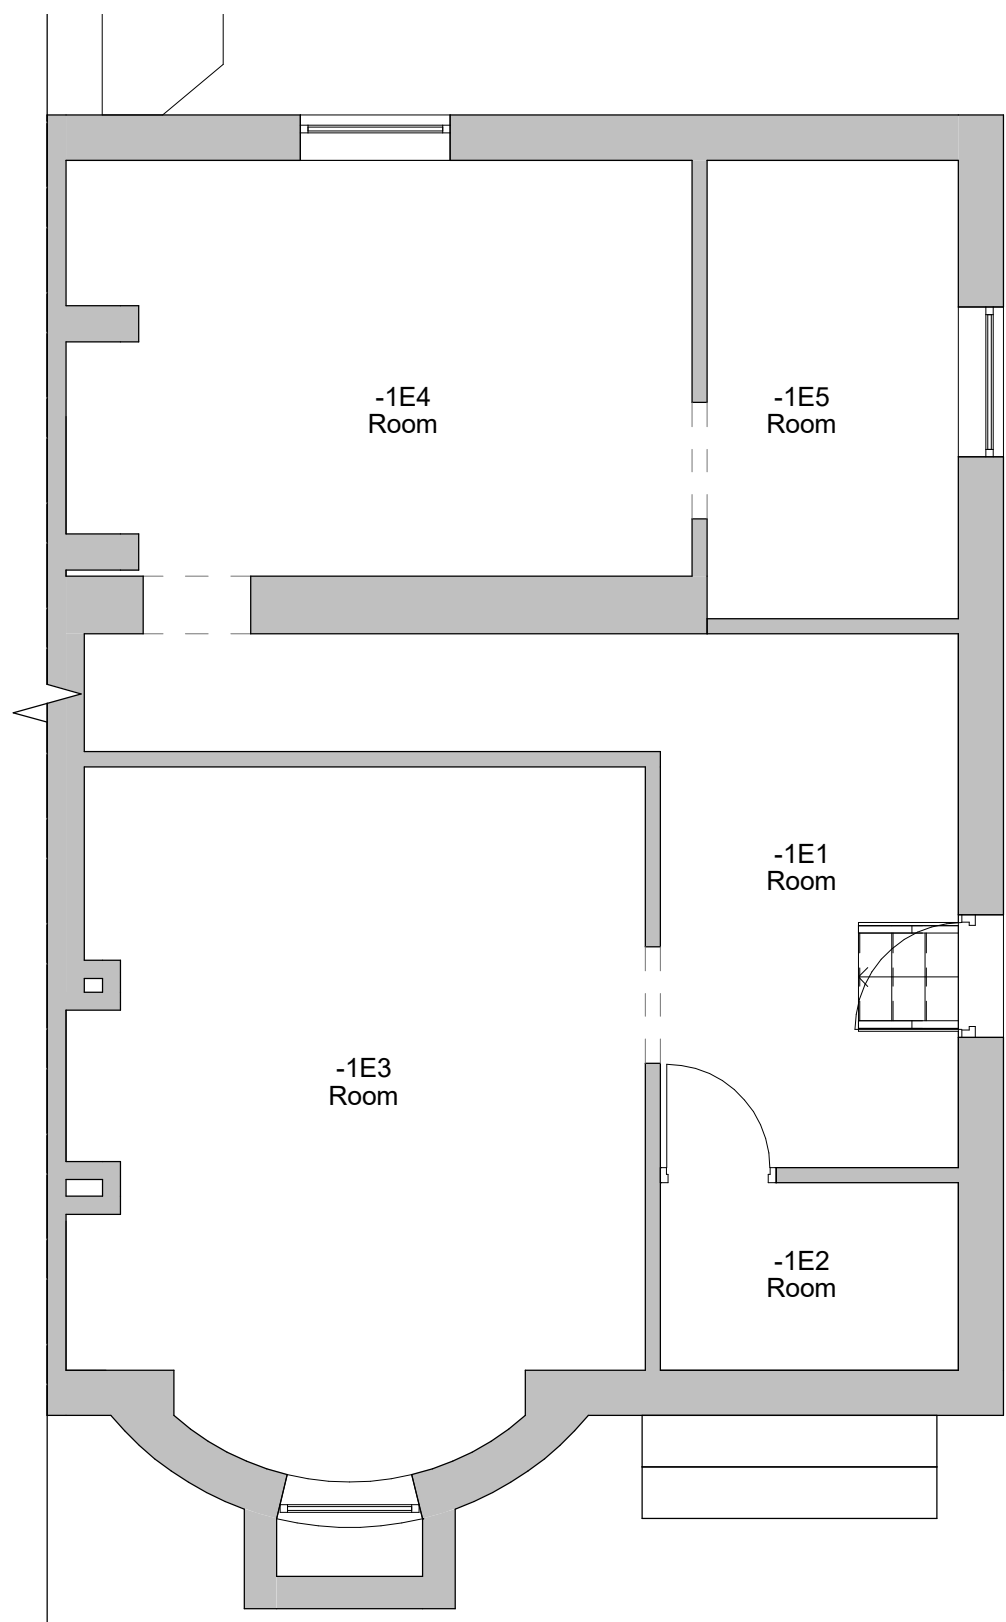


1 Level B1 - Existing
1 : 50

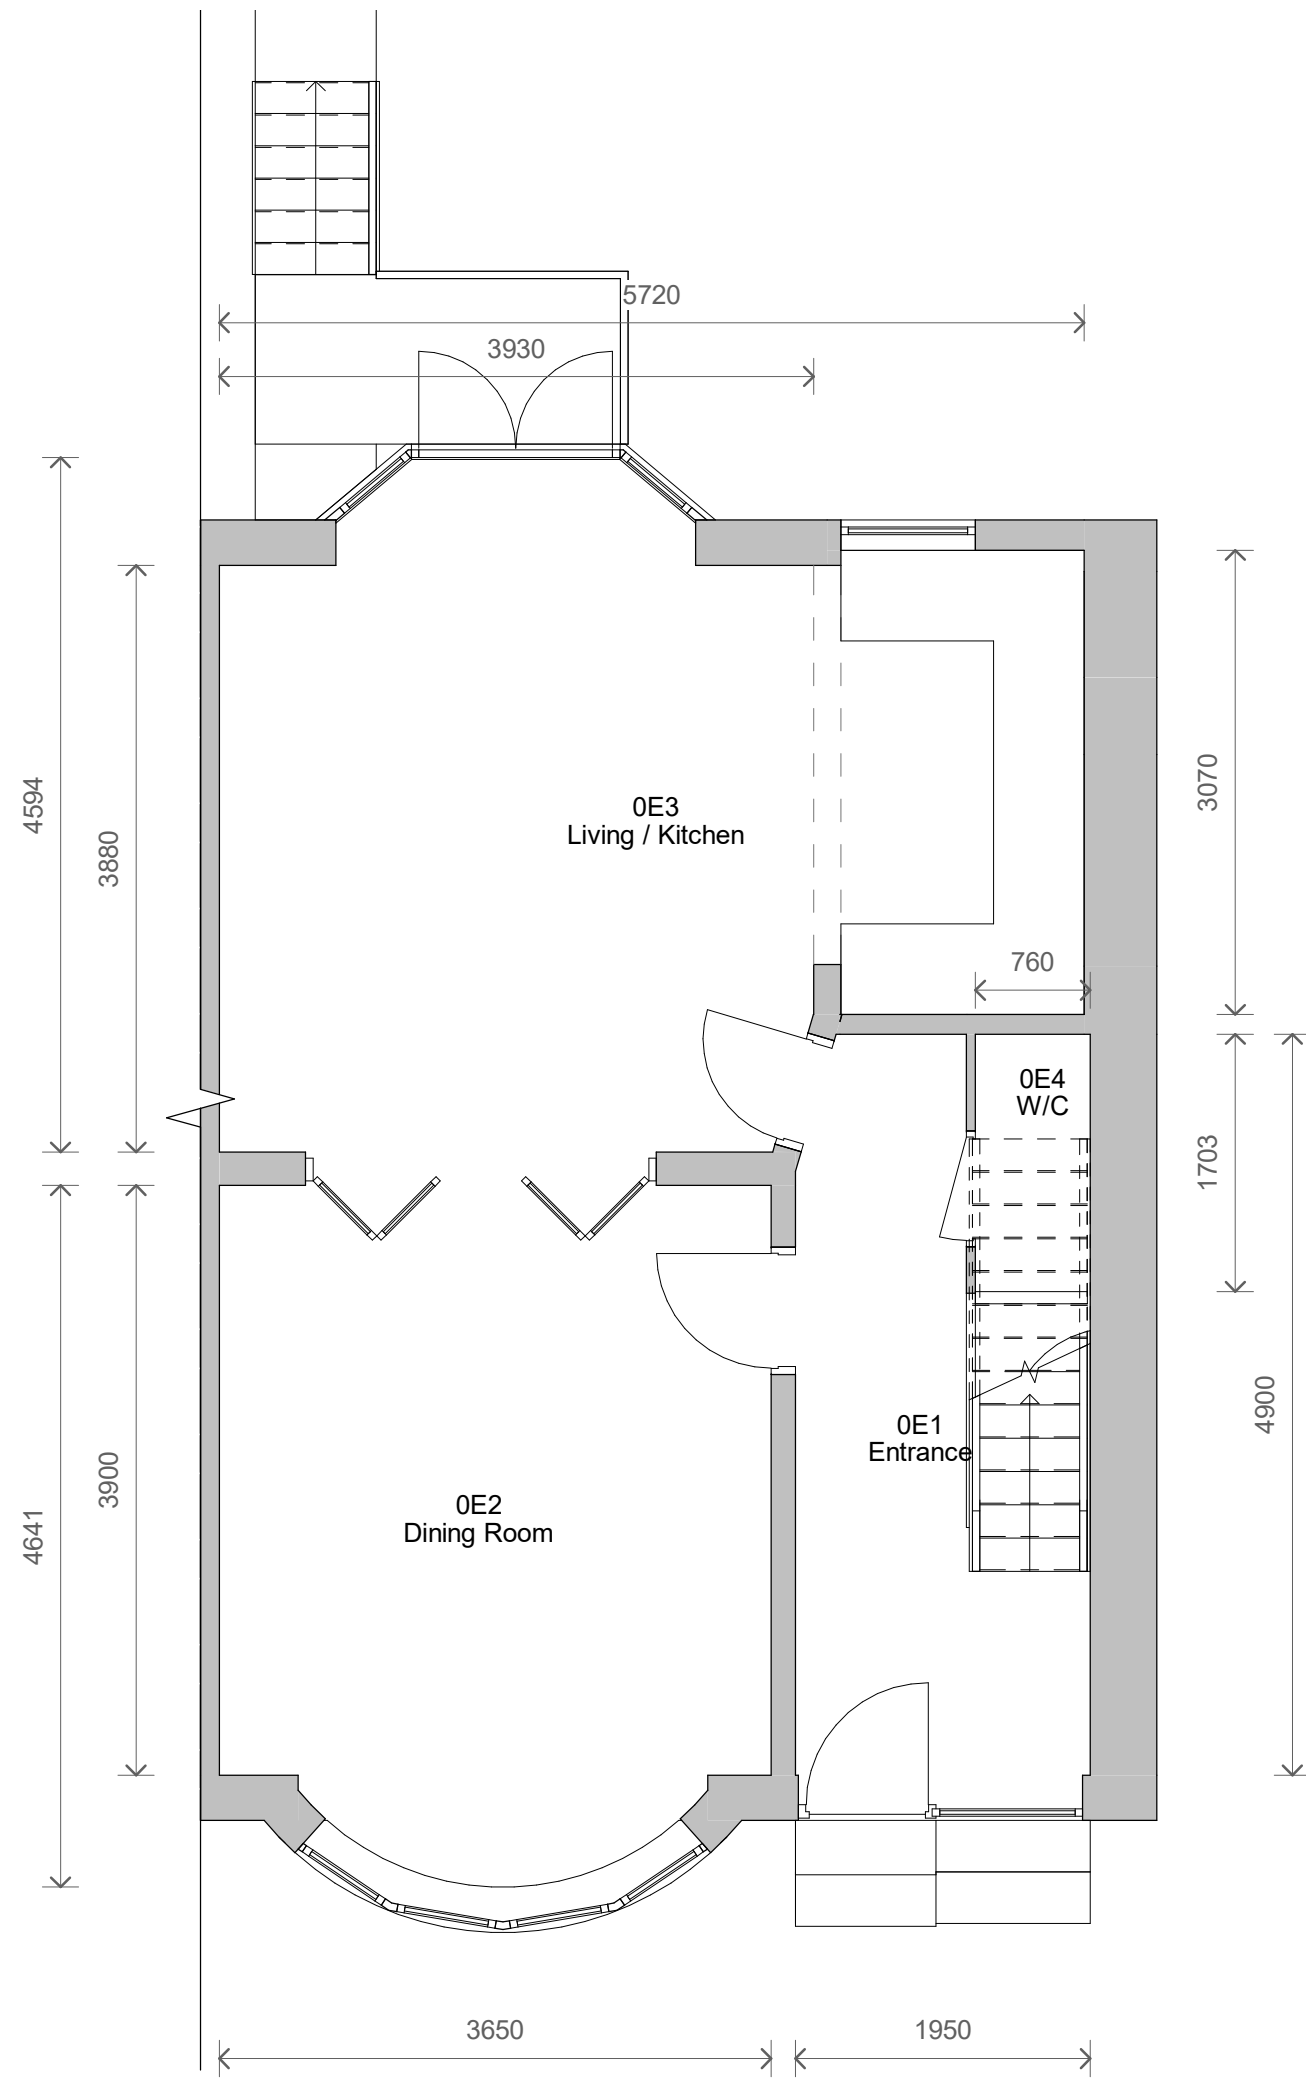

2 Level 0 - Existing
1 : 50

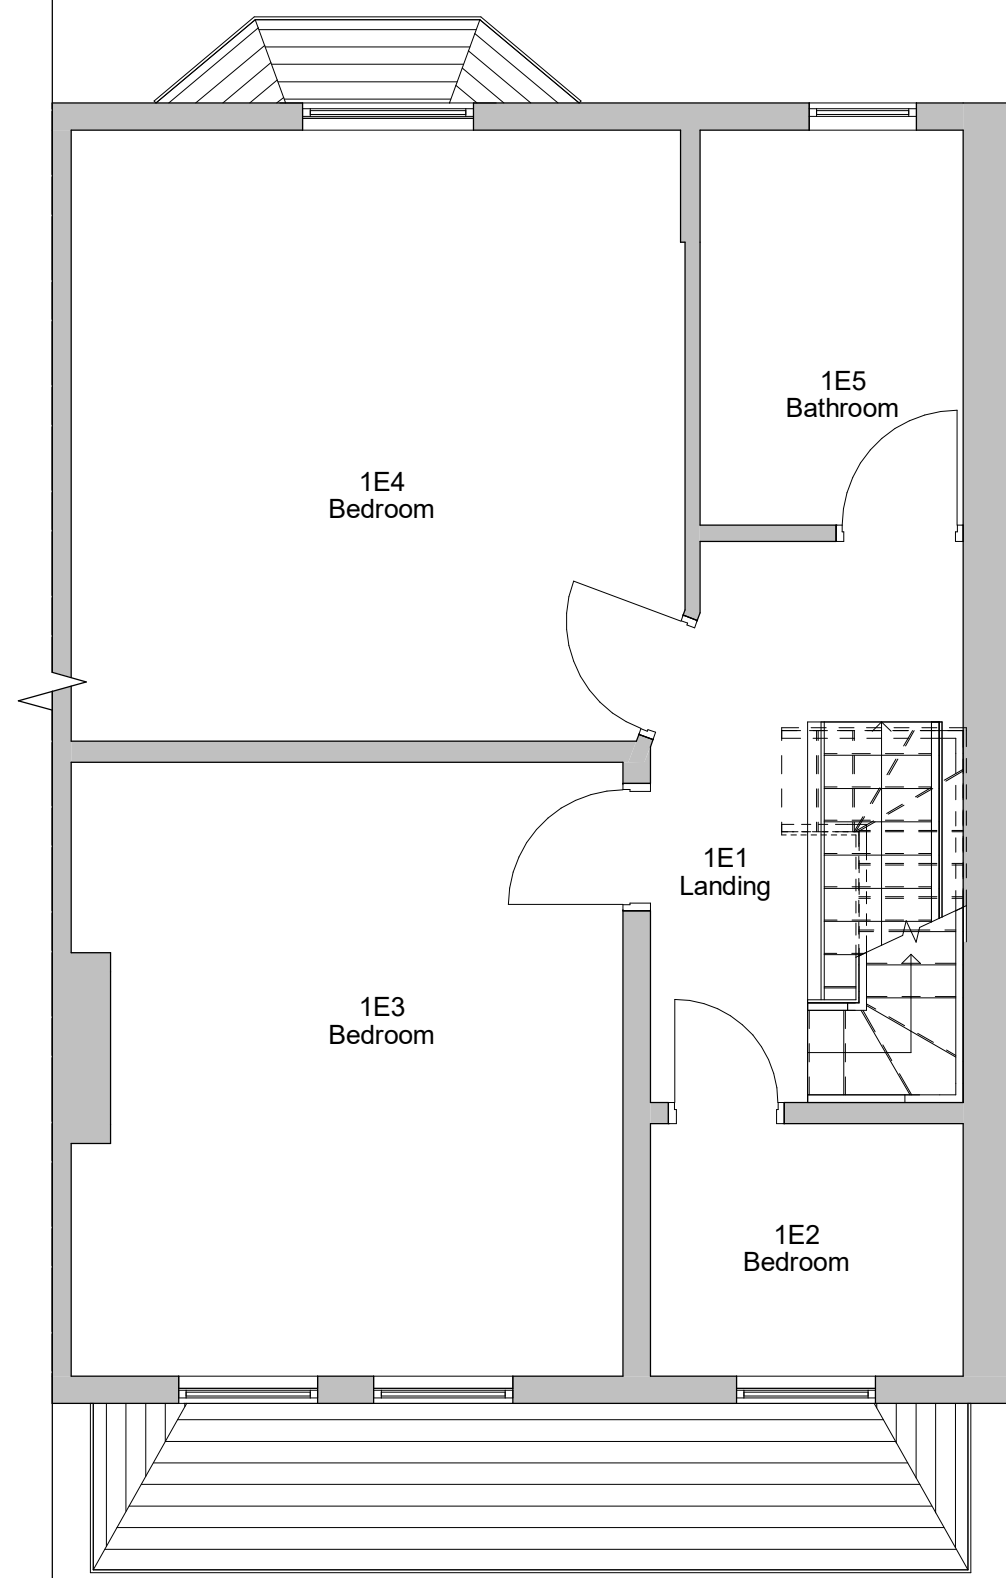


3 Level 1 - Existing
1 : 50

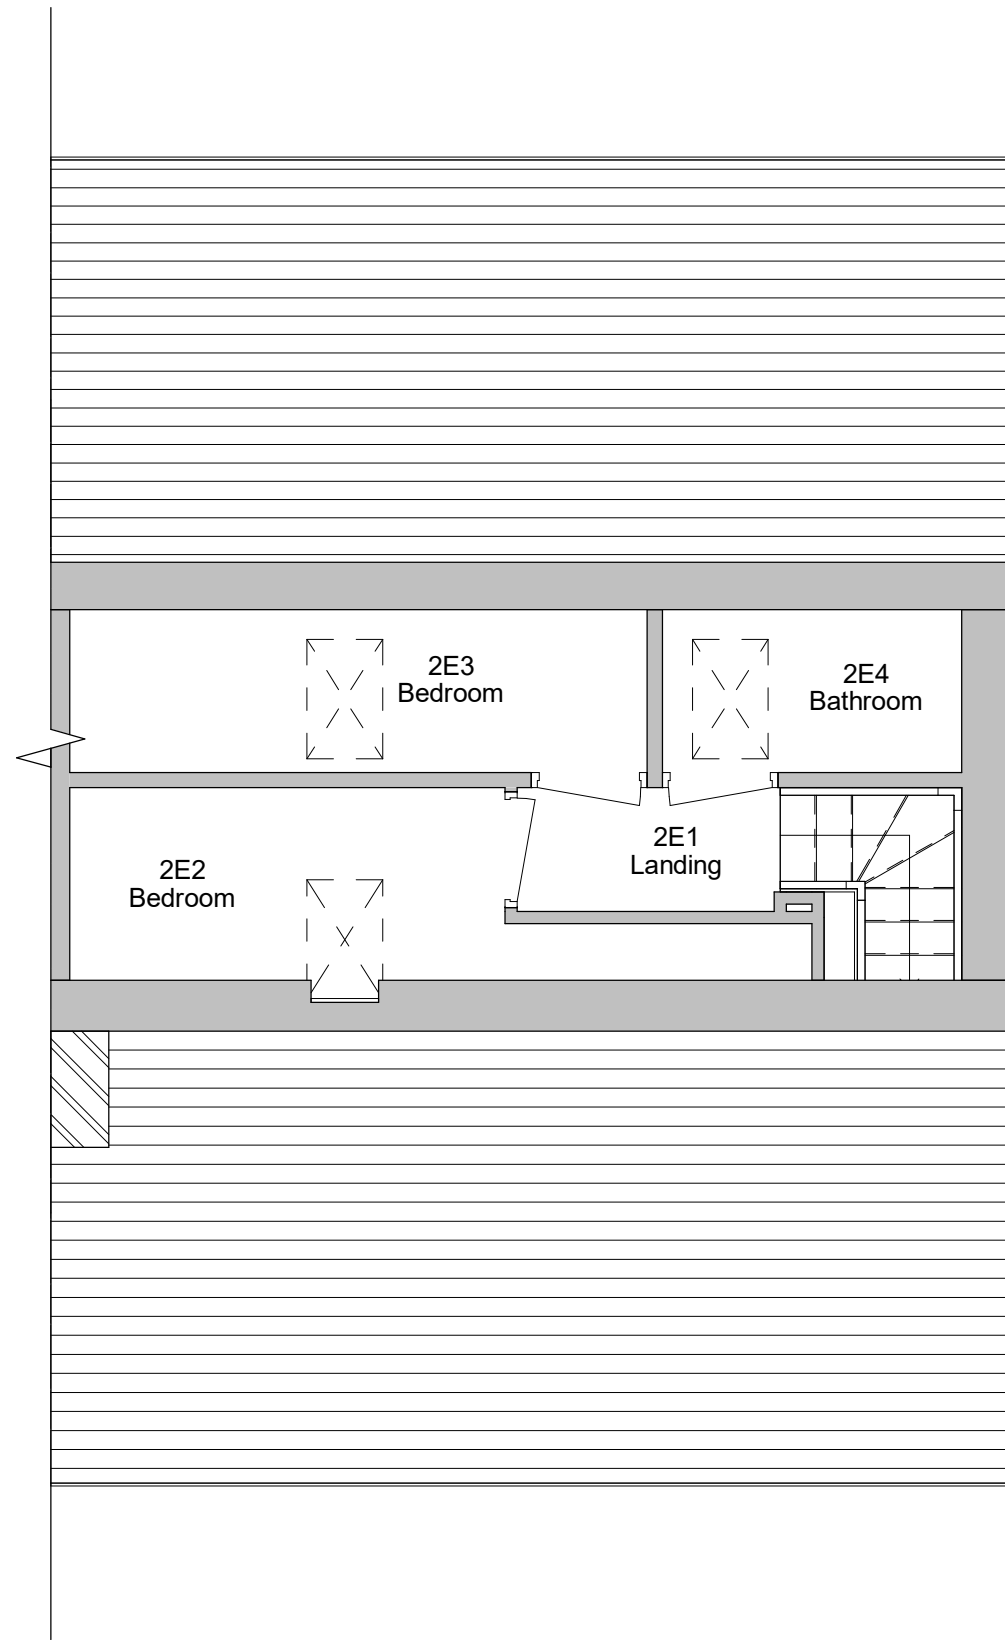

4 Level 2 - Existing
1 : 50




5 Front - Existing
1 : 100

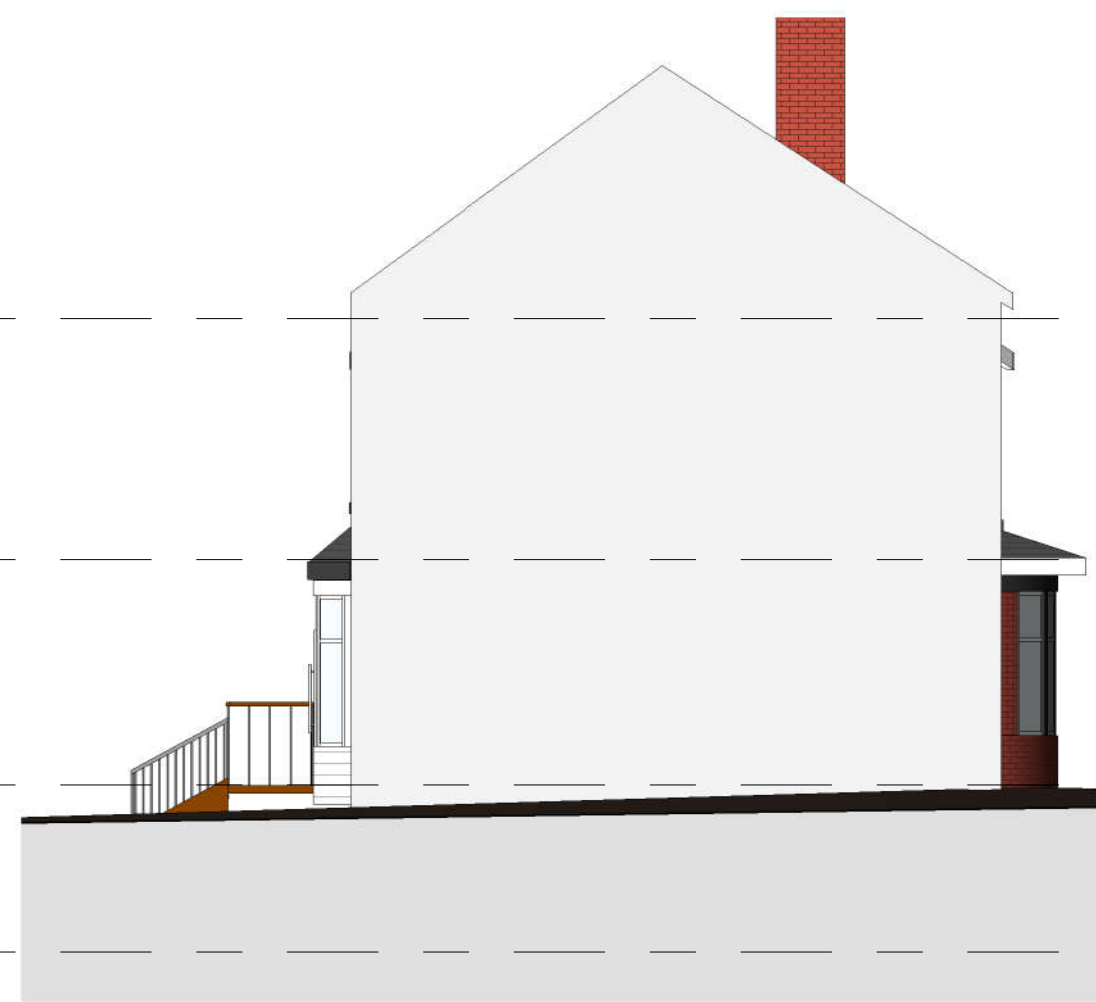


6 Left Side - Existing
1 : 100



7 Rear - Existing
1 : 100

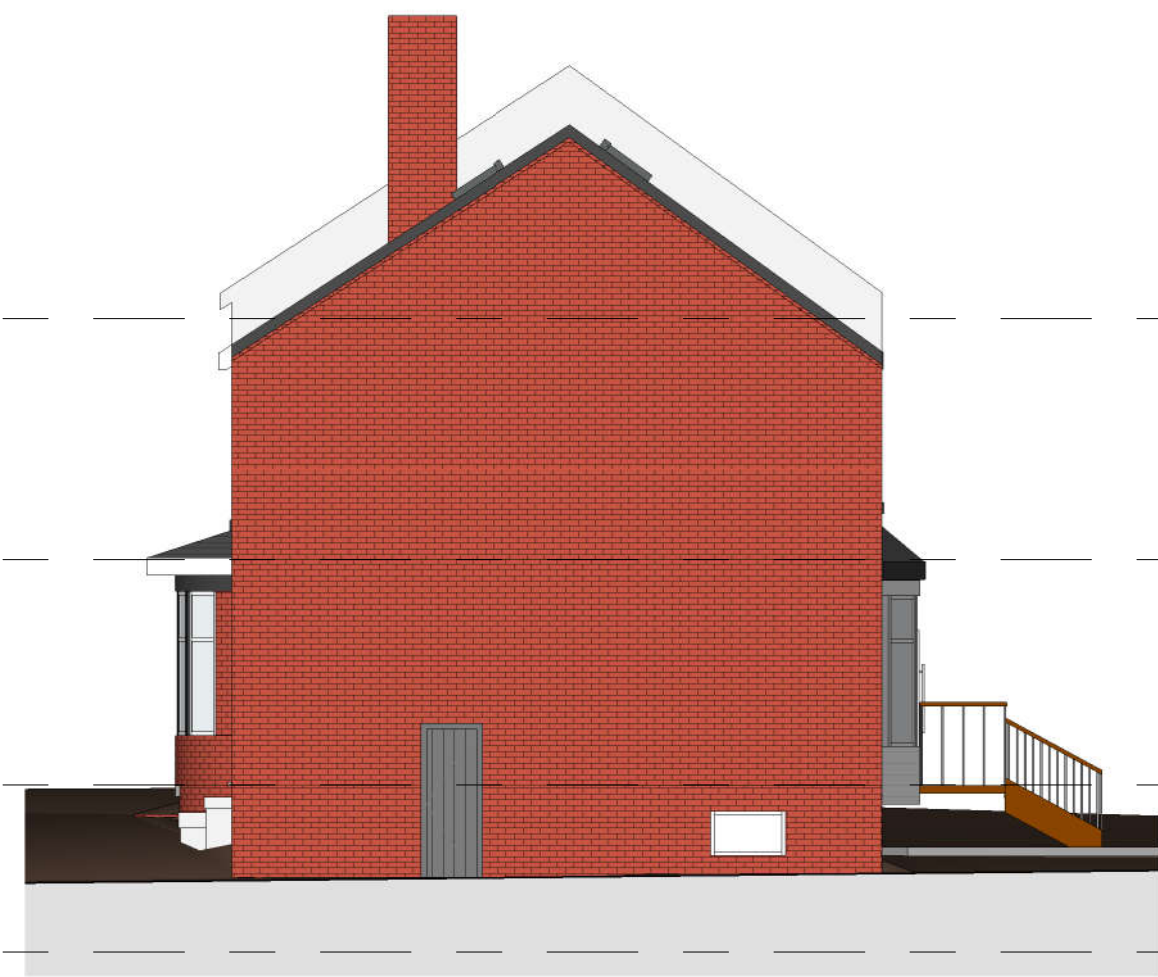

8 Right Side - Existing
1 : 100

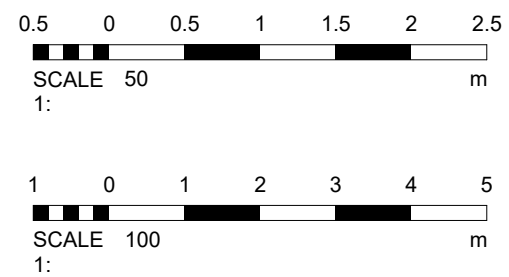

No.	Description	Date
PROJECT		
5 Jesmond Avenue		
TITLE		
Existing Plans and Elevations		
CLIENT		
Bamberger		
STATUS		
DESIGN		
DRAWN BY	DATE	SCALE (@ A1)
TP	01/03/2022	As indicated
PROJECT NUMBER	DRAWING NUMBER	REV
GSS22004	002	
GOLD SKETCH		
S T U D I O S		
www.goldsketch.co.uk info@goldsketch.co.uk 0161 792 9595		
NOTES		
© COPYRIGHT ALL RIGHTS RESERVED. THIS DRAWING MUST NOT BE REPRODUCED WITHOUT PRIOR WRITTEN CONSENT. DRAWING TO BE USED FOR THE STATUS INDICATED ONLY. NO CONFIRMED ON SITE. ANY DISCREPANCIES TO BE REPORTED TO THE ARCHITECT. ALL DIMENSIONS ARE TO FACE UNLESS OTHERWISE SPECIFIED. ALL WORK AND MATERIALS TO BE IN ACCORDANCE WITH CURRENT BUILDING REGULATIONS, RELEVANT CODES OF PRACTICE AND BRITISH STANDARDS. ALL DIMENSIONS ON THIS DRAWING ARE IN MILLIMETERS UNLESS OTHERWISE STATED.		