


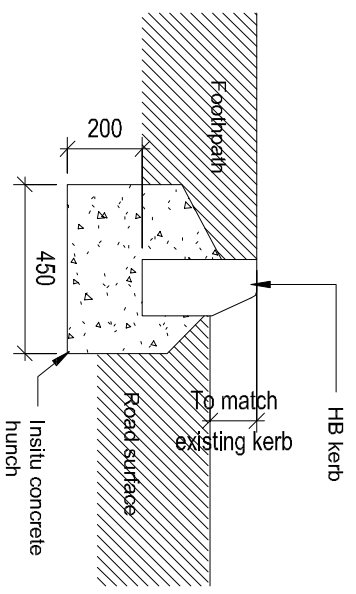


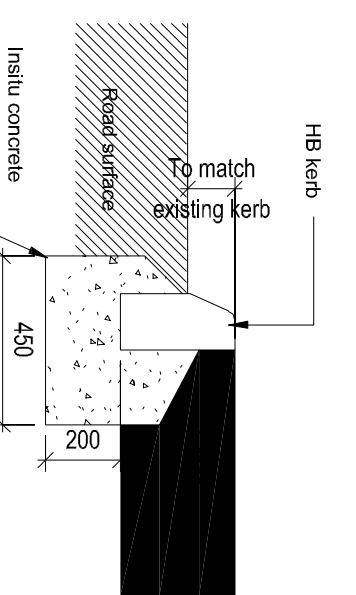


1. Detail 1 - Half batter kerb 1
1 : 20

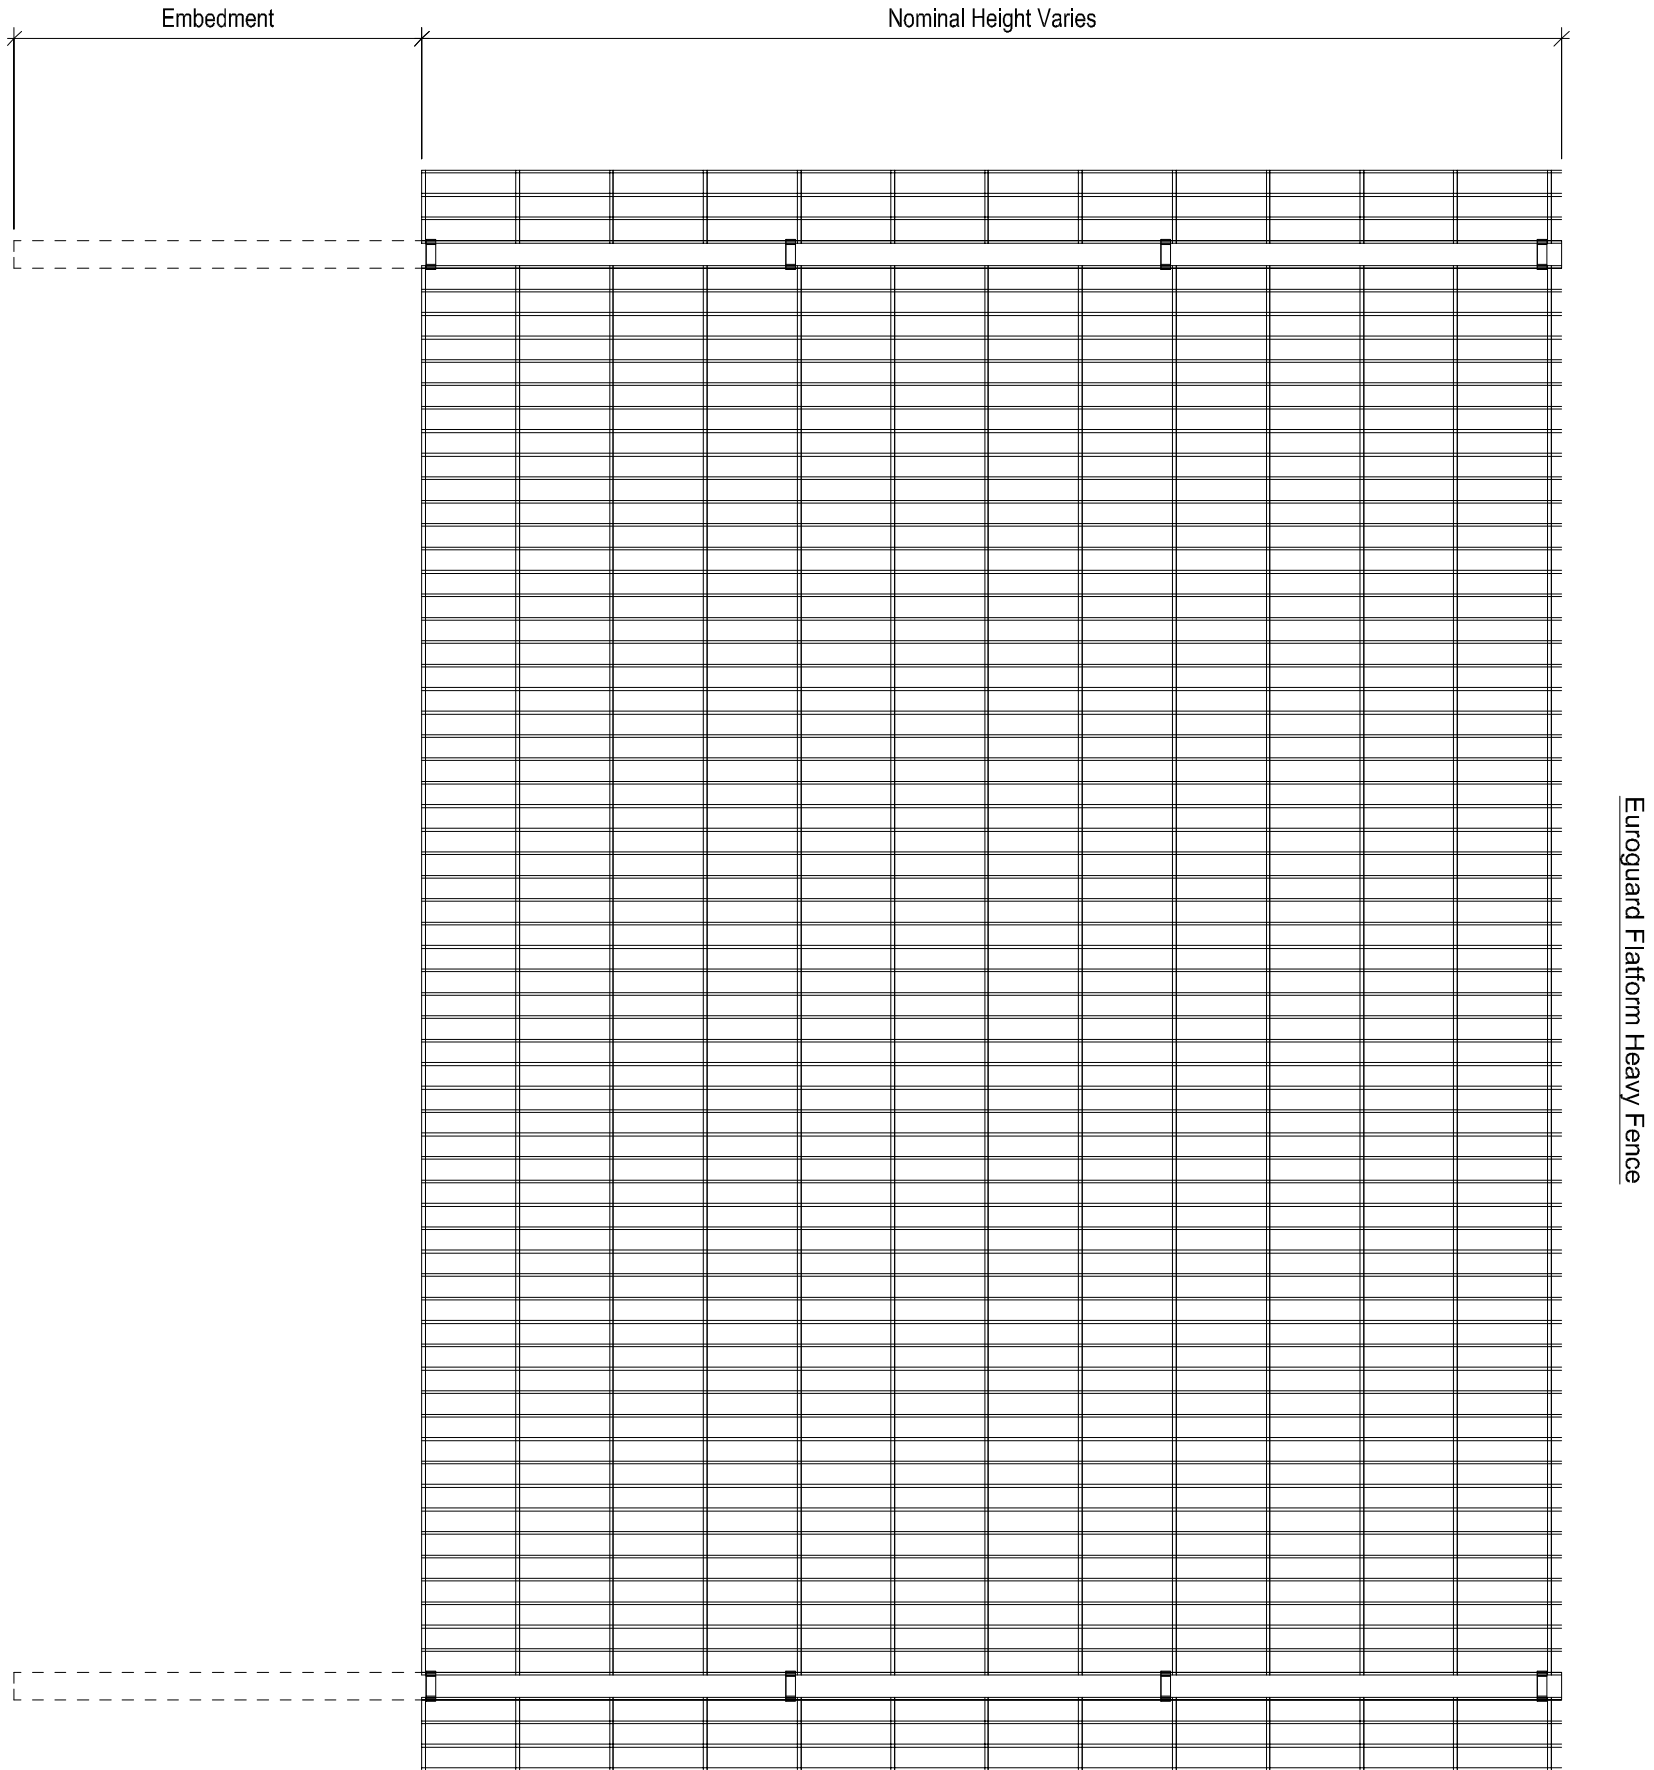


2. Detail 2 - Half batter kerb detail 2
1 : 20

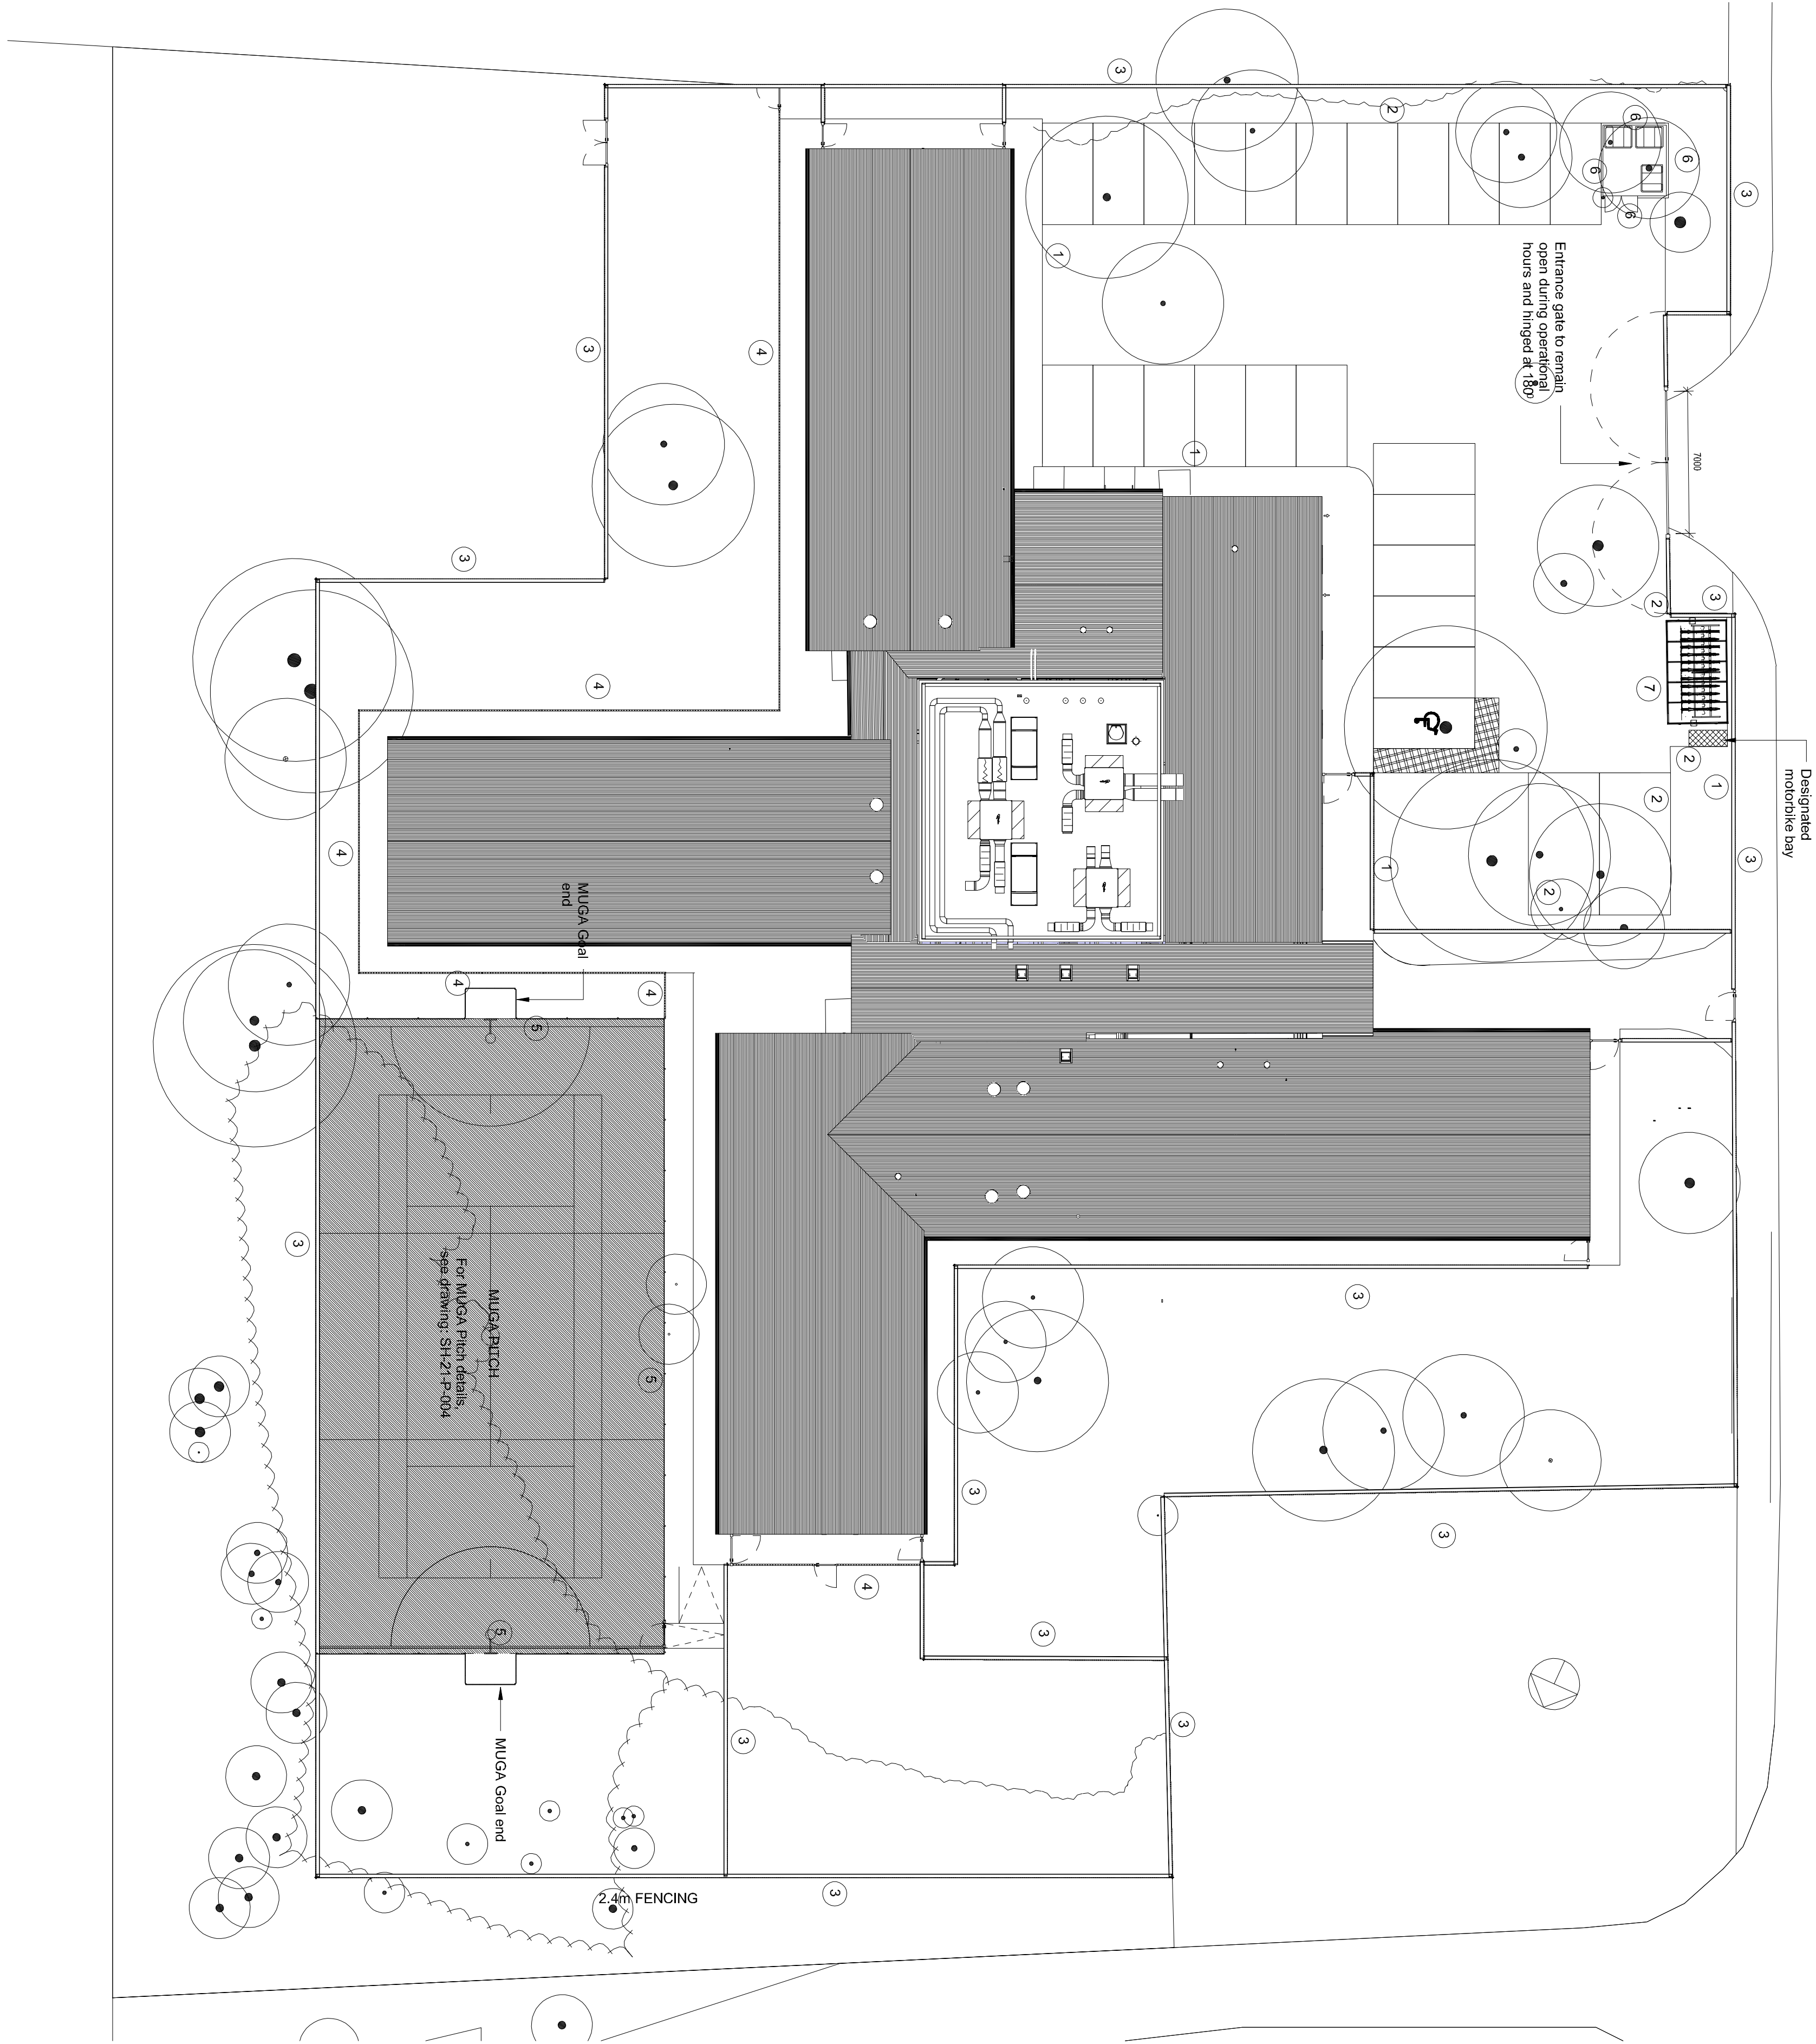


3. Detail 3 - Outer and Inner boundary fencing detail

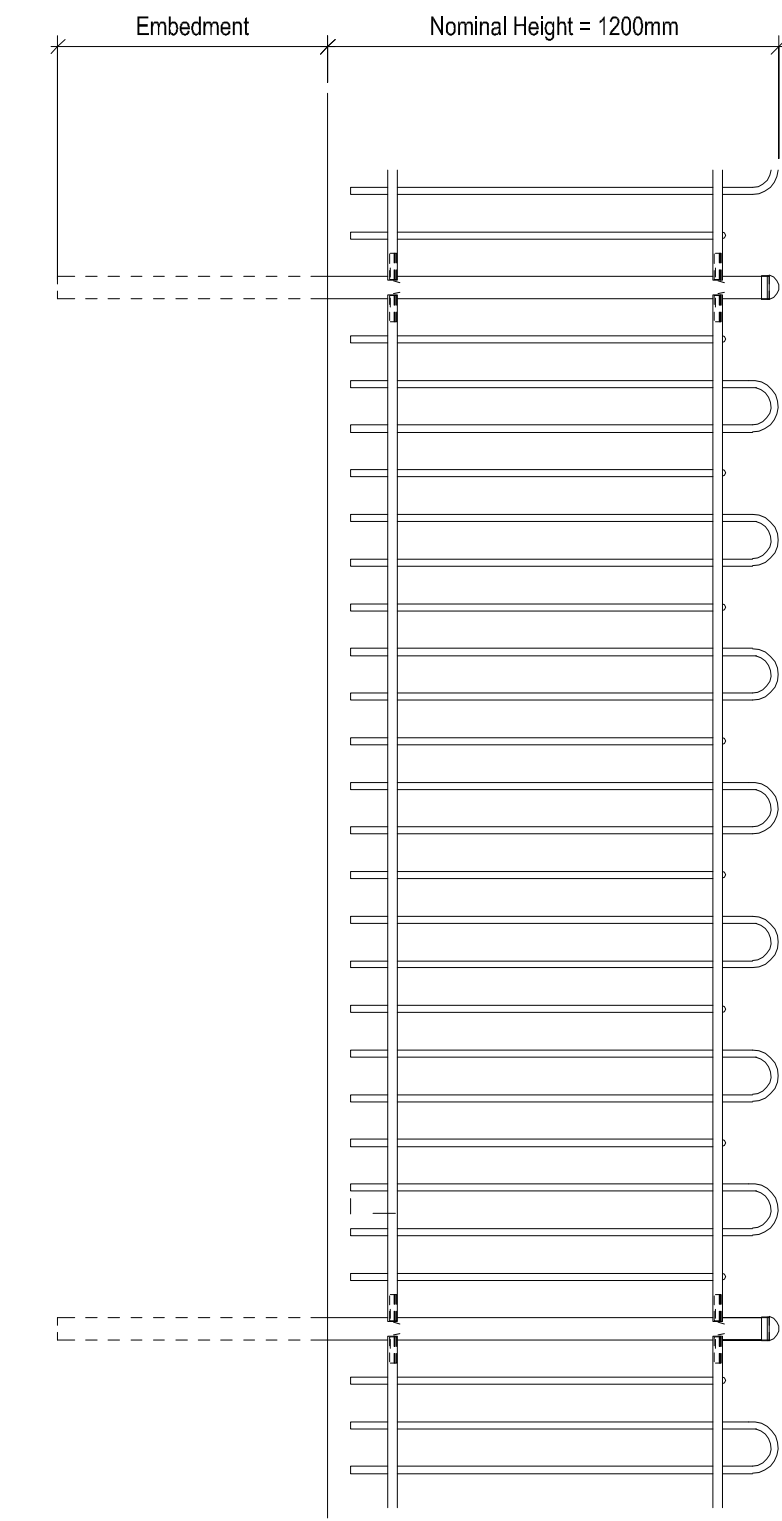


4. Detail 4 - Bow Top fencing detail

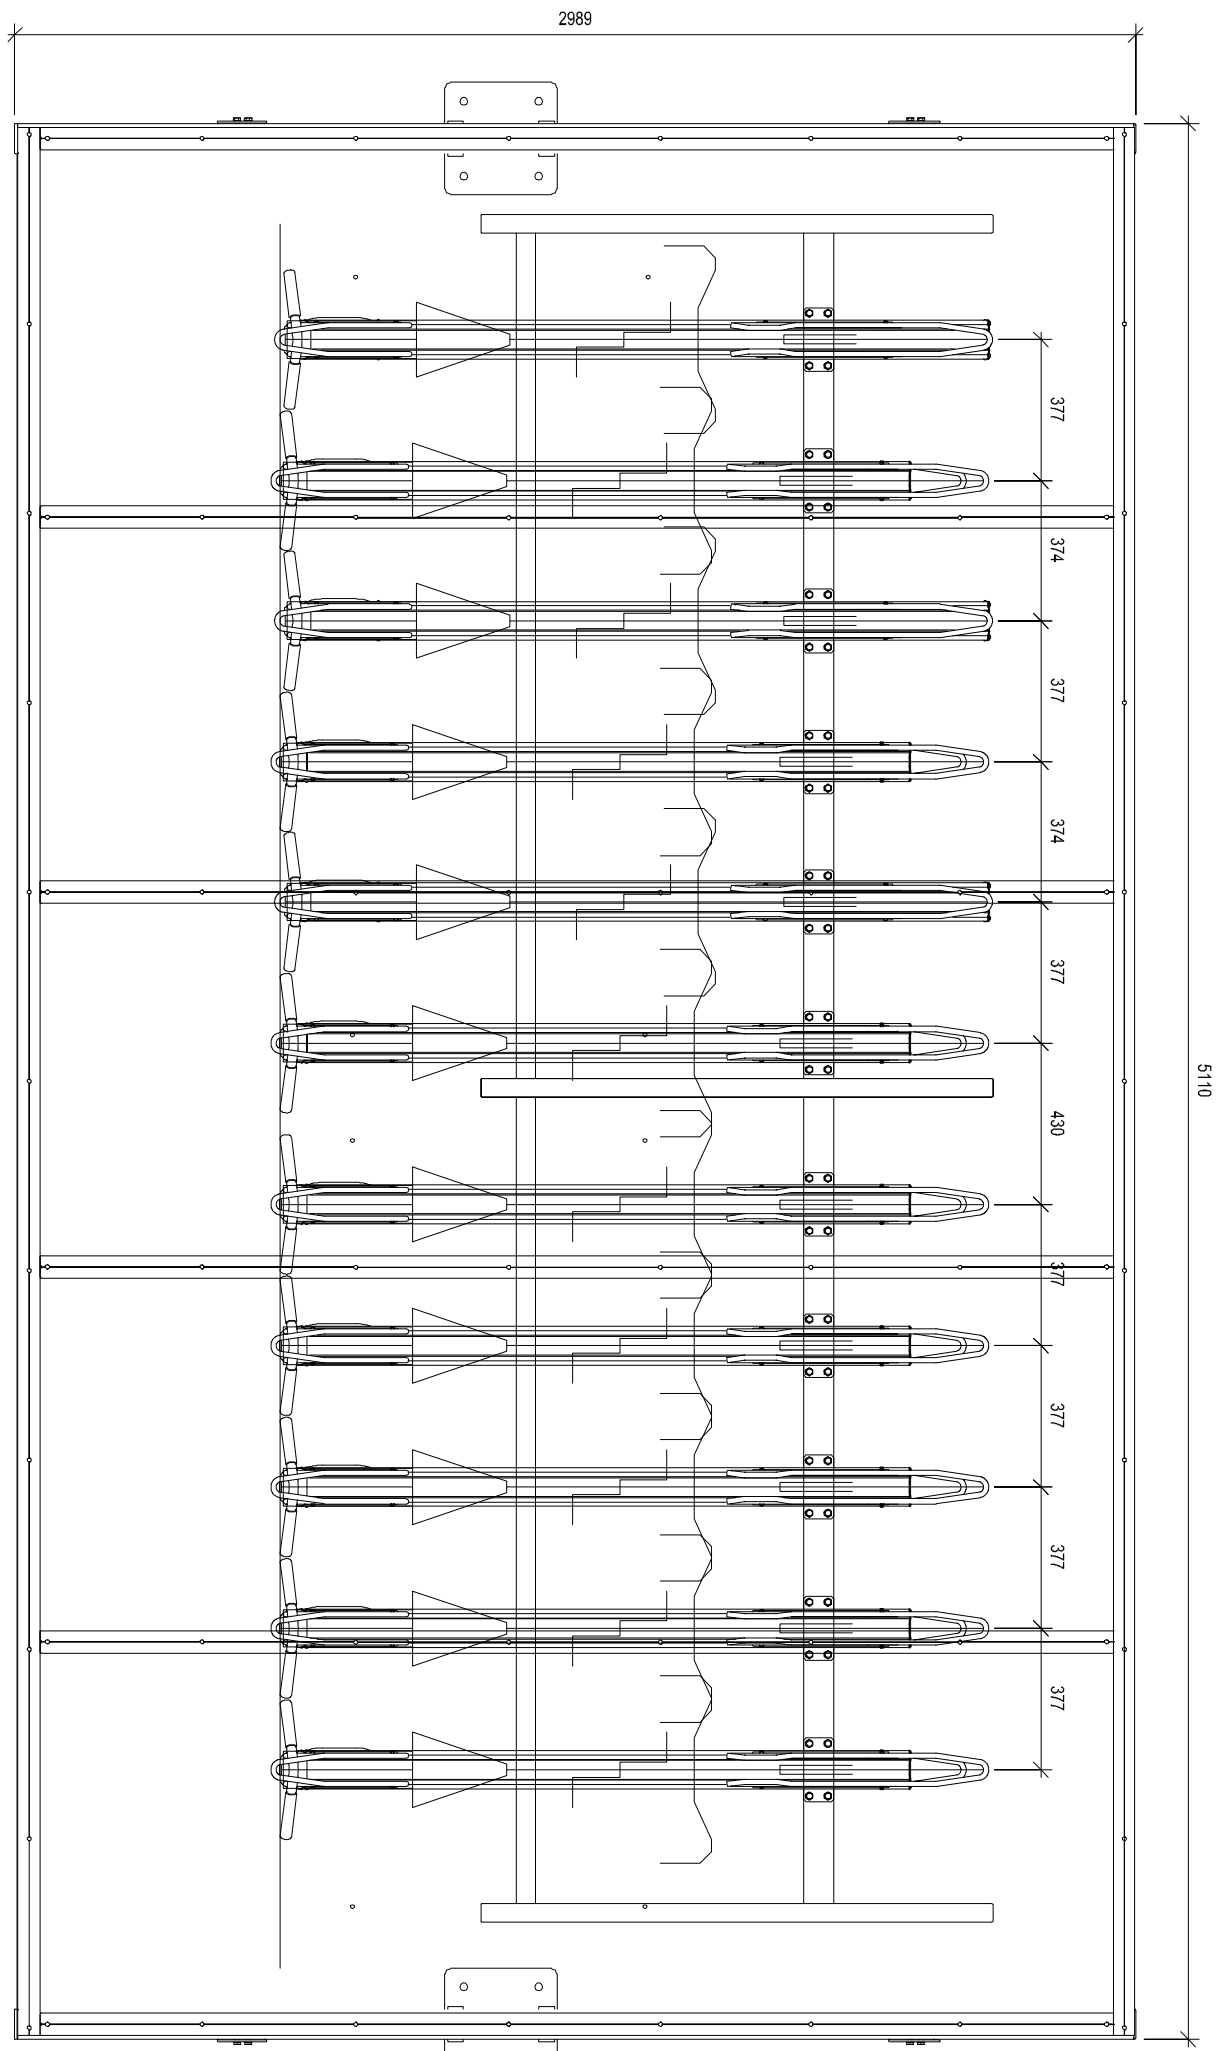


7. Cycle Shelter Plan Details

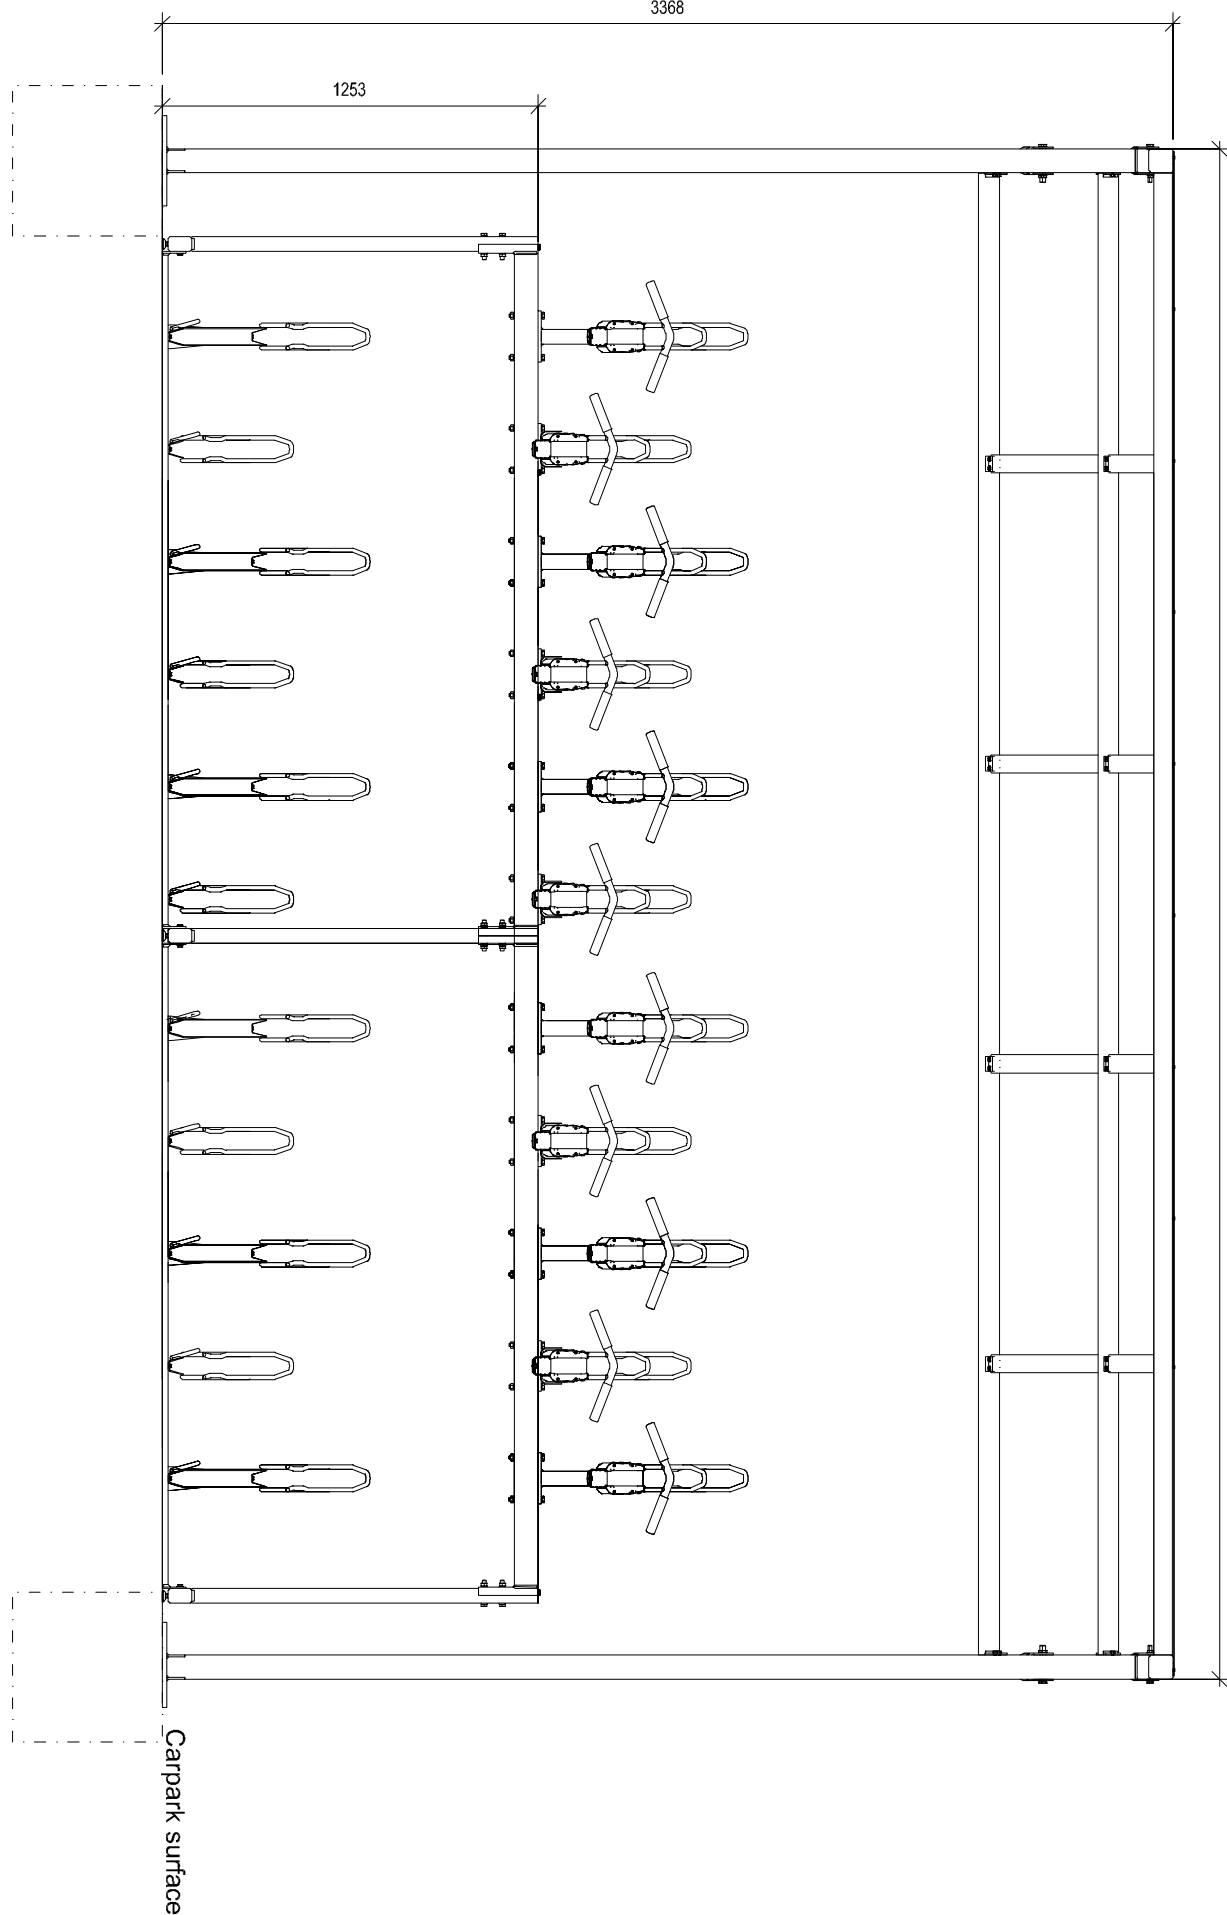


7.. Cycle Shelter Elevation Details

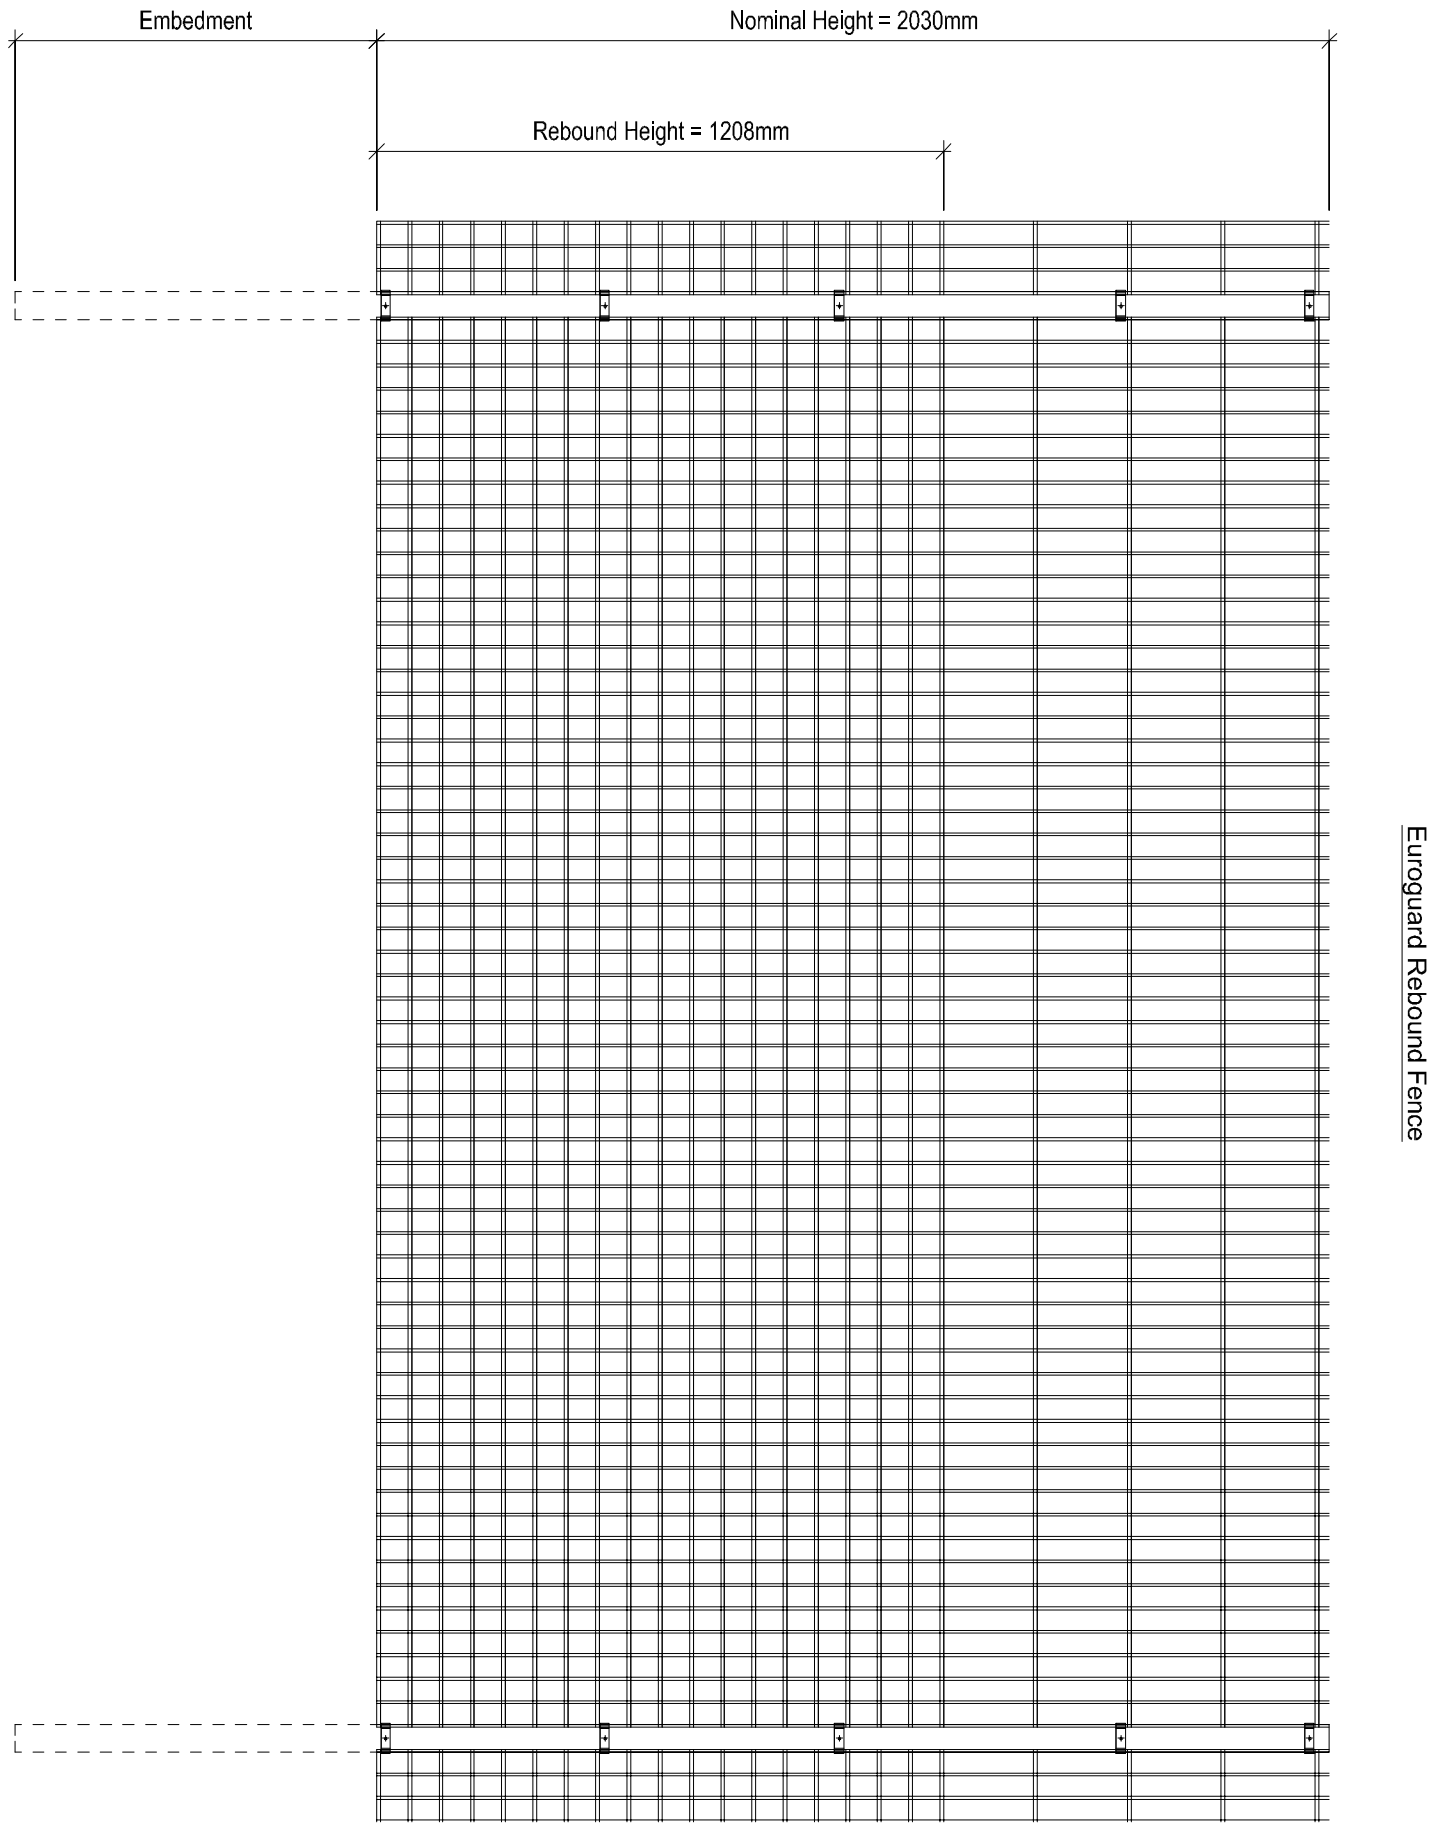

5. Detail 5 - MUGA Pitch fencing detail

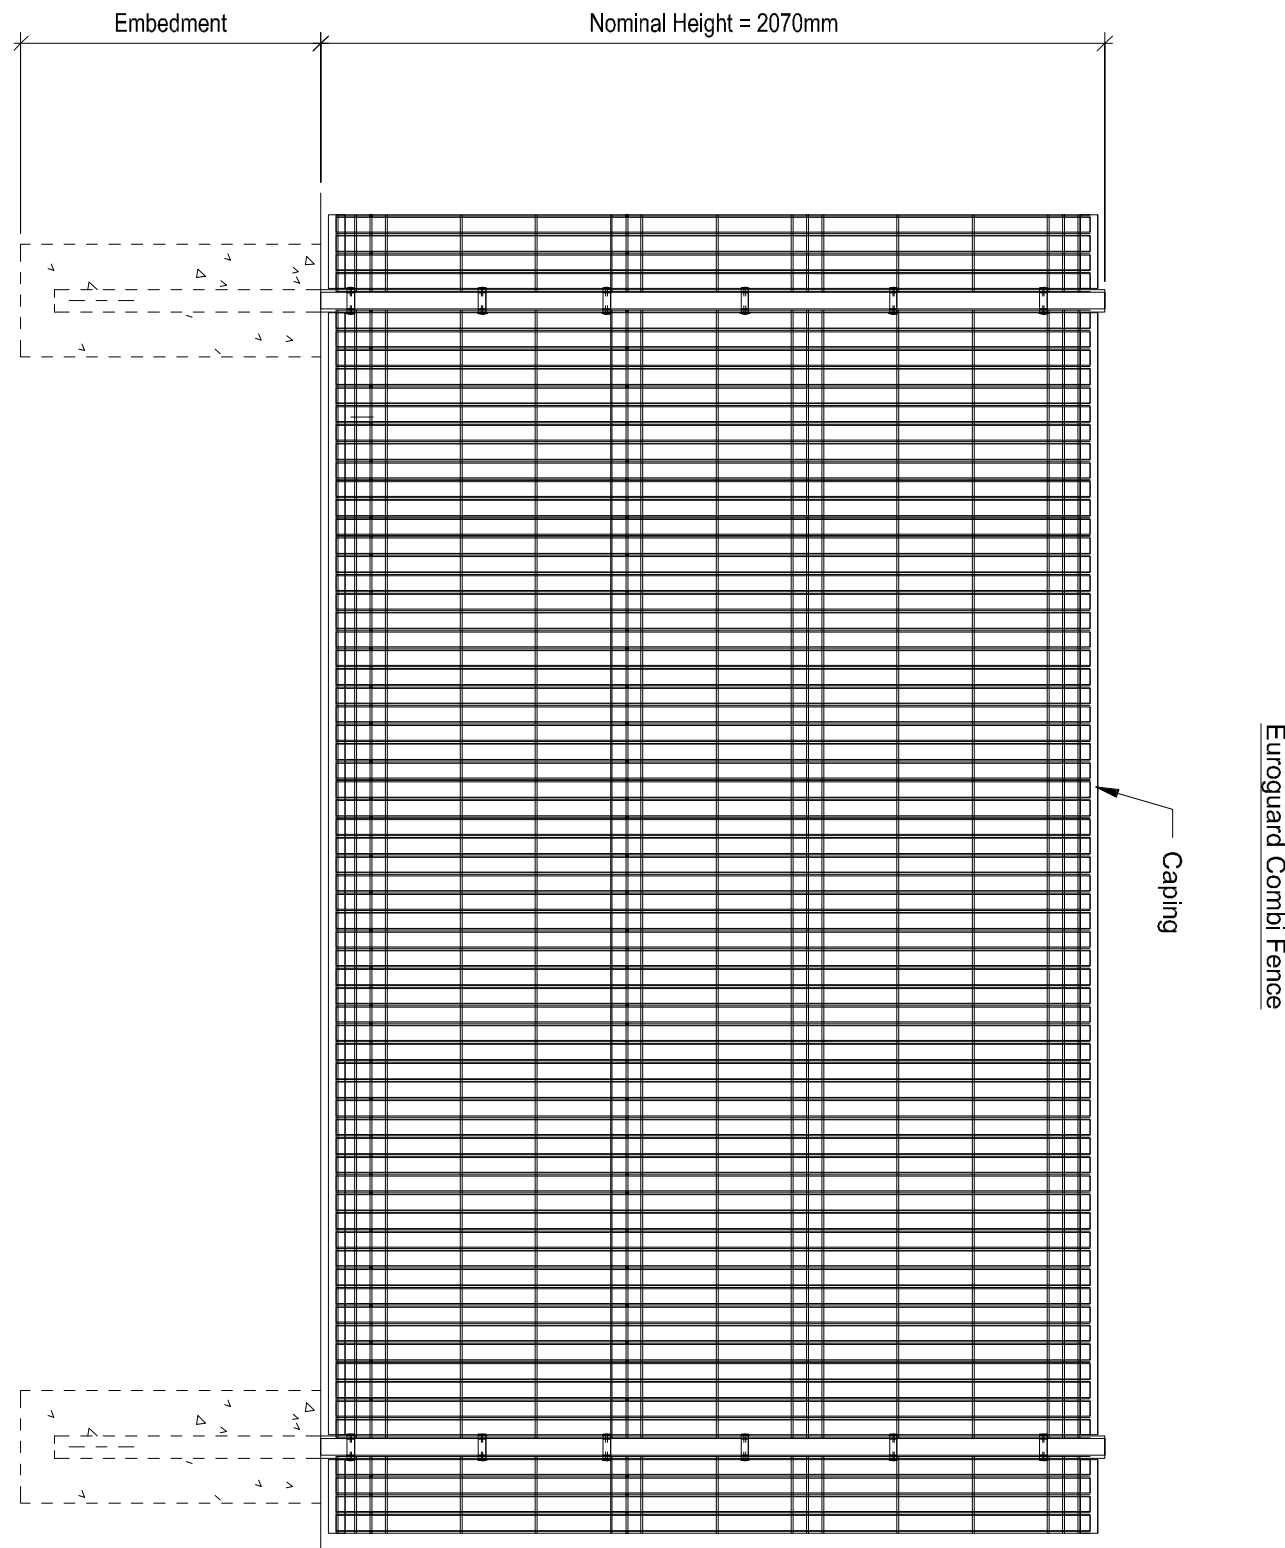

6. Detail 6 - Bin Store fencing detail

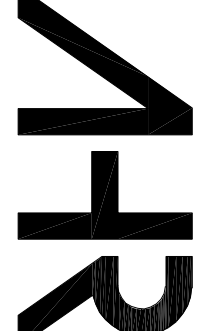

Client name
Bury Council

Project
Spring Lane PRU

Drawings
Landscape & Fencing Details


Project number
2022.00385.000

Scale
As indicated @ A0

Revision
SH21-P-003

This drawing is to be used in conjunction with all relevant drawings of the project. It is the responsibility of the user to ensure that the drawing is complete and correct for the project.

Drawn by	CS
Checked by	JW
Approved by	JW
Date	11/29/22

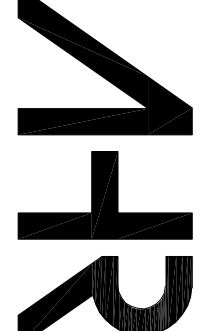

Client name
Bury Council

Project
Spring Lane PRU

Drawings
Landscape & Fencing Details

Project number
2022.00385.000

Scale
As indicated @ A0

Revision
SH21-P-003

This drawing is to be used in conjunction with all relevant drawings of the project. It is the responsibility of the user to ensure that the drawing is complete and correct for the project.