




Elevation 5A
1 : 100



Elevation 6A
1 : 100

- PROPOSED MATERIAL PALETTE**
- 1 PRIMARY FACING BRICK:
TUSCAN RED MULTI BY WIENERBERGER
 - 2 RENDER:
LIMESTONE WHITE THIN COAT BY K-REND
 - 3 PVC WINDOWS:
EUROCELL LOGIK CHAMFERED TO BR
FINISHED GREY RAL7016
 - 4 FASCIA, SOFFITS AND RAINWATER GOODS:
PVC FINISHED IN BLACK
 - 5 BALCONIES:
BALCONY DECKING AND RAILINGS TO BE
POWDER COATED GRAY 7016
 - 6 TILE:
CALDERDALE EDGE DARK GREY BY
WIENERBERGER, ALL ACCESSORIES TO
SUIT
 - 7 PARAPETS:
ALUMINIUM PARAPETS TO BE POWDER
COATED BLACK
 - 8 TIMBER CLADDING TO EXTERNAL REFUSE STORE
AND MOBILE SCOOTER STORE
 - 9 JULIET BALCONIES RAILINGS TO BE POWDER
COATED GRAY 7016
 - 10 TUSCAN RED MULTI BY WIENERBERGER SOLDIER
COURSE PANELS

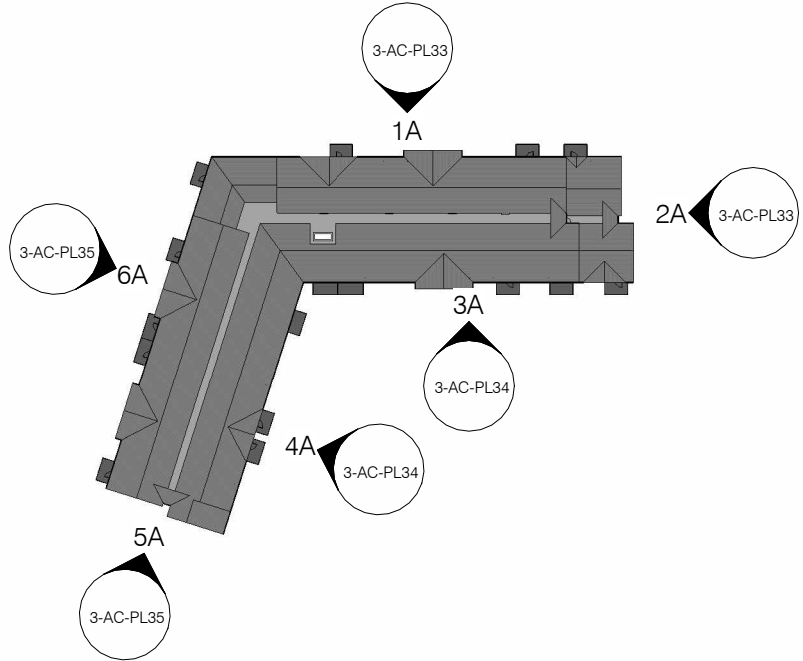

Elevation Key
1 : 1000

NOTES					
The contractor must check all dimensions, levels and services prior to commencement of any works. Box Architects to be notified of any discrepancy. Do not scale from drawing.					
The contractor is responsible for ensuring all works comply with all relevant statutory requirements and British standards, whether or not they are noted on this drawing.					
This drawing remains the copyright of Box Architects, to be used solely for the project and information as filed. This drawing must not be copied without prior written permission.					
Rev	Date	Details	Drawn by	Checked by	
/	22/09/25	First Issue		SP	IS
A	15/01/26	Total balconies reduced to 60% (21)		SP	KE

0 1 2 3 4 5m
SCALE 1 : 100

McCarthy Stone
Life, well lived

CLIENT NAME
McCarthy Stone

PROJECT
George Street, Prestwich
Prestwich

TITLE
Proposed Elevations 3 of 3

STATUS	
Planning	
DATE	SCALE
SEP 25	As indicated @ A1
DRAWN	CHECKED
SP	IS
DRAWING NUMBER	
NO-2953-3-AC-PL35	Proposed Elevations 3 of 3
REVISION	JOB NUMBER
A	757.00

box
architects

LEEDS: 36-38 Calls Lane, Leeds, LS2 7EW 0113 887 4415
LONDON: 25 Horsef Road, London, N5 1XL 0208 092 6170
www.boxarchitects.co.uk info@boxarchitects.co.uk