
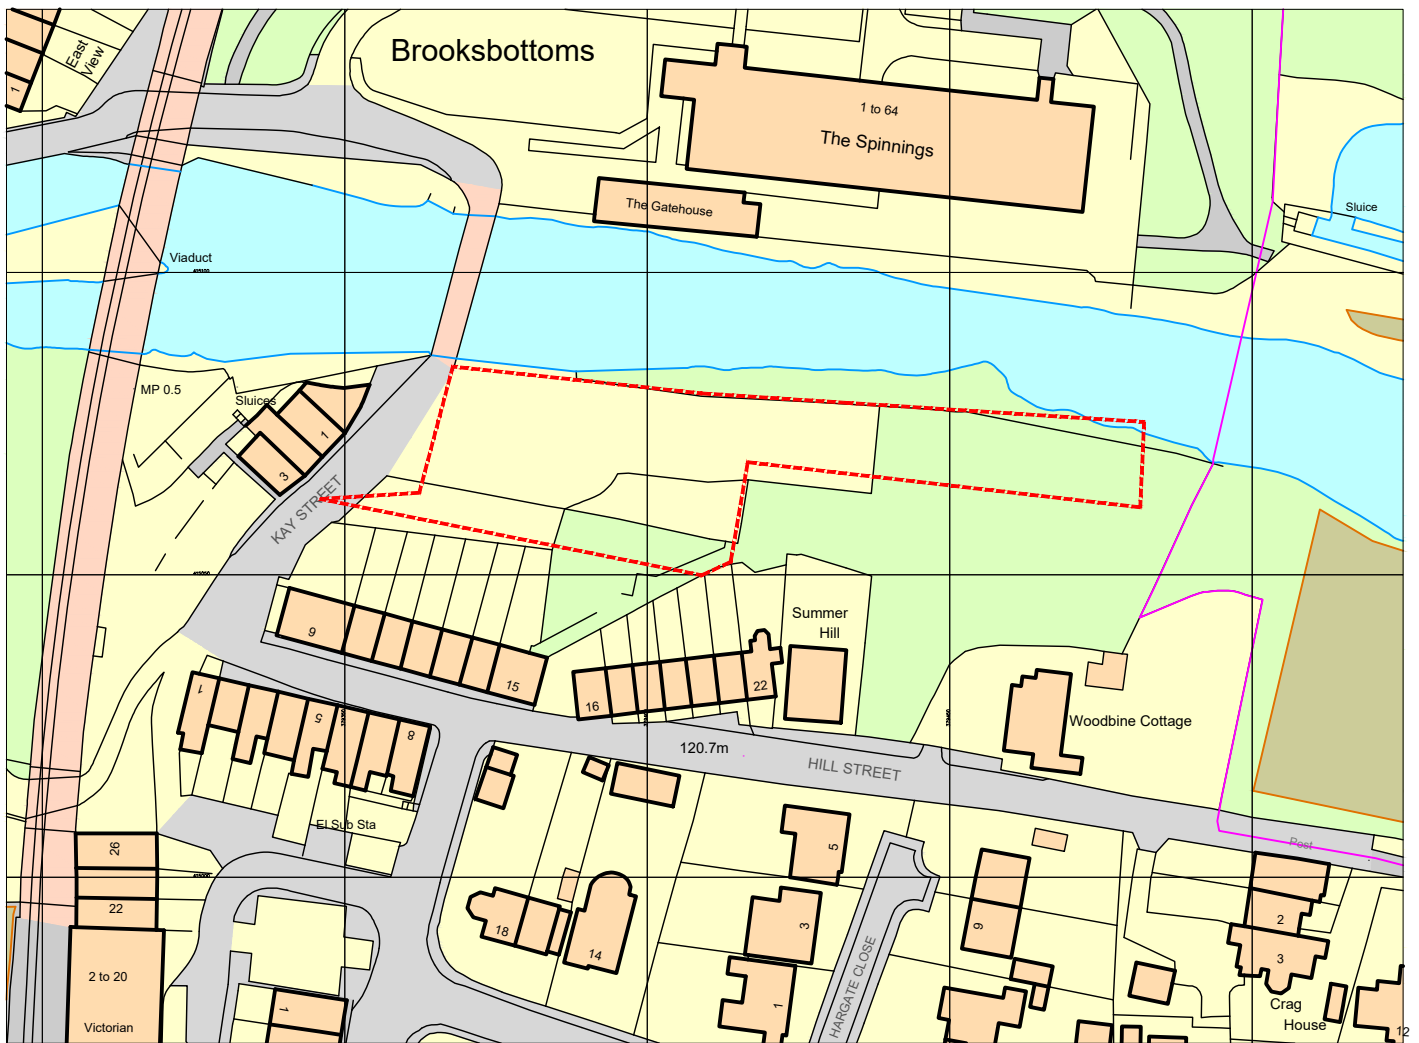


REVISION	AMENDMENTS	DATE	CHKD
-	-		

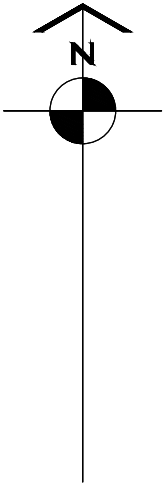

Ordnance Survey, (c) Crown Copyright 2021. All rights reserved. Licence number 100022432

2492.2.01 Location Plan

OPULWOOD

Waterside, Kay Street, Summerseat.

HATTRELL DS One
Architects LLP

Suite E, Kings Court, Railway Street, ALTRINCHAM CHESHIRE WA14 2RD
TELEPHONE 0161 820 4207
e-mail: design@hattrellarchitects.com / www.hattrellarchitects.com

March'22

Scale 1:1250 @ A4