



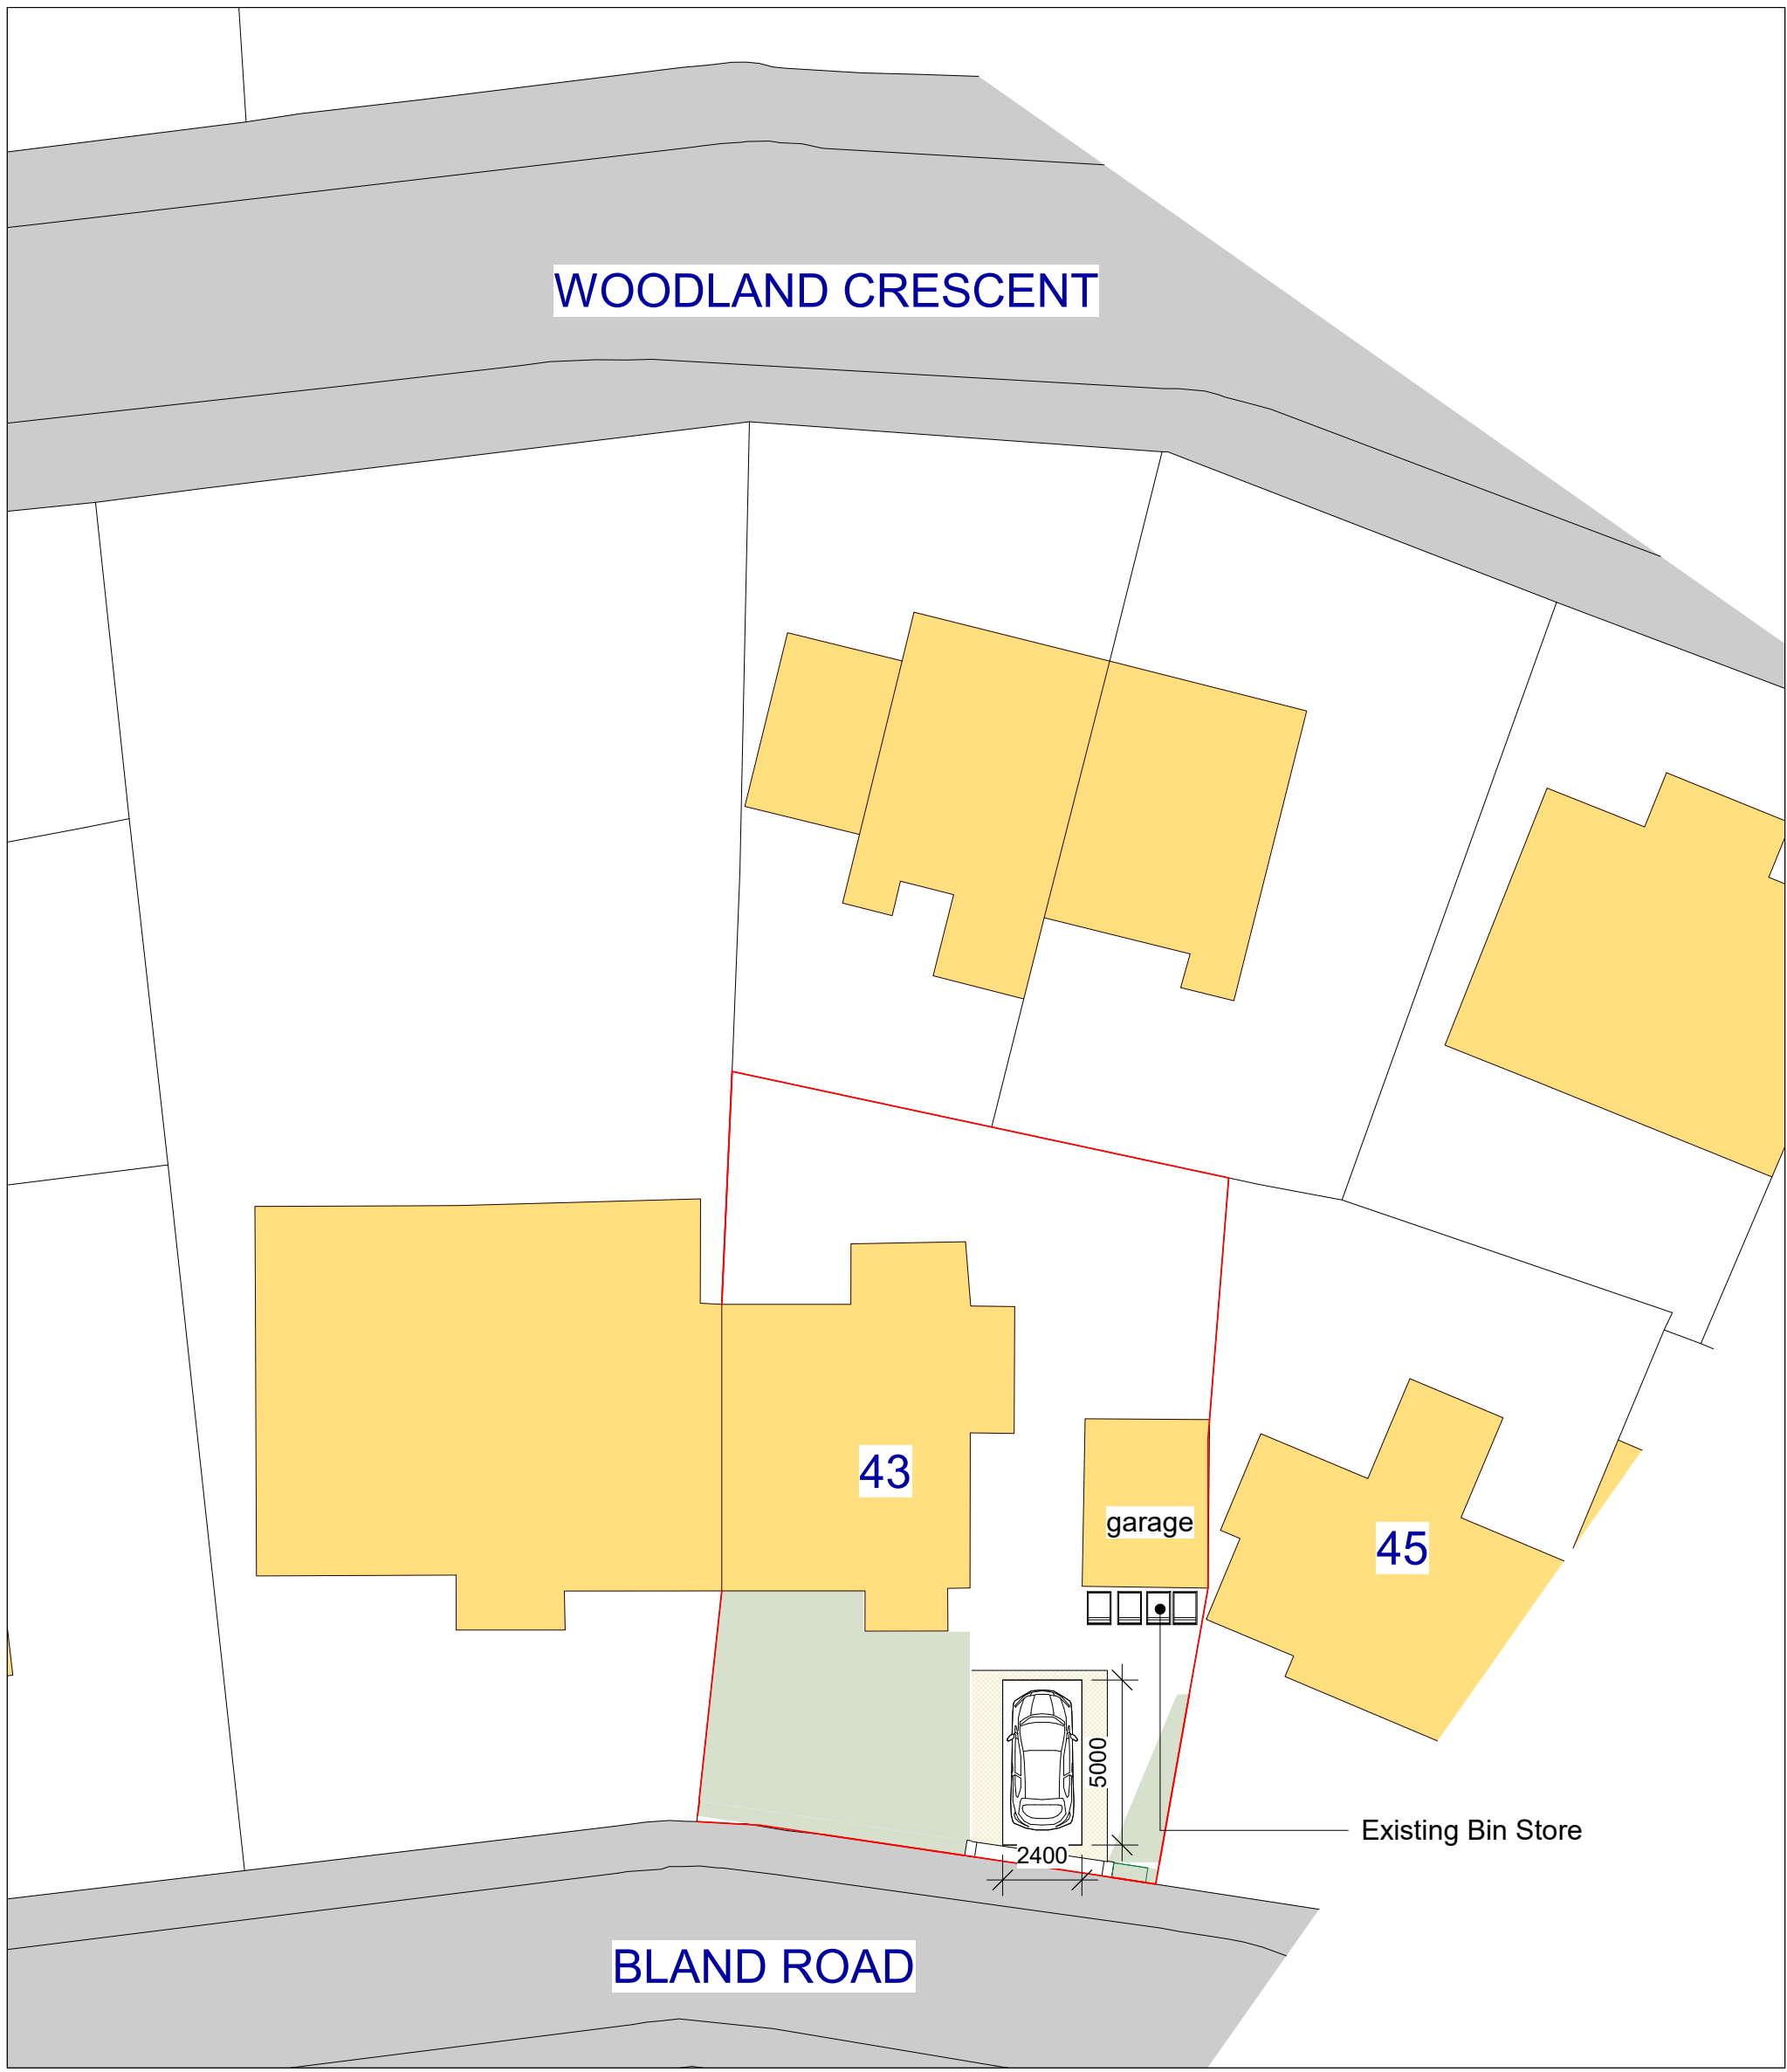

2. Site - Existing Parking Layout

1 : 200

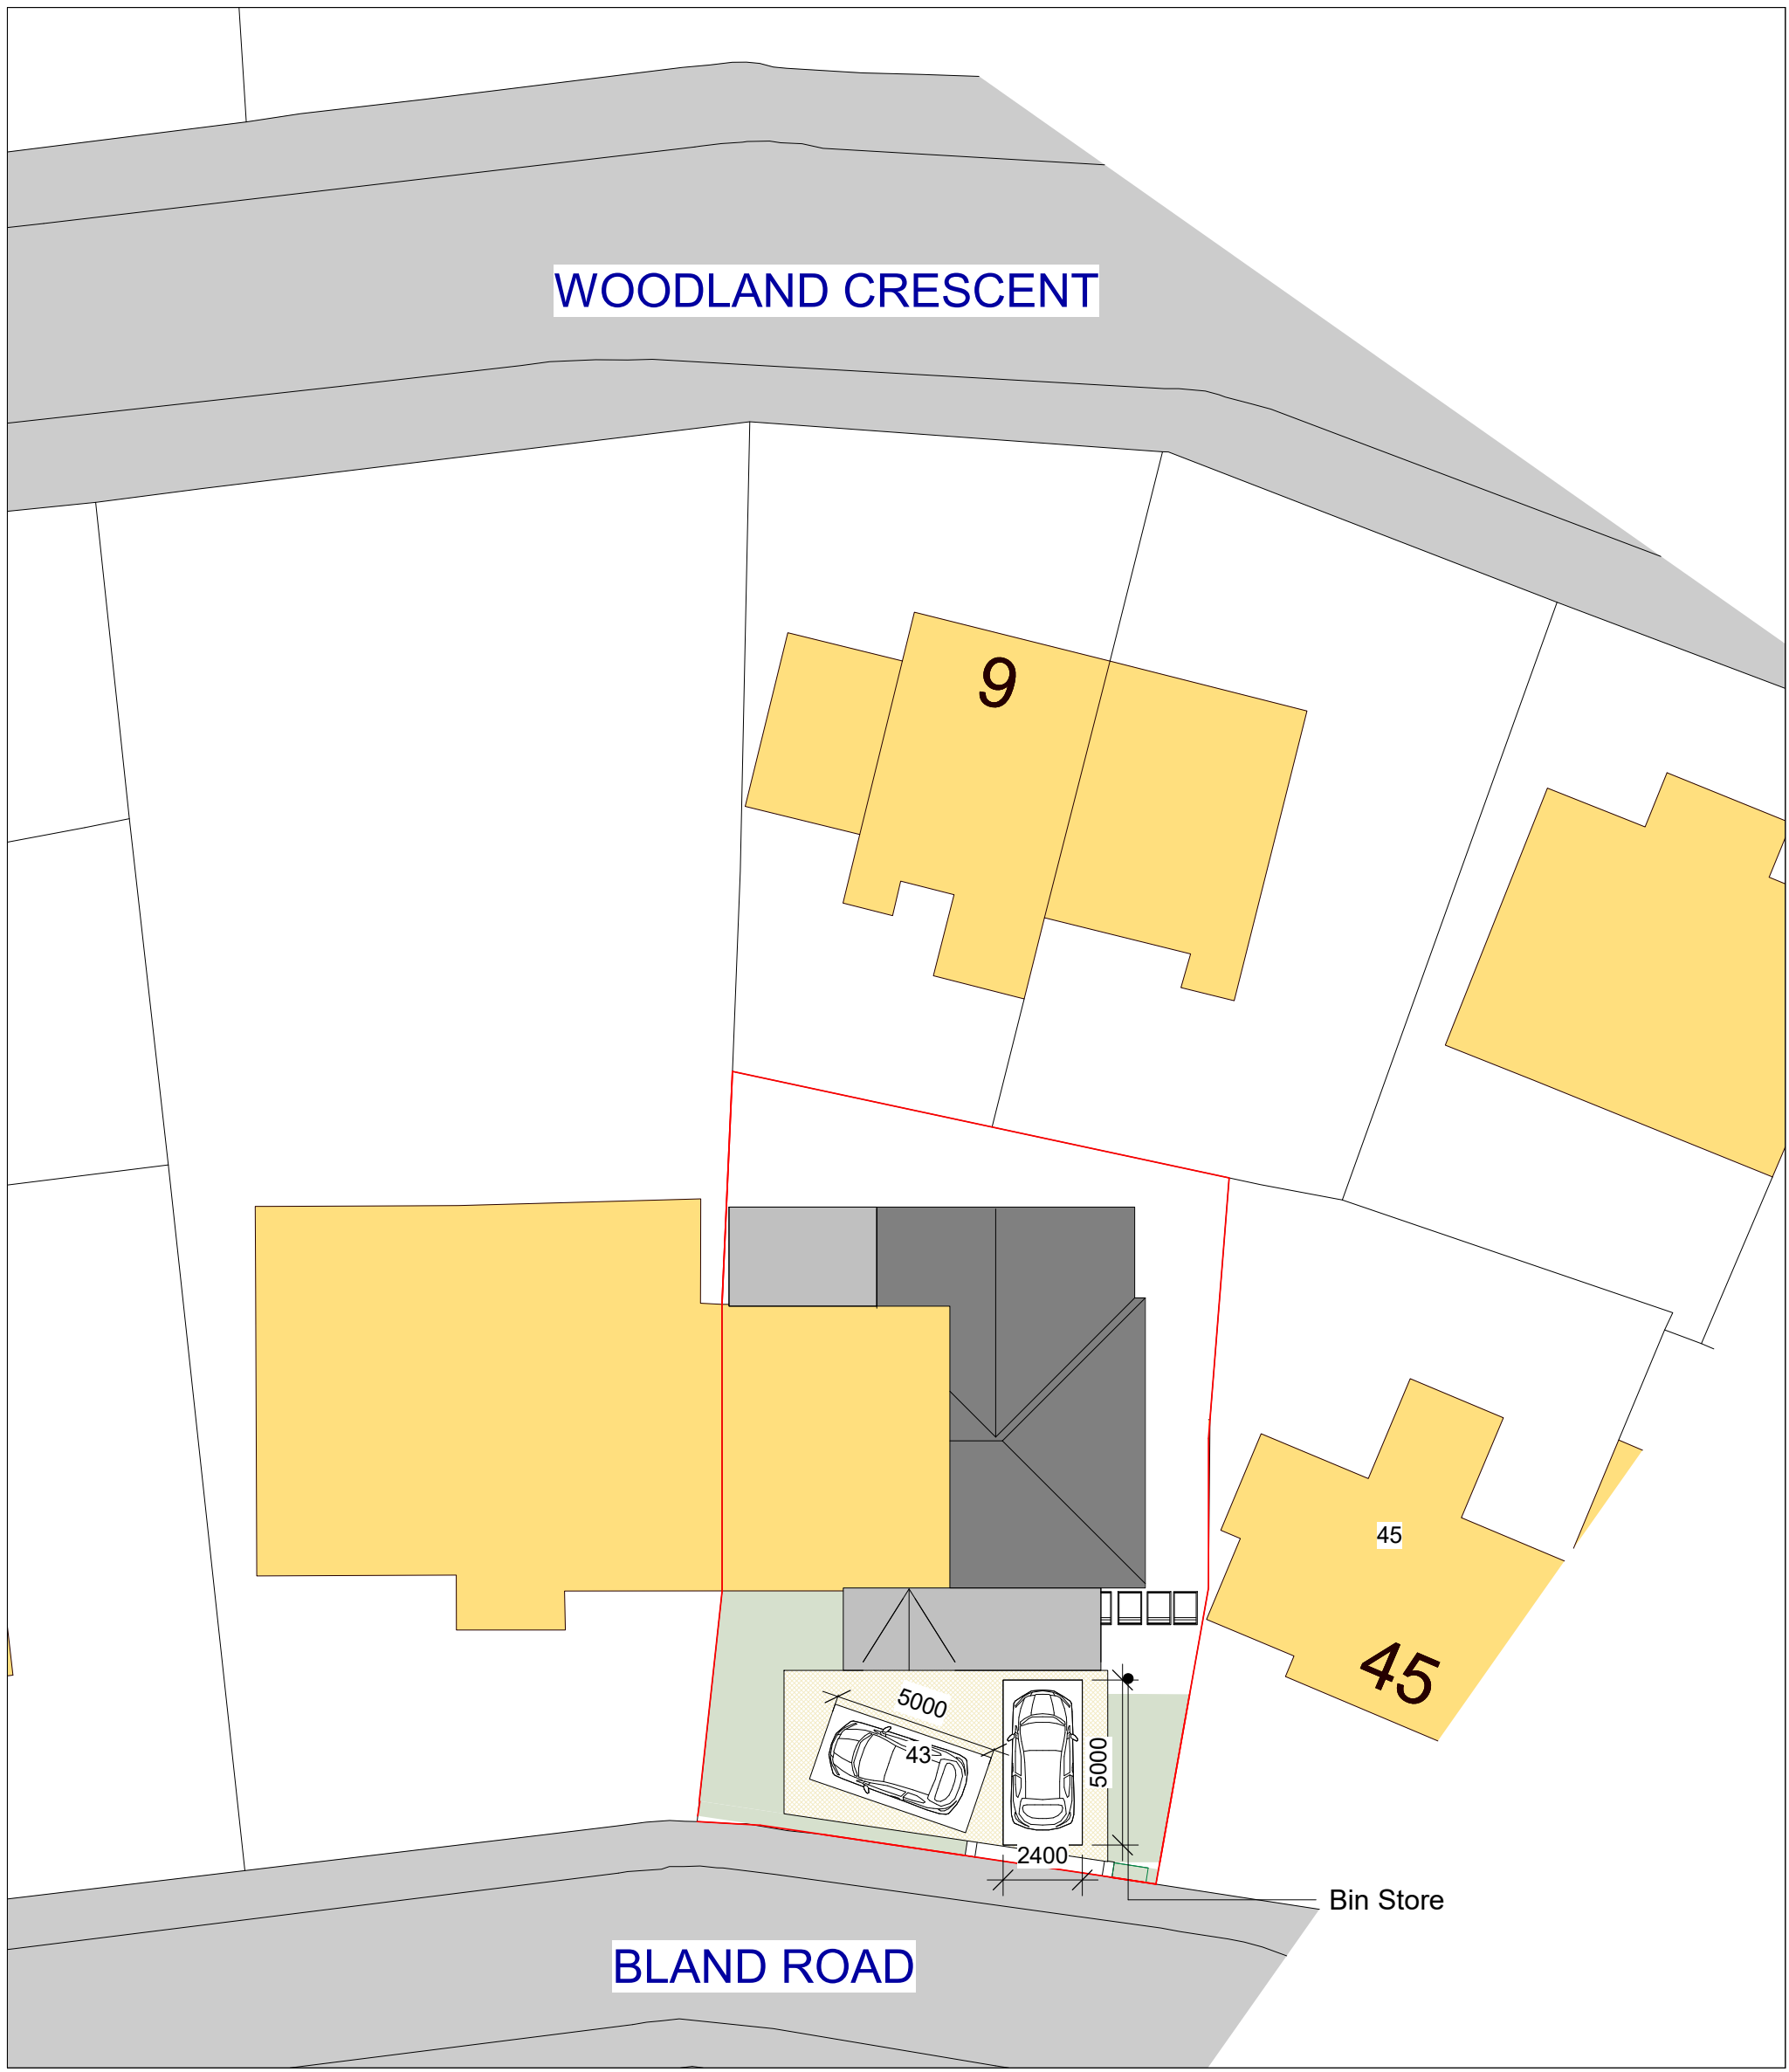

1. Site - Proposed Parking Layout

1 : 200