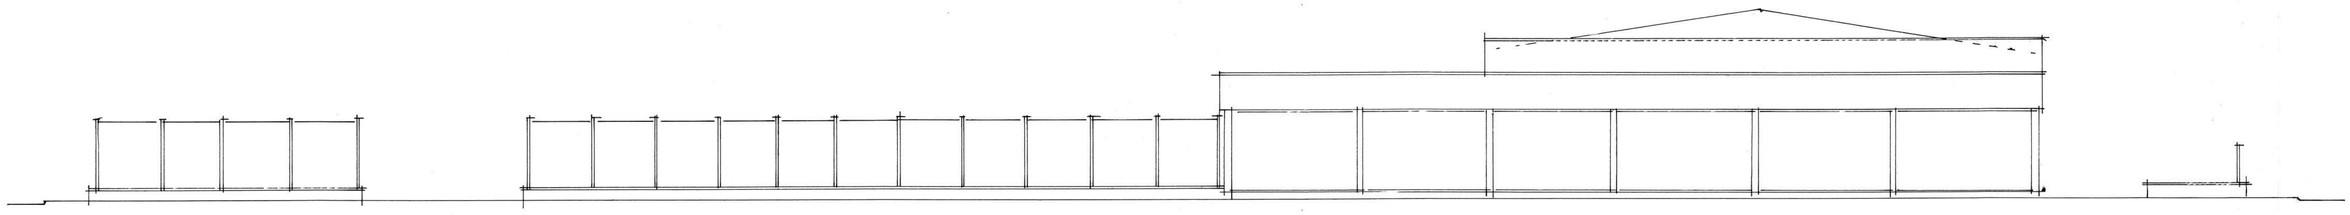

front elevation

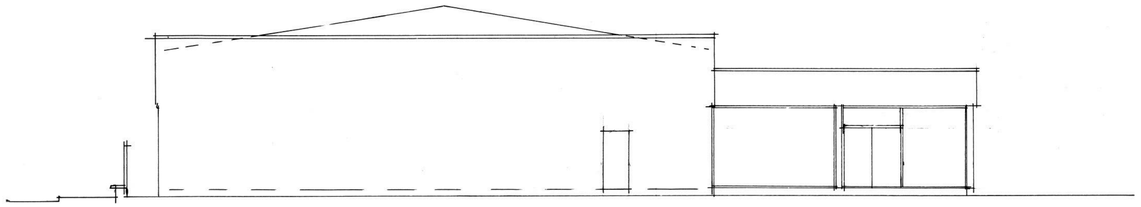

rear elevation

DRAWING TITLE

PROPOSED
FIRST FLOOR

PERFORMANCE HOUSE,
HEYWOOD STREET,
BURY.BL9 7DZ.

SCALE
SCALE 1:100@A1

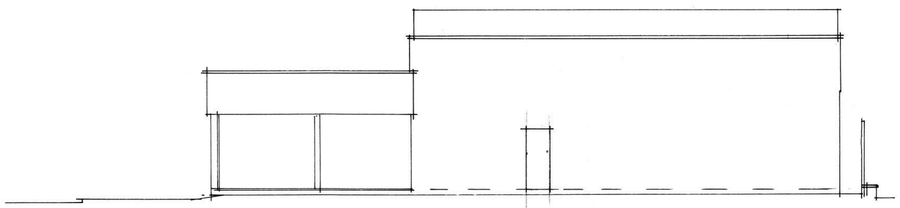

return elevation

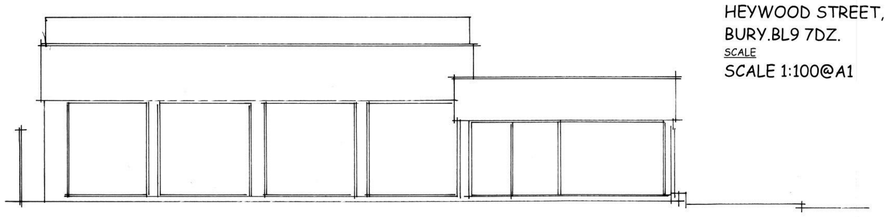
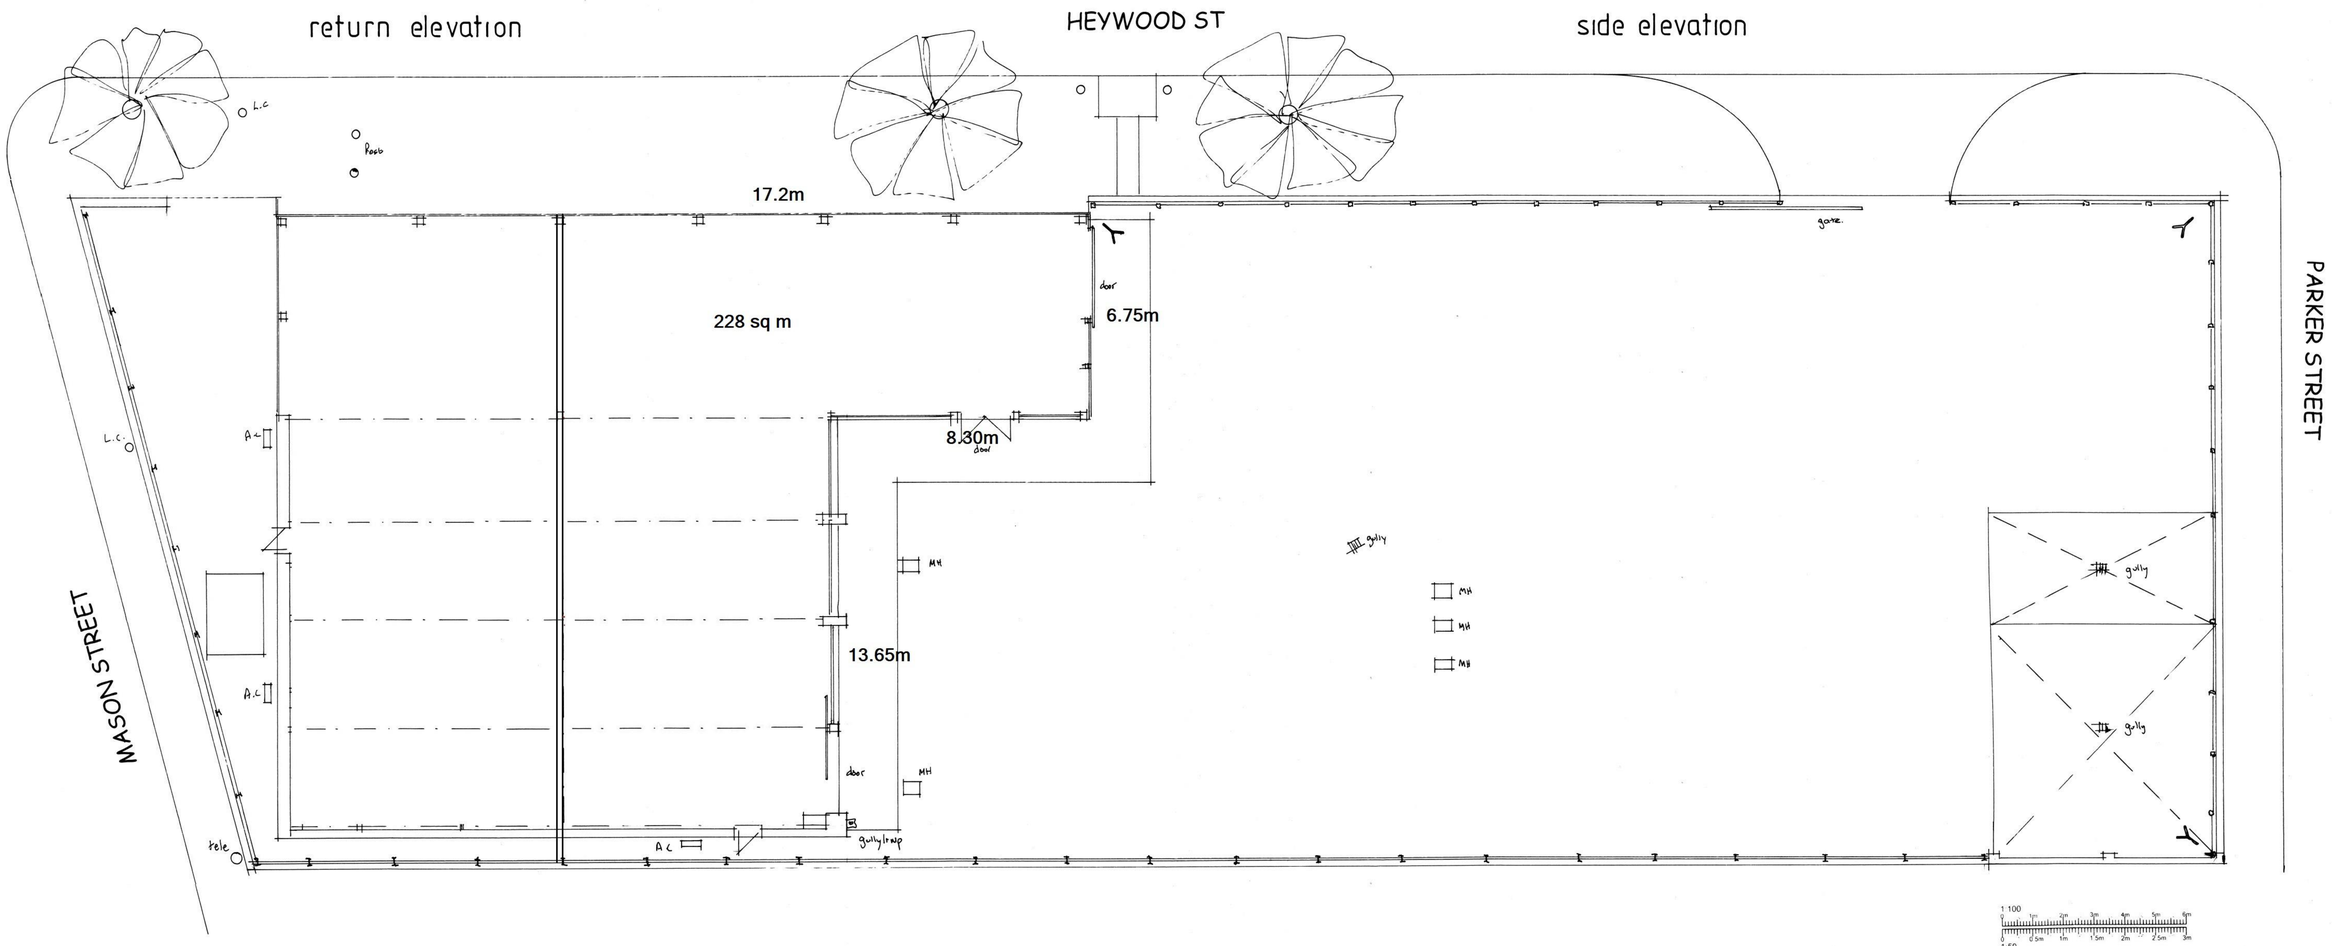
side elevation