


REV	DESCRIPTION	DATE
A	Scope of site enlarged to include local streets	01/05/24

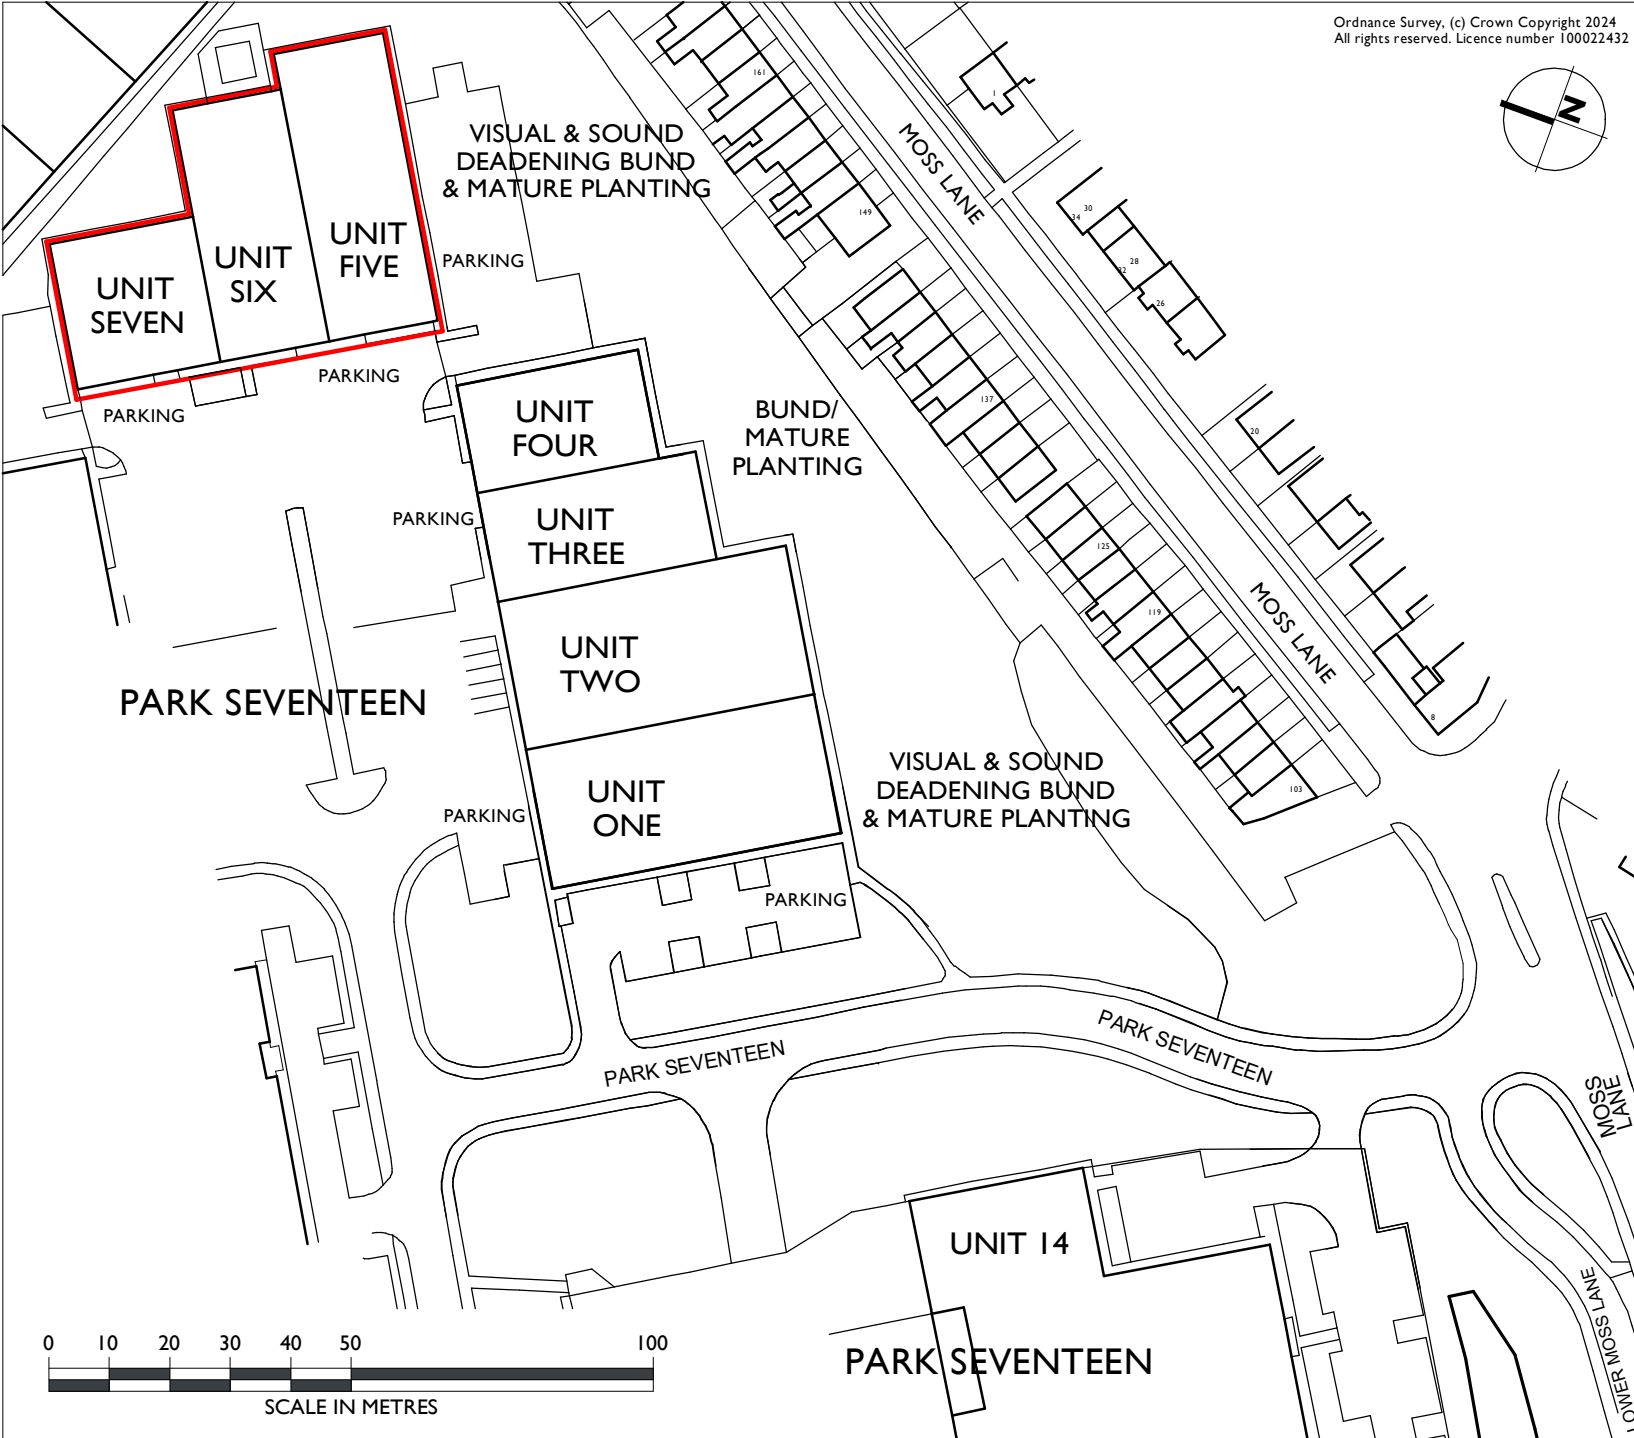

— Site Edged Red

Client JLL for Abrdn	
Project PARK 17, UNITS 5, 6 & 7 WHITEFIELD, BURY, M45 8FJ	
Drawing Title SITE LOCATION PLAN	
Drawing Number 575-050	Revision A
Status INFORMATION	Author MAE
Scale @ A4 1:1250	Date 08 03 2024

KITSON Architecture Ltd
Suite 22 Carlton Place
28-32 Greenwood Street
Altrincham
Cheshire
WA14 1RZ
0161 637 2764
mail@kitsonarchitecture.co.uk
www.kitsonarchitecture.co.uk

