


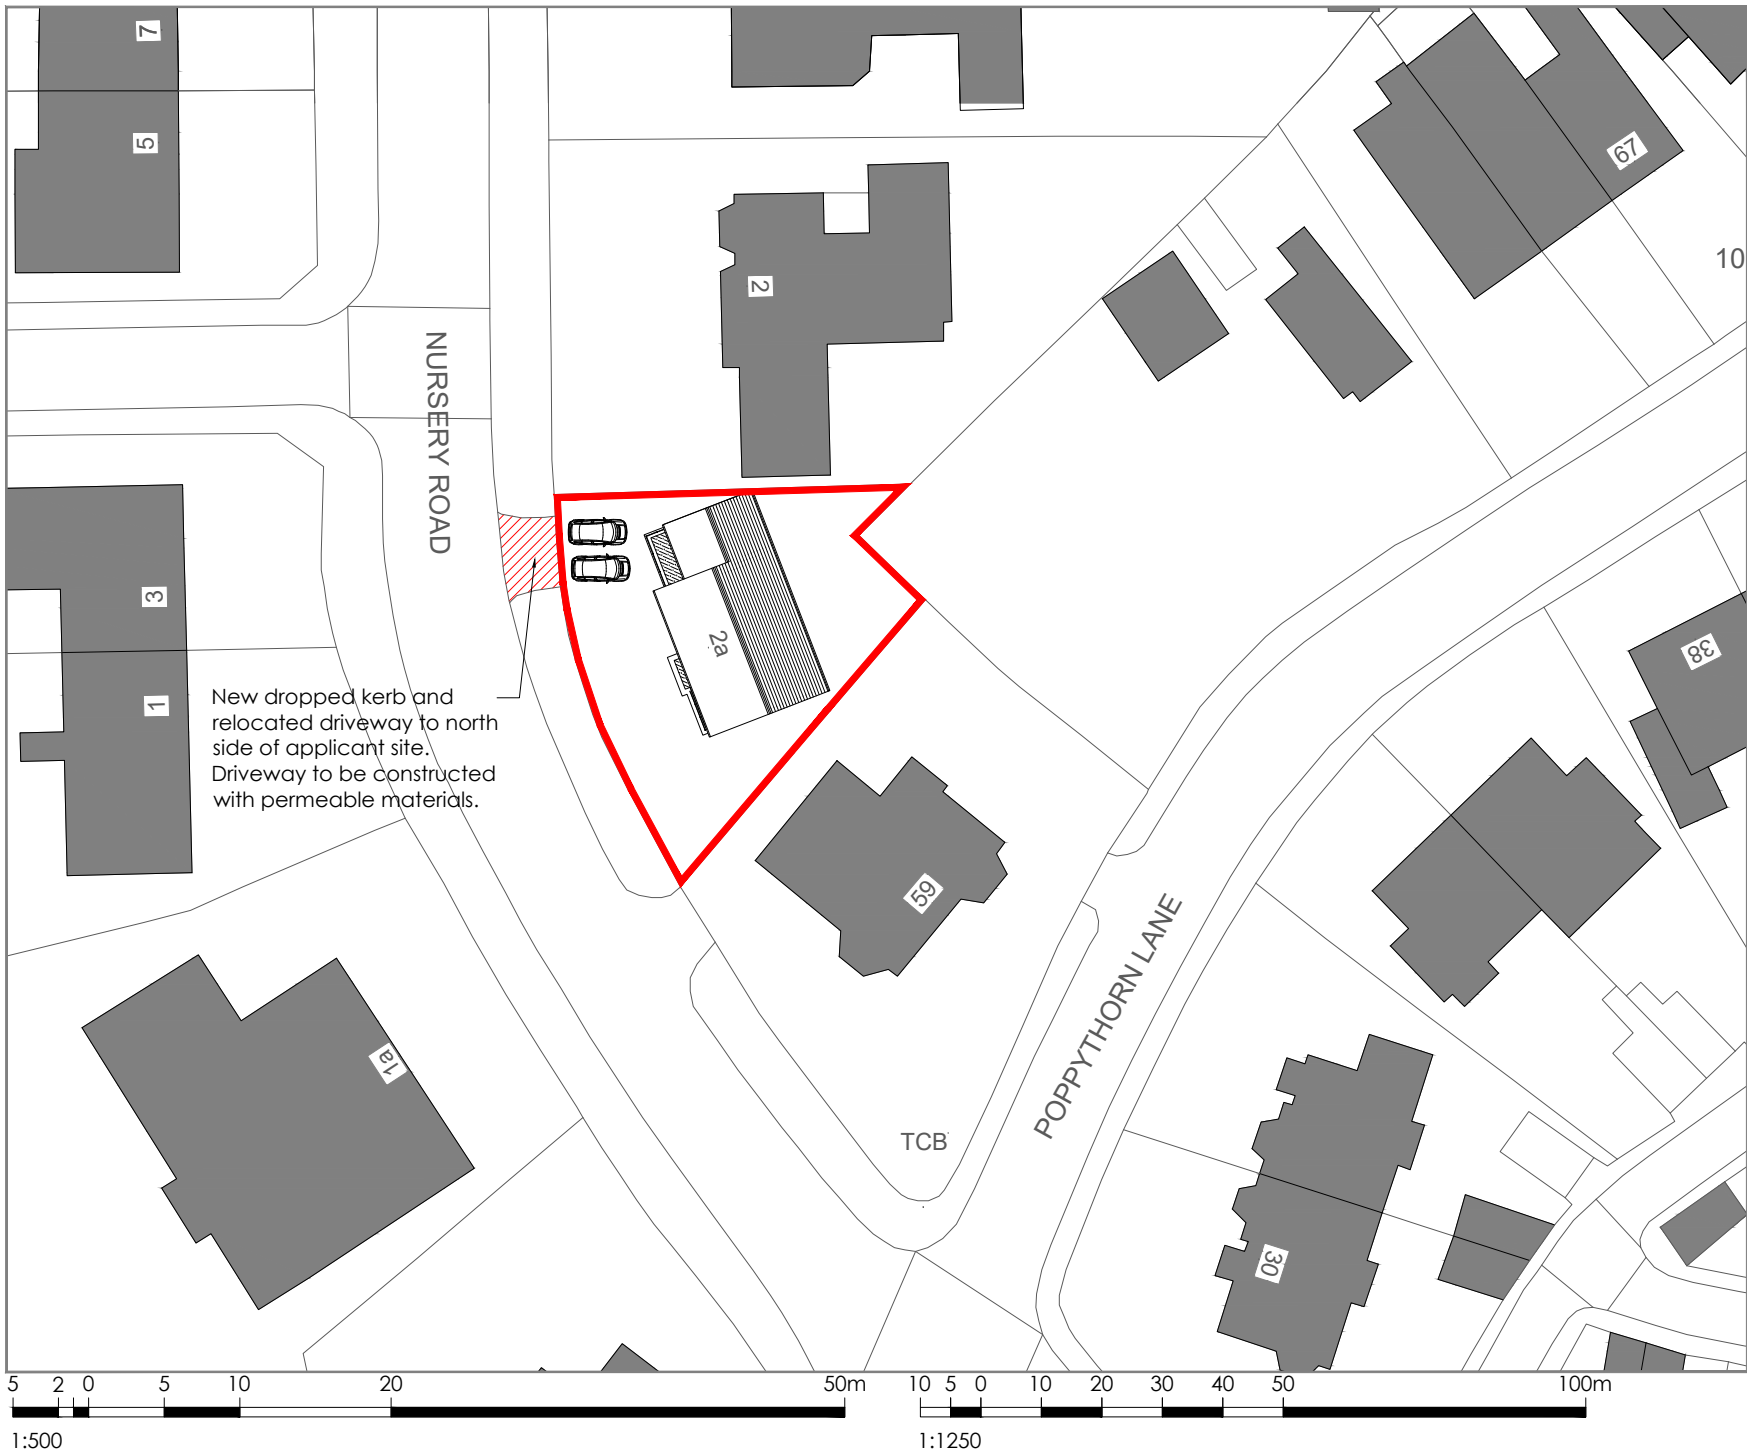

Indicative
True
North

Planning drawings

Hatch denotes
proposed
dropped kerb

Site Boundary

Rev ref	Description	Date
Project	First floor side extension & front porch extensions with front facing balconies, internal works and external treatments inclusive of new drive access	
Site Address	2a Nursery Road Prestwich Manchester M25 3EN	
Client	Mr & Mrs Foxley	
Drawing status	Planning	
Drawing title	Proposed location plan	
Date	June 2022	
Scale	1:500 @ A4	
Dwg No.	2022-1612-P-108	Rev -