

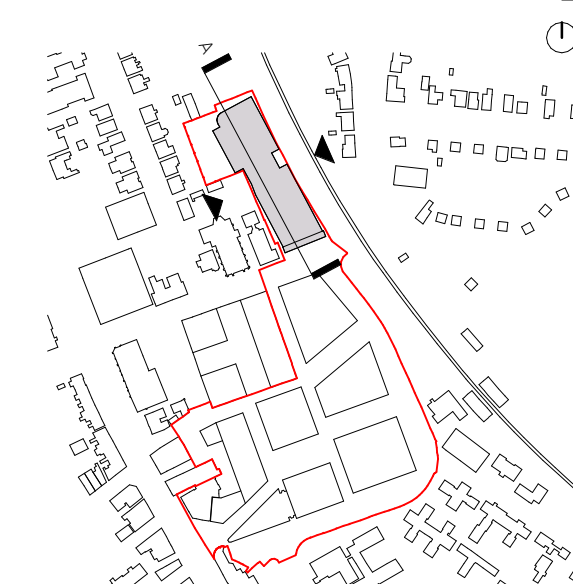


Highfield Road Elevation (West)

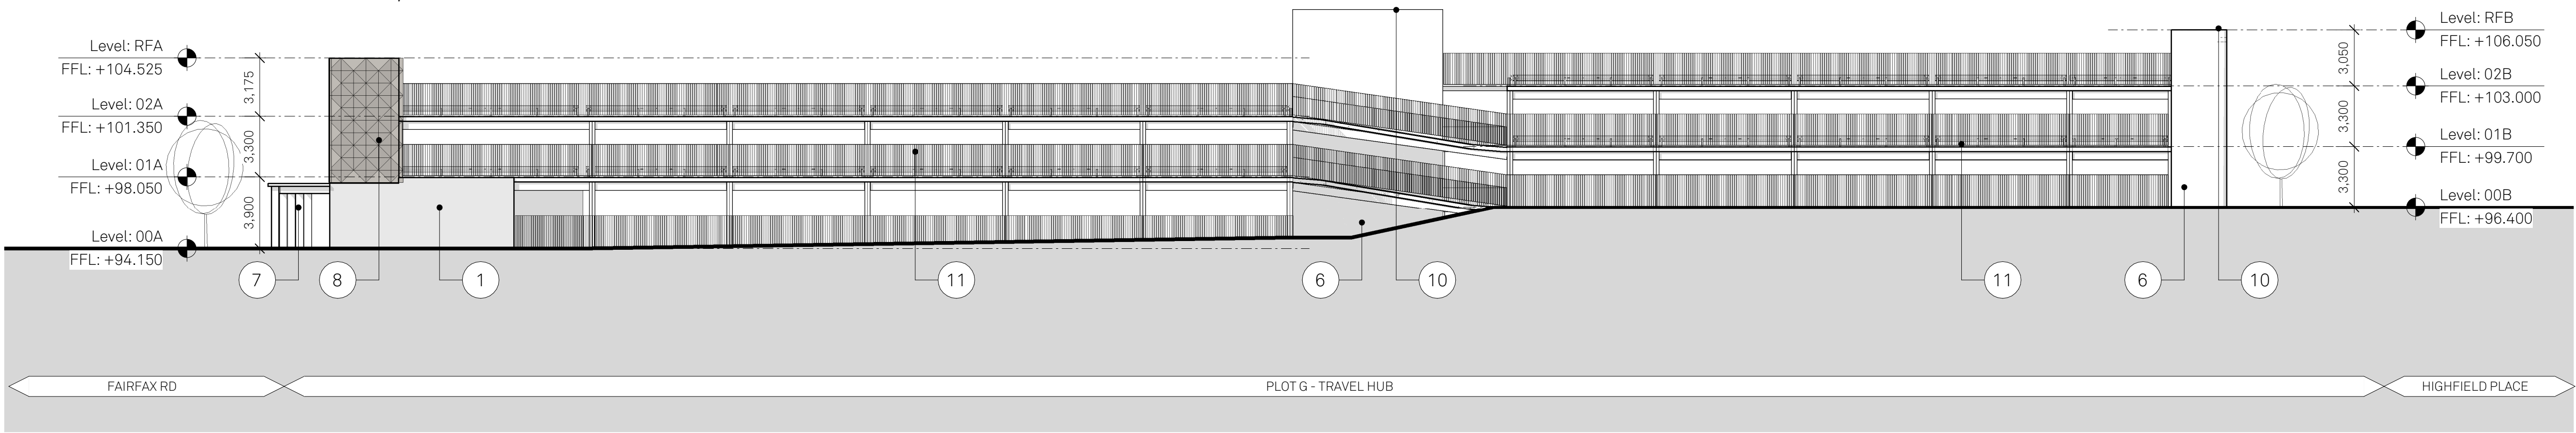

Railway Elevation (East)

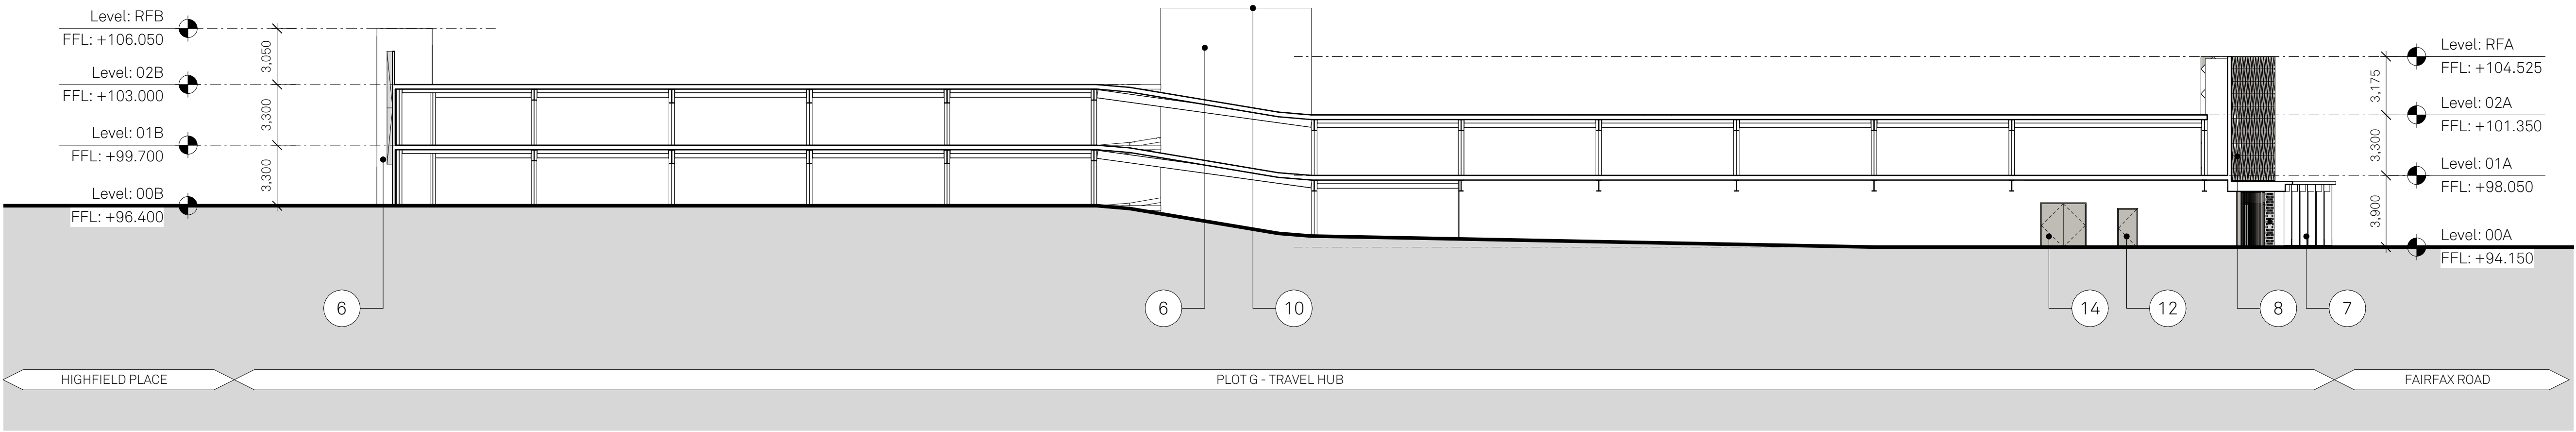

Section A

Notes:

- 1 Horizontal English-bonded red brickwork.
- 2 Horizontal stack-bonded red brickwork.
- 3 Horizontal English-bonded red brickwork. Hit & miss header coursing
- 4 Crimped brickwork panels in stack bond horizontal/vertical red brickwork
- 5 Stack bonded chamfered edged red brickwork
- 6 Rendered blockwork. Colour TBC.
- 7 Flat roof timber canopy with exposed timber columns and beams.
- 8 PPC metal decorative perforated panel. Decoration to be etched/ cut.
- 9 PPC metal perforated modular panel to cycle hub facade, with integrated doors to Cycle Hub & Stair Core
- 10 PPC metal coping
- 11 Metal handrail
- 12 Solid PPC metal BOH personnel doors.
- 13 Steel Column

Project:
Prestwich Village Travel Hub

Drawn: RA
Rev: P00

Checked: JC
Details: 06/12/2023

Status: S2 Information
Planning

Title:
GA elevations & GA section

Drawing No:
207-JMA-G-XX-DR-A-042401

Scale:
1:200 @ A1

Jon Matthews Architects

Union, 2-10 Albert Square, Manchester, M2 6LW 0161 974 3690

Copyright of this drawing is vested in Jon Matthews Architects and it must not be copied or reproduced without written consent. Figured dimensions only are to be taken from this drawing. Do not scale from this drawing. For full company disclosure please visit www.jonmatthewsarchitects.com