



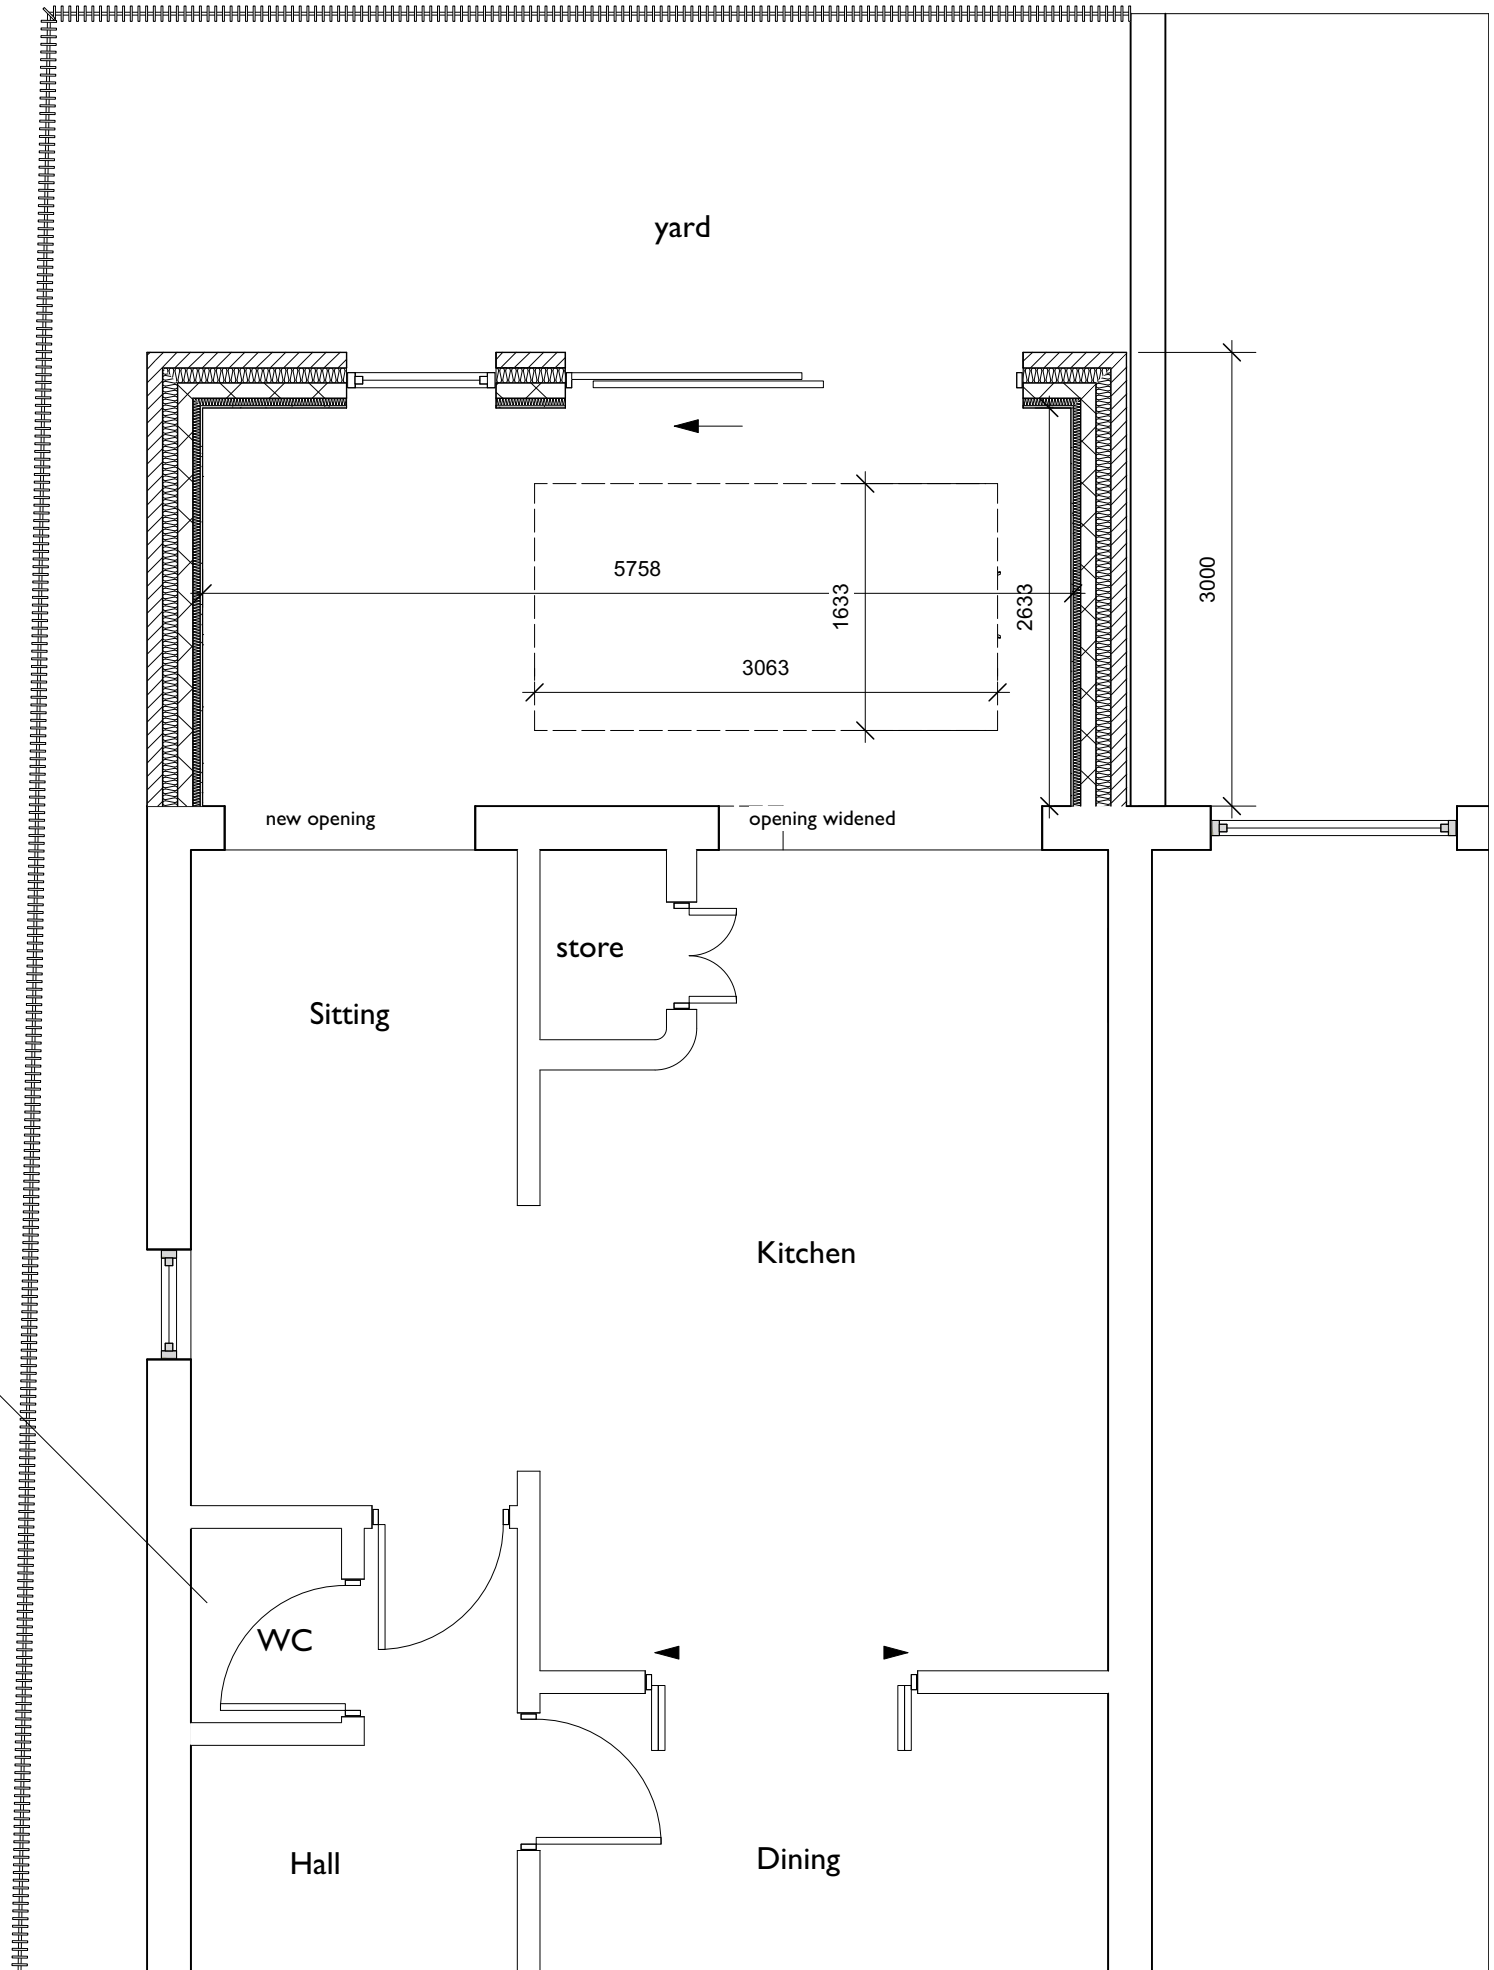

boiler to be
relocated in
either WC or
shower

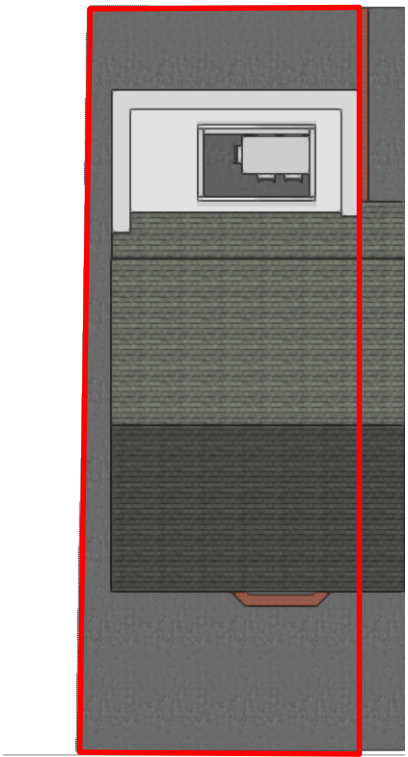

Sedgely Avenue

curtalage of original dwellinghouse 77m²
size of extension = 18.9m². (23.6%)

Permitted development threshold 50%

Rev	Note	DRN	CHK
-----	------	-----	-----

14 Sedgely Avenue

Plan proposed

scheme	219
drwg no.	P(102)
revision	
scale	1:50