



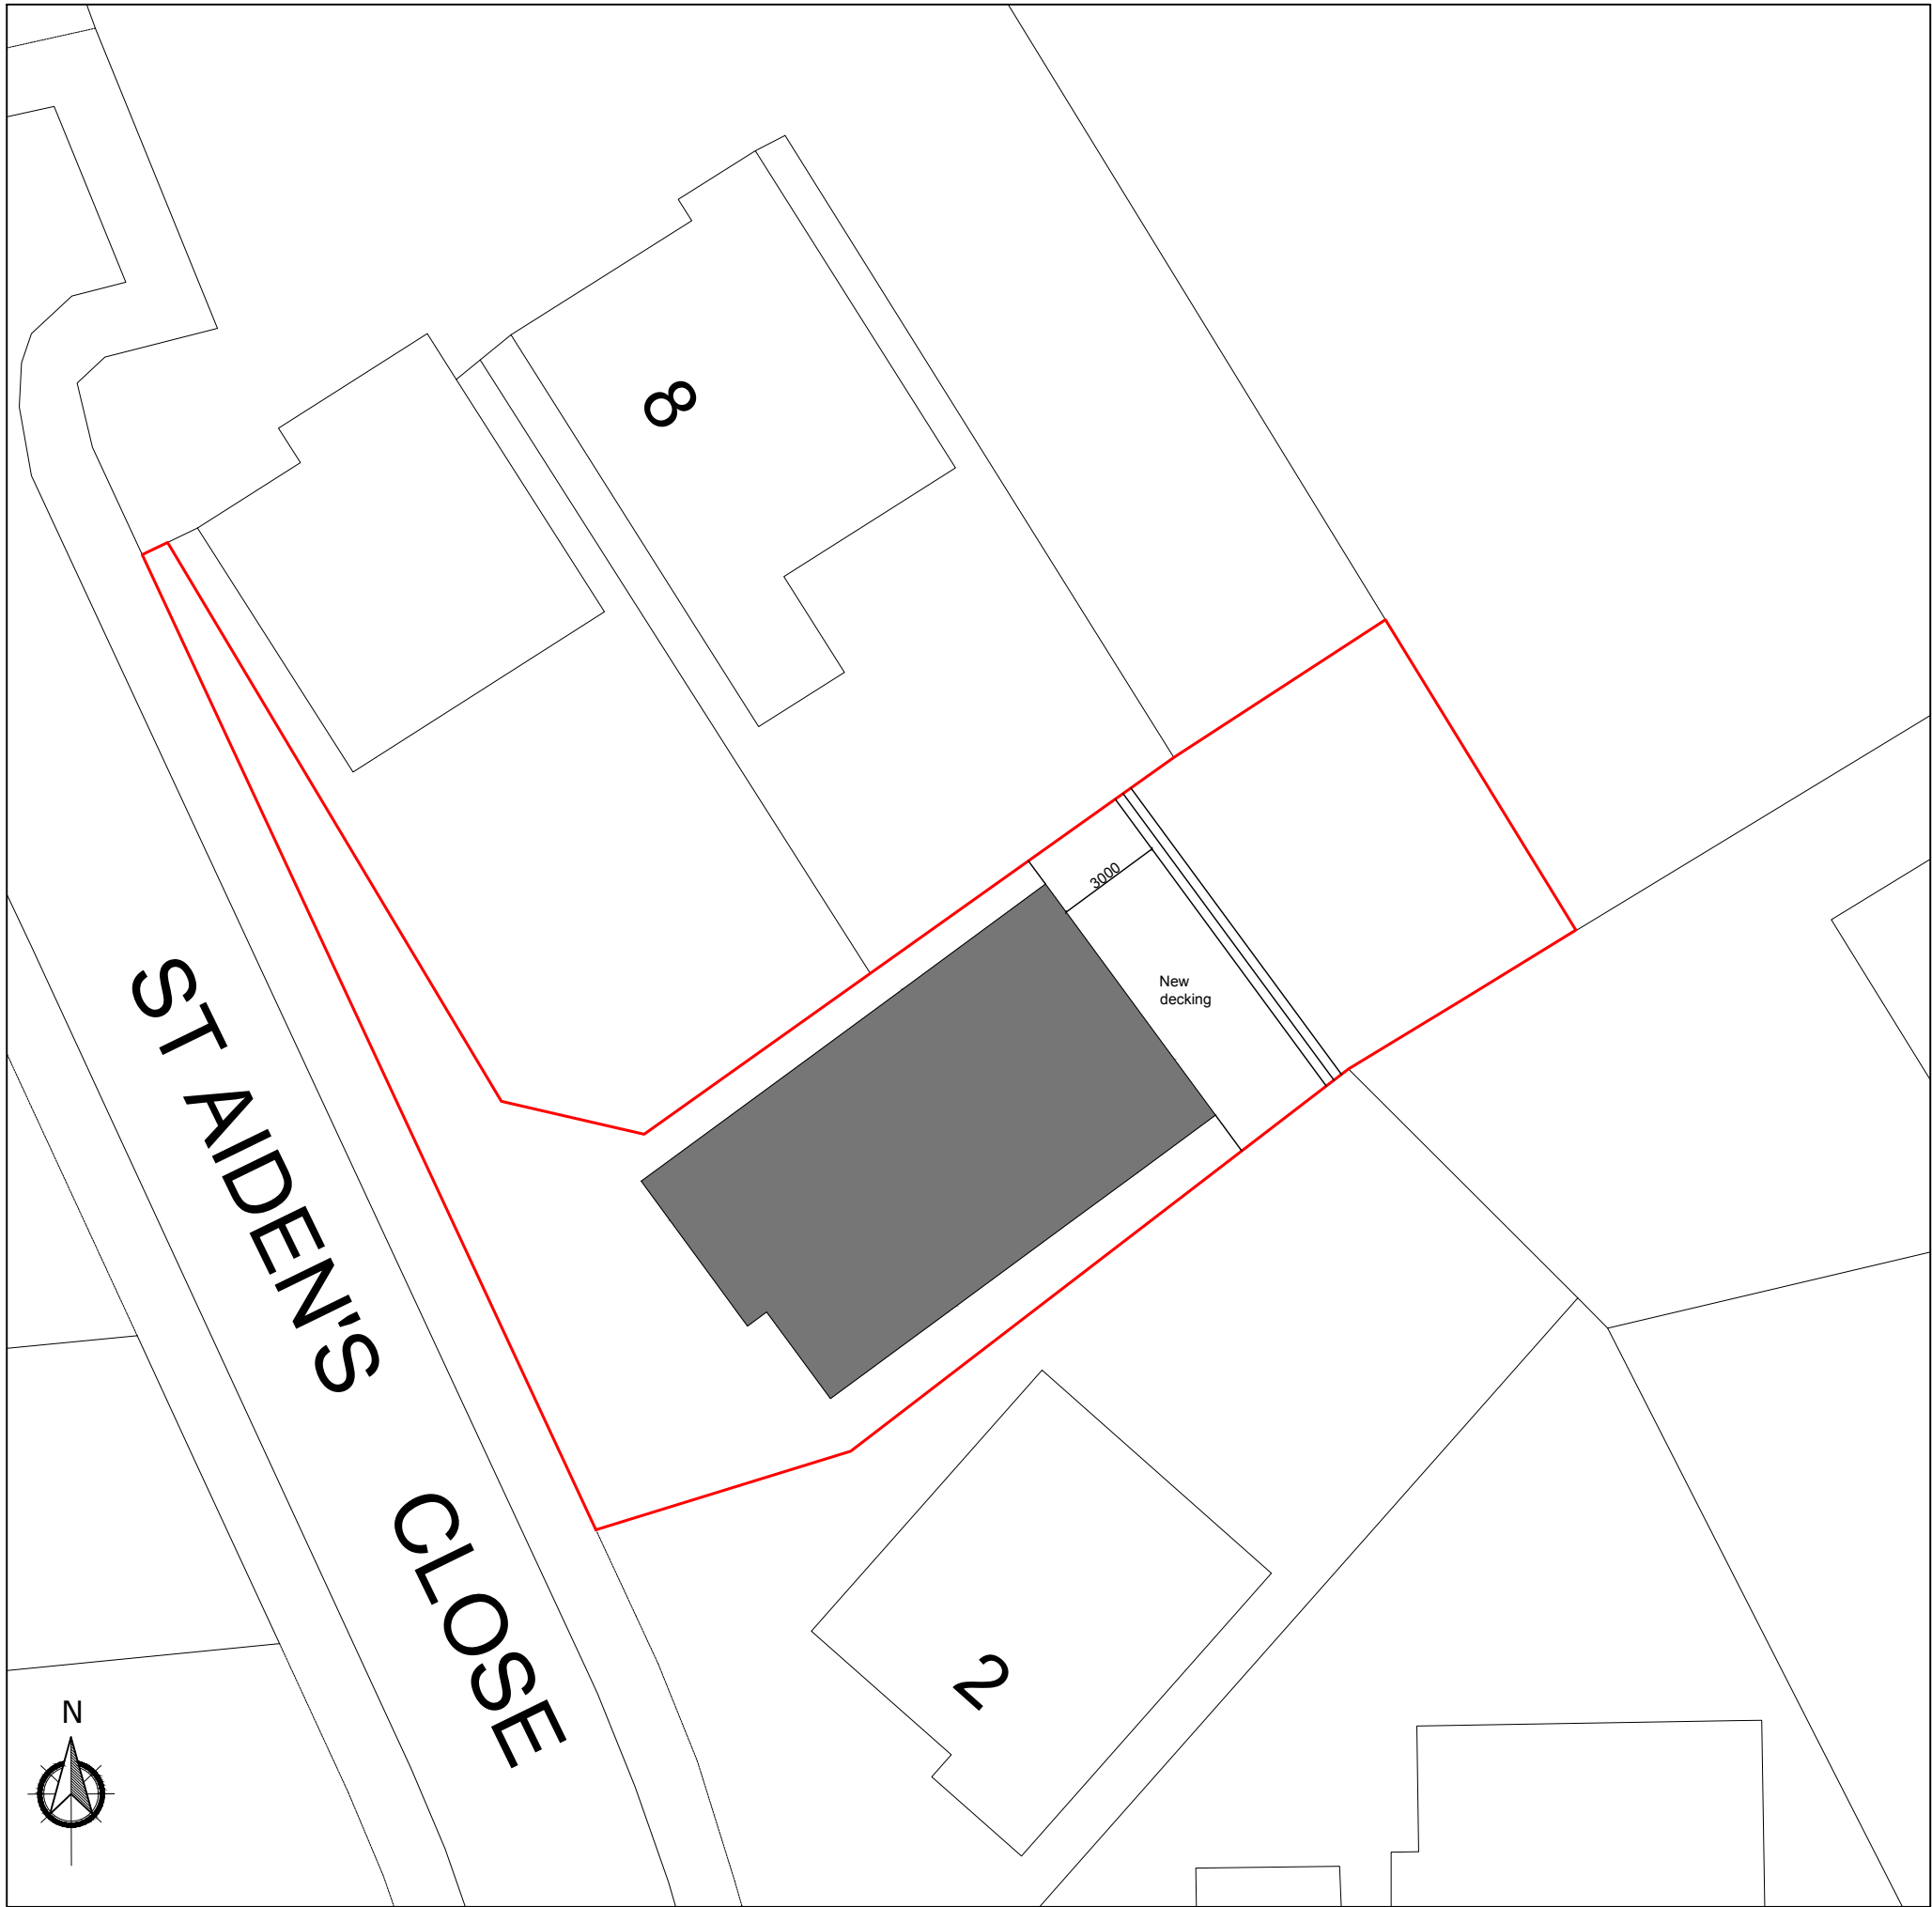

Block Plan 1:200

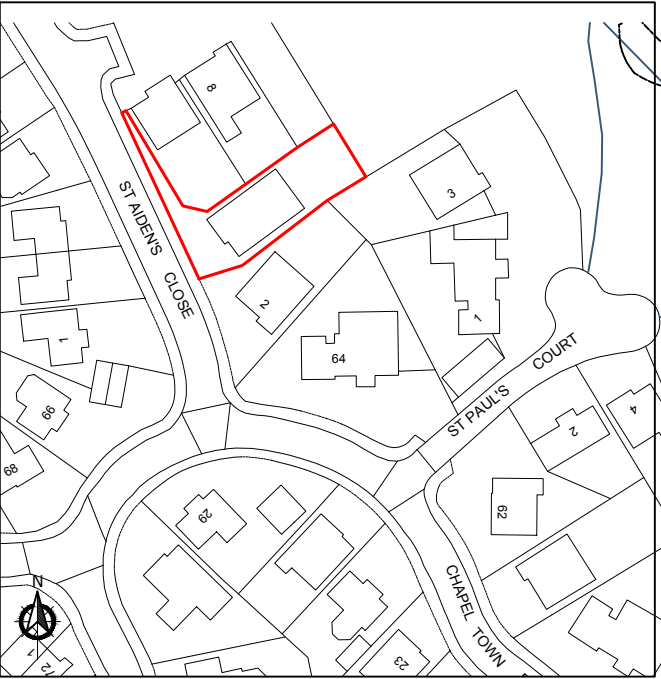

Location Plan 1:1250

LHG PROJECTS LTD Architectural Design & Surveying M: 07941 889 509 E: lhgprojects@gmail.com	
PROJECT 4 St Aidens Close, Radcliffe	
DRAWING TITLE Location & Block Plan	
DATE 02/07/23	SCALE As indicated at A3
DRAWING NUMBER 1093.000	REVISION NO.