



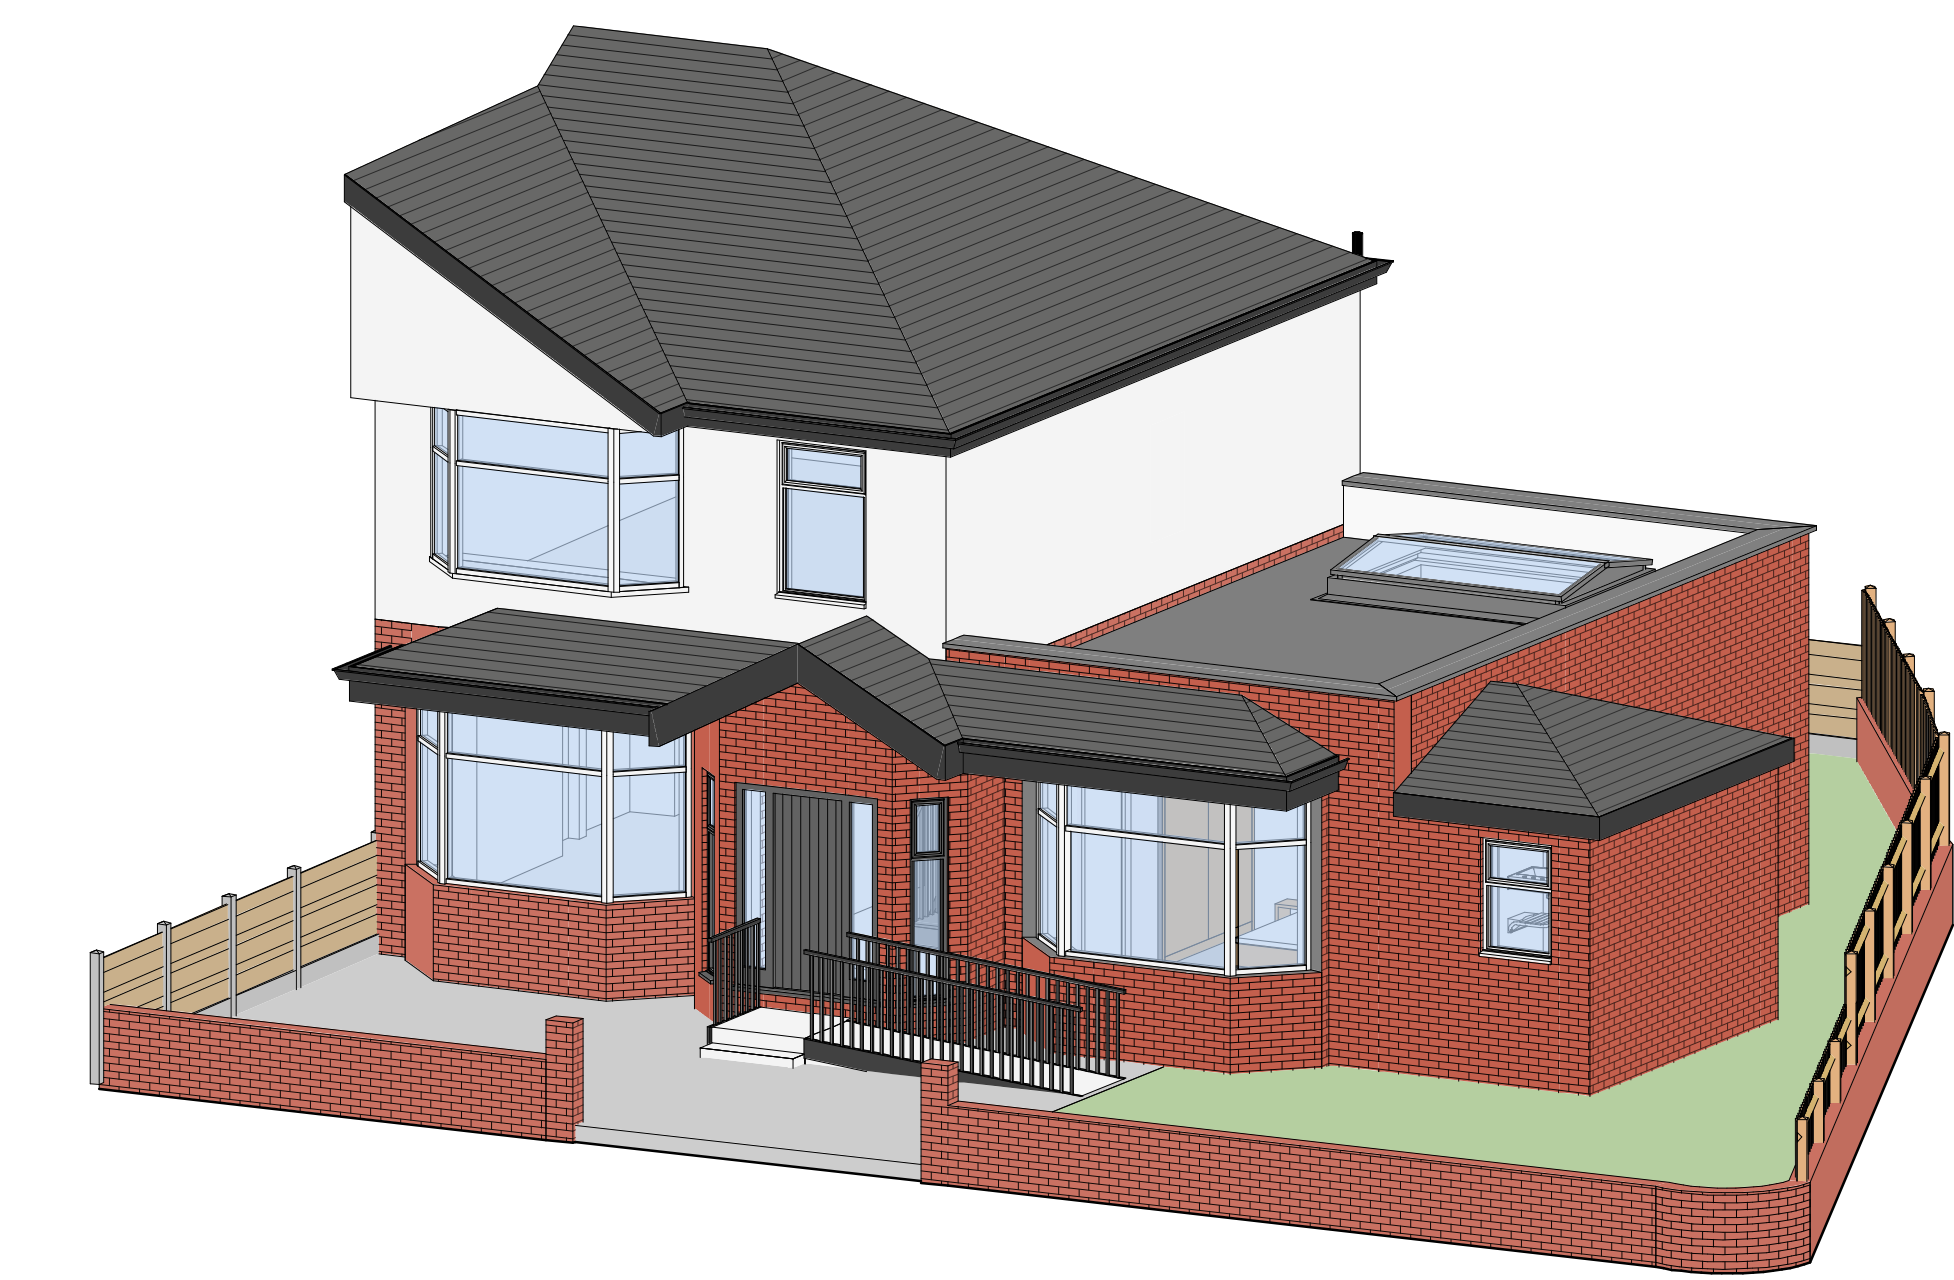

12	Parapet for planning	ER	13-03-25
11	Layout changes	ER	10-03-25
10	Roof amendment	ER	11-02-25
9	Mansard roof	ER	11-02-25
8	Change of roofline wall	ER	15-01-25
7	Step in from boundary	ER	21-01-25
6	Fencing height	ER	15-11-24
5	Plan amendment	ER	07-10-24
4	Bedroom amendment	ER	07-10-24
3	Plan amendments	ER	05-10-24
2	Porch / roof changes	ER	04-08-24
1	Plan amendments	ER	29-08-24

REV	DESCRIPTION	BY	DATE
 RADNOR ARCHITECTURE PLANNING & DESIGN		office@radnorarchitecture.co.uk	
PROJECT			
23 Winchester Avenue			
PROJECT NO.		RA24029.	
CLIENT		-	
DATE		27 SEP 2024	
DRAWN BY		ER	
TITLE		Proposed Plans and Elevations	
SHEET NO.		REV.	
003.		12	
SCALE @ A1		As indicated	
NOTES © COPYRIGHT: ALL RIGHTS RESERVED. NO PART OF THIS PUBLICATION MAY BE REPRODUCED OR TRANSMITTED IN ANY FORM OR BY ANY MEANS, WITHOUT PERMISSION FROM THE DESIGNER. ALL DIMENSIONS AND SETTING OUT ARE TO BE CHECKED AND CONFIRMED IN THE RELEVANT CHANGEMENT OF WORKING. NOT TO BE USED FOR THE RECONSTRUCTION OF ANY OTHER WORK. THIS DRAWING OF WORK AND/OR MATERIALS TO BE IN ACCORDANCE WITH CURRENT STATUTORY REGULATION. ALL DIMENSIONS AND SETTING OUT ARE TO BE STANDARD. ALL DIMENSIONS ON THE DRAWING ARE IN MILLIMETRES UNLESS OTHERWISE STATED.			

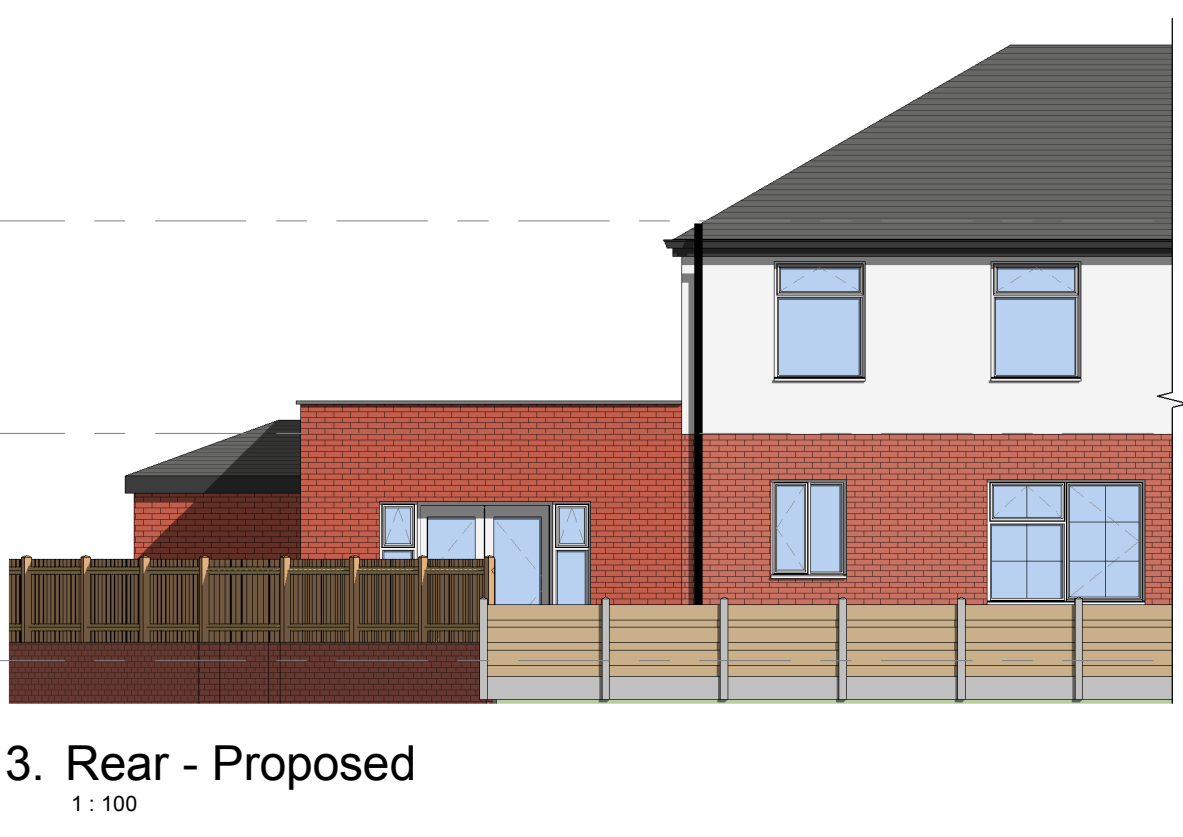