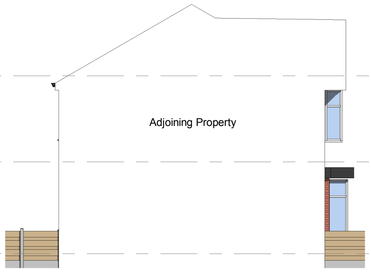



1. Front - Existing
1 : 100



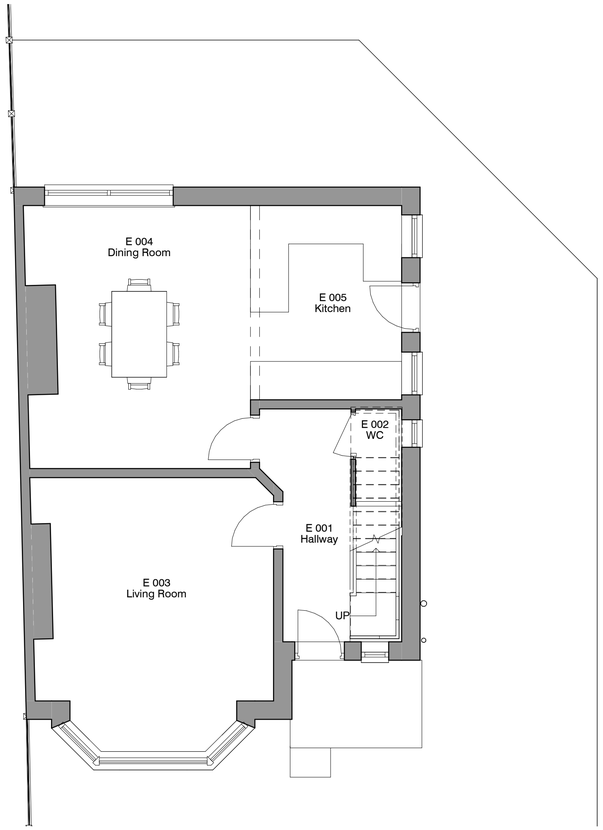

2. Left Side - Existing
1 : 100



3. Rear - Existing
1 : 100



4. Right Side - Existing
1 : 100




5. Level 0 - Existing
1 : 50



6. 3D Existing

0.5 0 0.5 1 1.5 2 2.5
SCALE 1:50 m

| REV. | DESCRIPTION | BY | DATE |
|---|---|---|---|

RADNOR ARCHITECTURE PLANNING & DESIGN

office@radnorarchitecture.co.uk

PROJECT
23 Winchester Avenue

| | |
|---|---|
| PROJECT NO. | RA24029. |
| CLIENT | - |
| DATE | 27 SEP 2024 |
| DRAWN BY | ER |
| TITLE | Existing Plans and Elevations |
| SHEET NO. | REV. |
| 002. | |
| SCALE @ A1 | As indicated |

NOTES

© COPYRIGHT - ALL RIGHTS RESERVED. NO PART OF THIS PUBLICATION MAY BE REPRODUCED, IN ANY FORM OR BY ANY MEANS WITHOUT PRIOR WRITTEN PERMISSION FROM THE DESIGNER. ALL DIMENSIONS AND SETTING OUT ARE TO BE CHECKED ON SITE BEFORE COMMENCEMENT OF WORK. ANY DISCREPANCY OR VARIATION IS TO BE REPORTED TO THE DESIGNER PRIOR TO THE COMMENCEMENT OF ANY WORK. ALL WORK AND MATERIALS TO BE IN ACCORDANCE WITH CURRENT BUILDING REGULATIONS, BRITISH STANDARDS AND CODES OF PRACTICE AND LOCAL STANDARDS. ALL DIMENSIONS ON THIS DRAWING ARE IN MILLIMETRES UNLESS STATED OTHERWISE.