



Dimensioning

Figured dimensions only to be taken from these designs and drawings. Work to annotated dimensions only. All dimensions to be checked on site. Architectural designers to be informed immediately of any discrepancies before work proceeds. Drawings are to be read in conjunction with relevant specifications, structural engineers and service engineers' drawings.

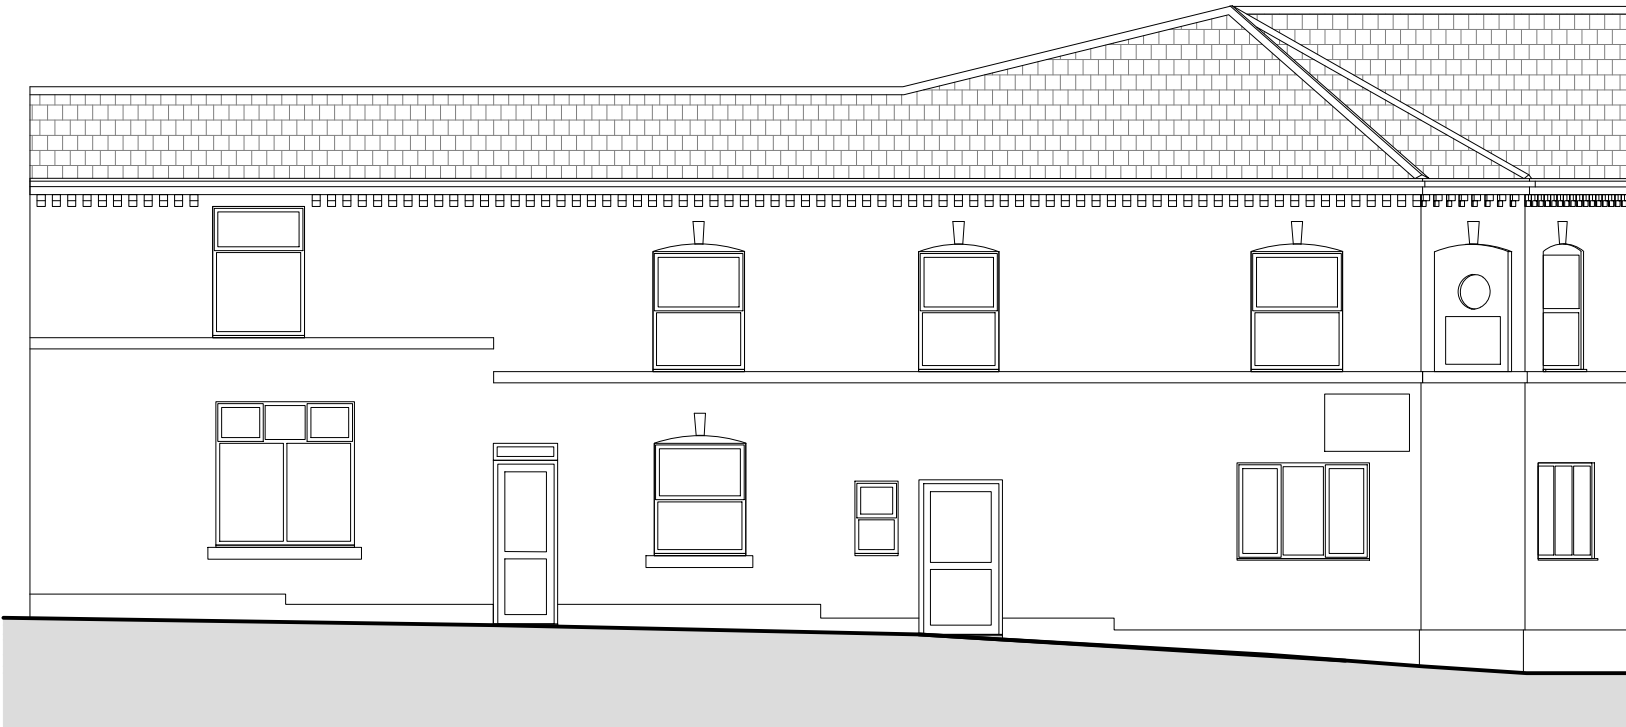

EXISTING ELEVATION (FACING ELDON ST)

1:100 @ A3

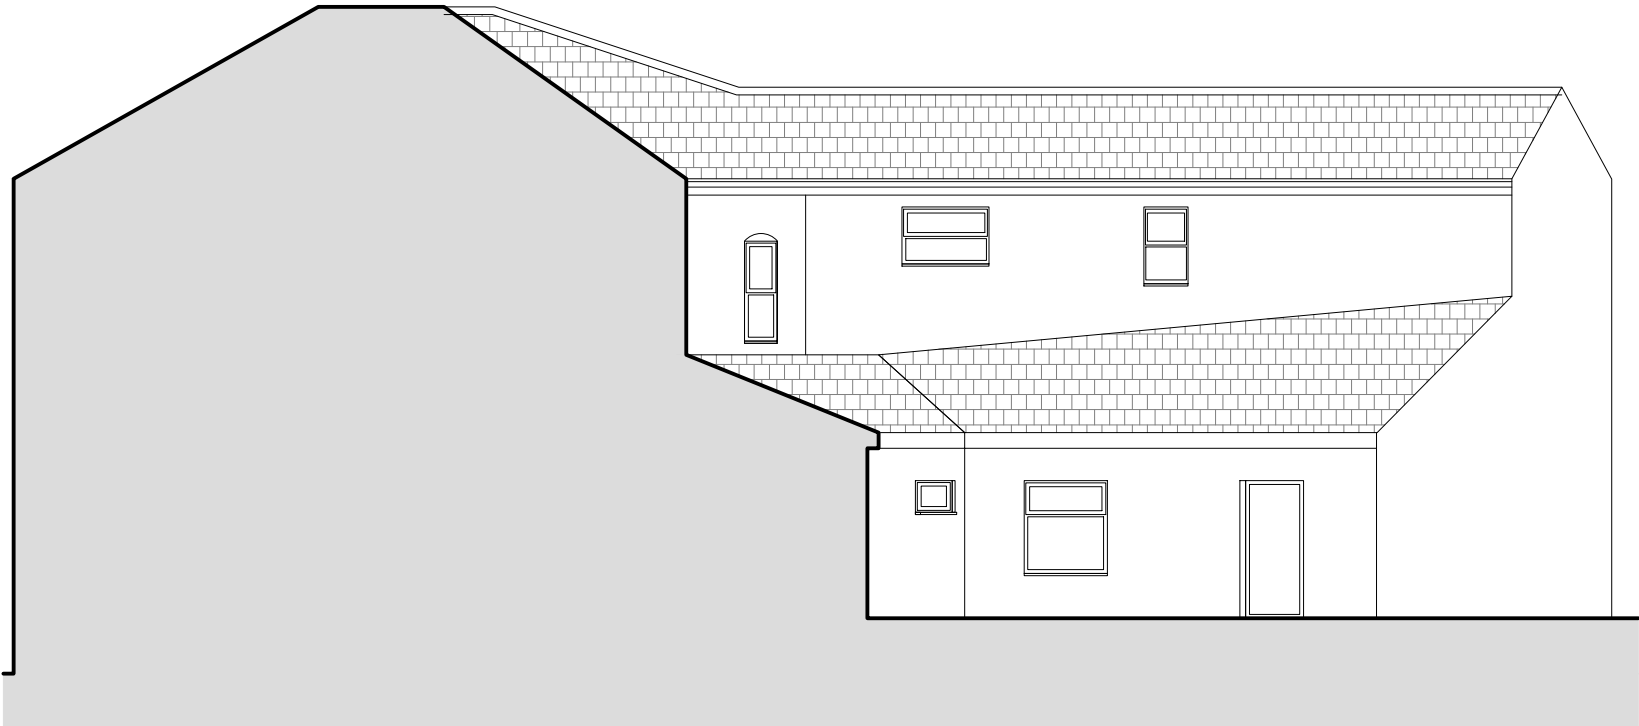

EXISTING ELEVATION (FACING BACK ELDON ST)

1:100 @ A3



Rev	Date	Description
-	11/05/26	Issued to client for comments



S A L E M
ARCHITECTS

Architecture | Masterplanning | Graphics

CLIENT:	Property Owner
PROJECT:	194 Hornby St Bury BL9 5BA
TITLE:	Existing Elevations
SCALE:	1:100 @ A3
DRAWING NO.	Sheet 3