



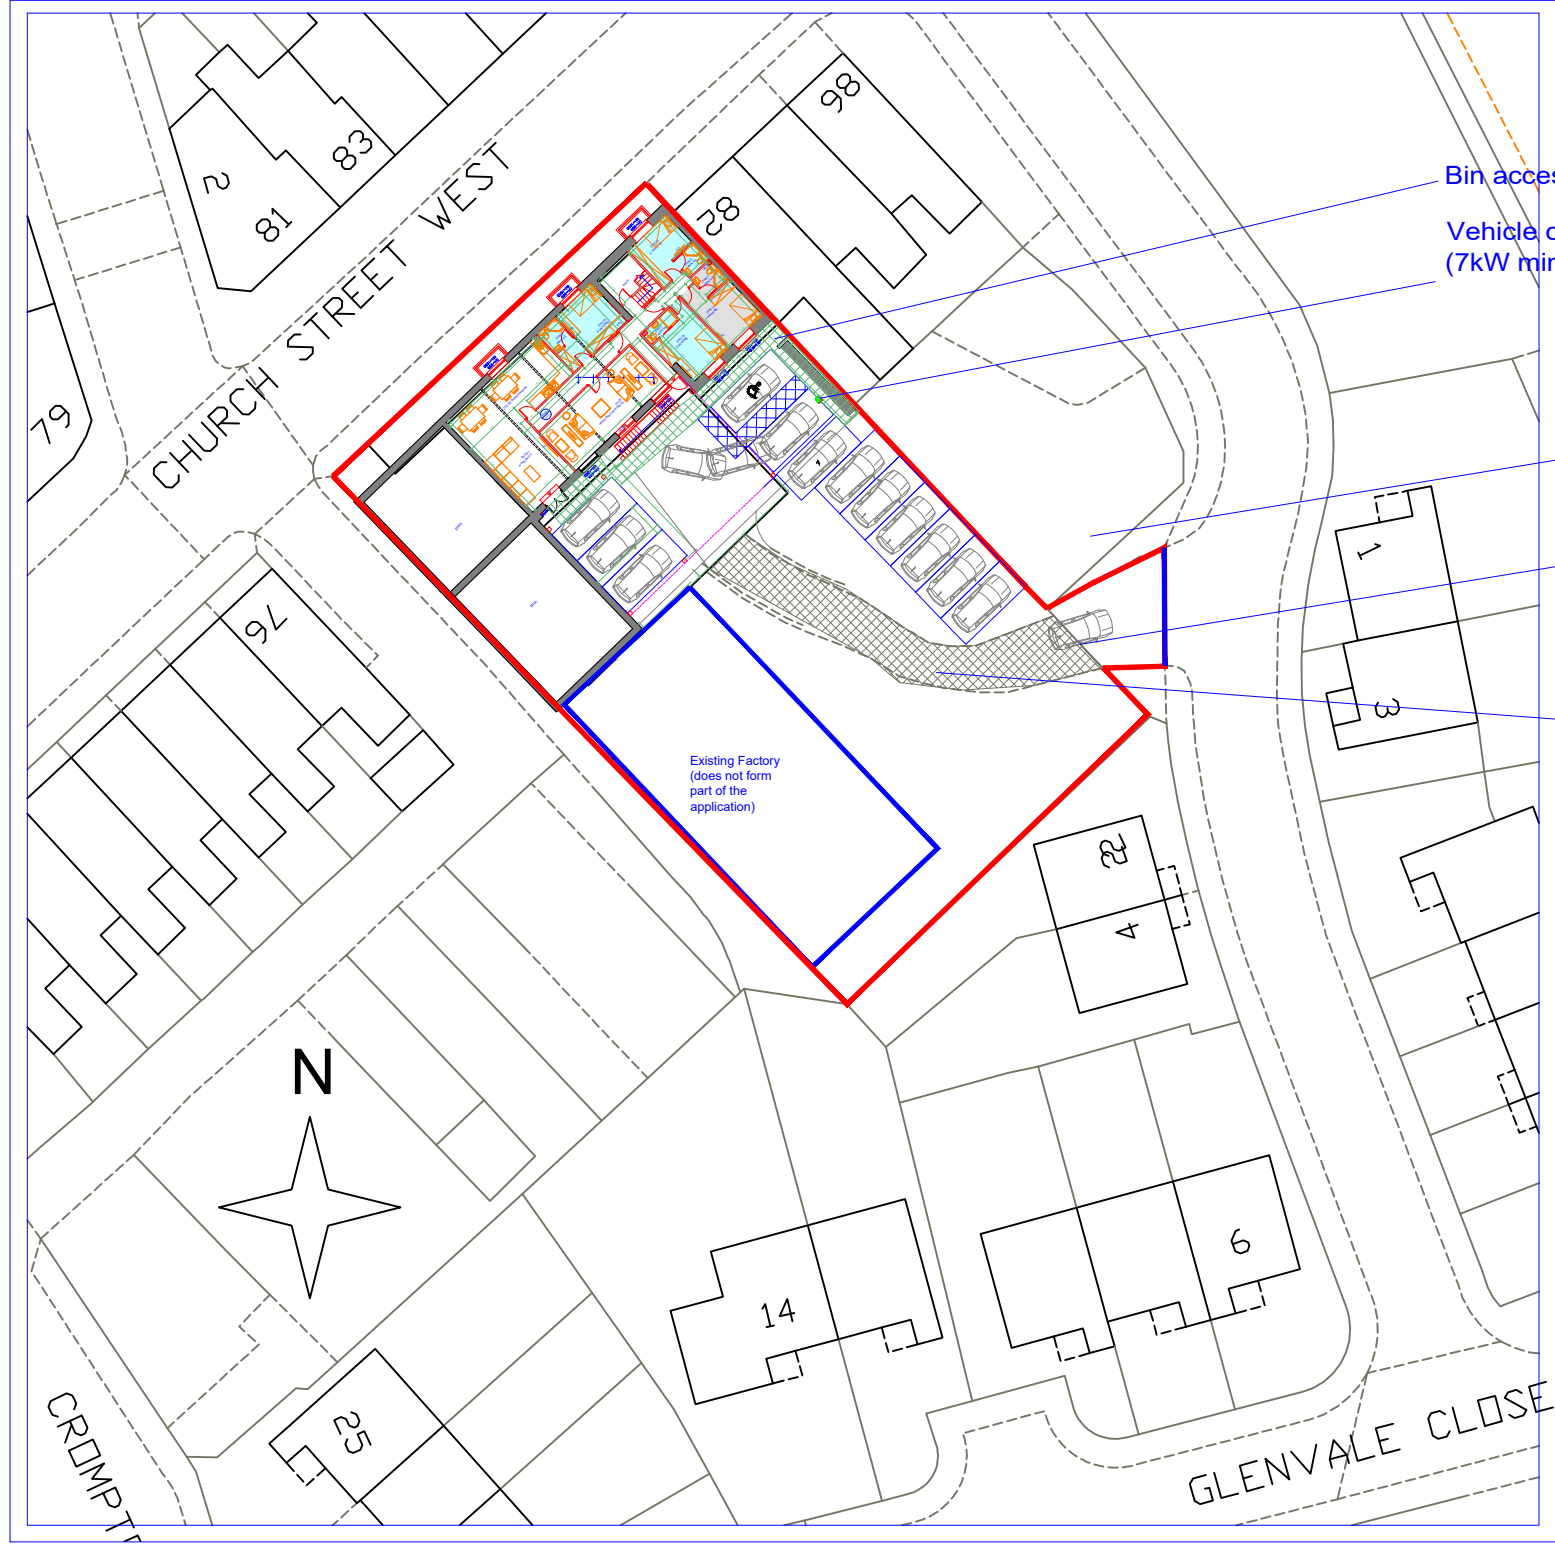

Proposed OS Map
Scale 1:500

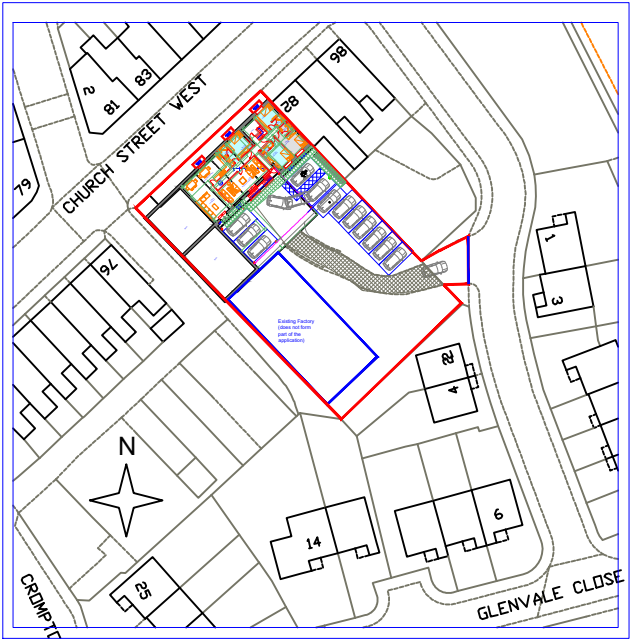

Proposed OS Map
Scale 1:1250

Rev	Date	Description
Issued For : INFORMATION PURPOSES ONLY		
Client		
Mr. Rick Kerfoot		
Project		
78 Church Street West, Radcliffe, M26 2SY		
Proposed change of use from workshop/showroom to HMO		
Scheme - Drawing Title		
Proposed OS Map		
07	Date	08.09.23
Drawing No.	Revision	Scale
		Various @A3
		
Plans To Build It Ltd		
Tel: 0161 728 5730		
Mob: 07741175755		
www.planstobuildit.com		