



All dimensions are to be checked on site. This drawing shall not be scaled to ascertain dimensions.

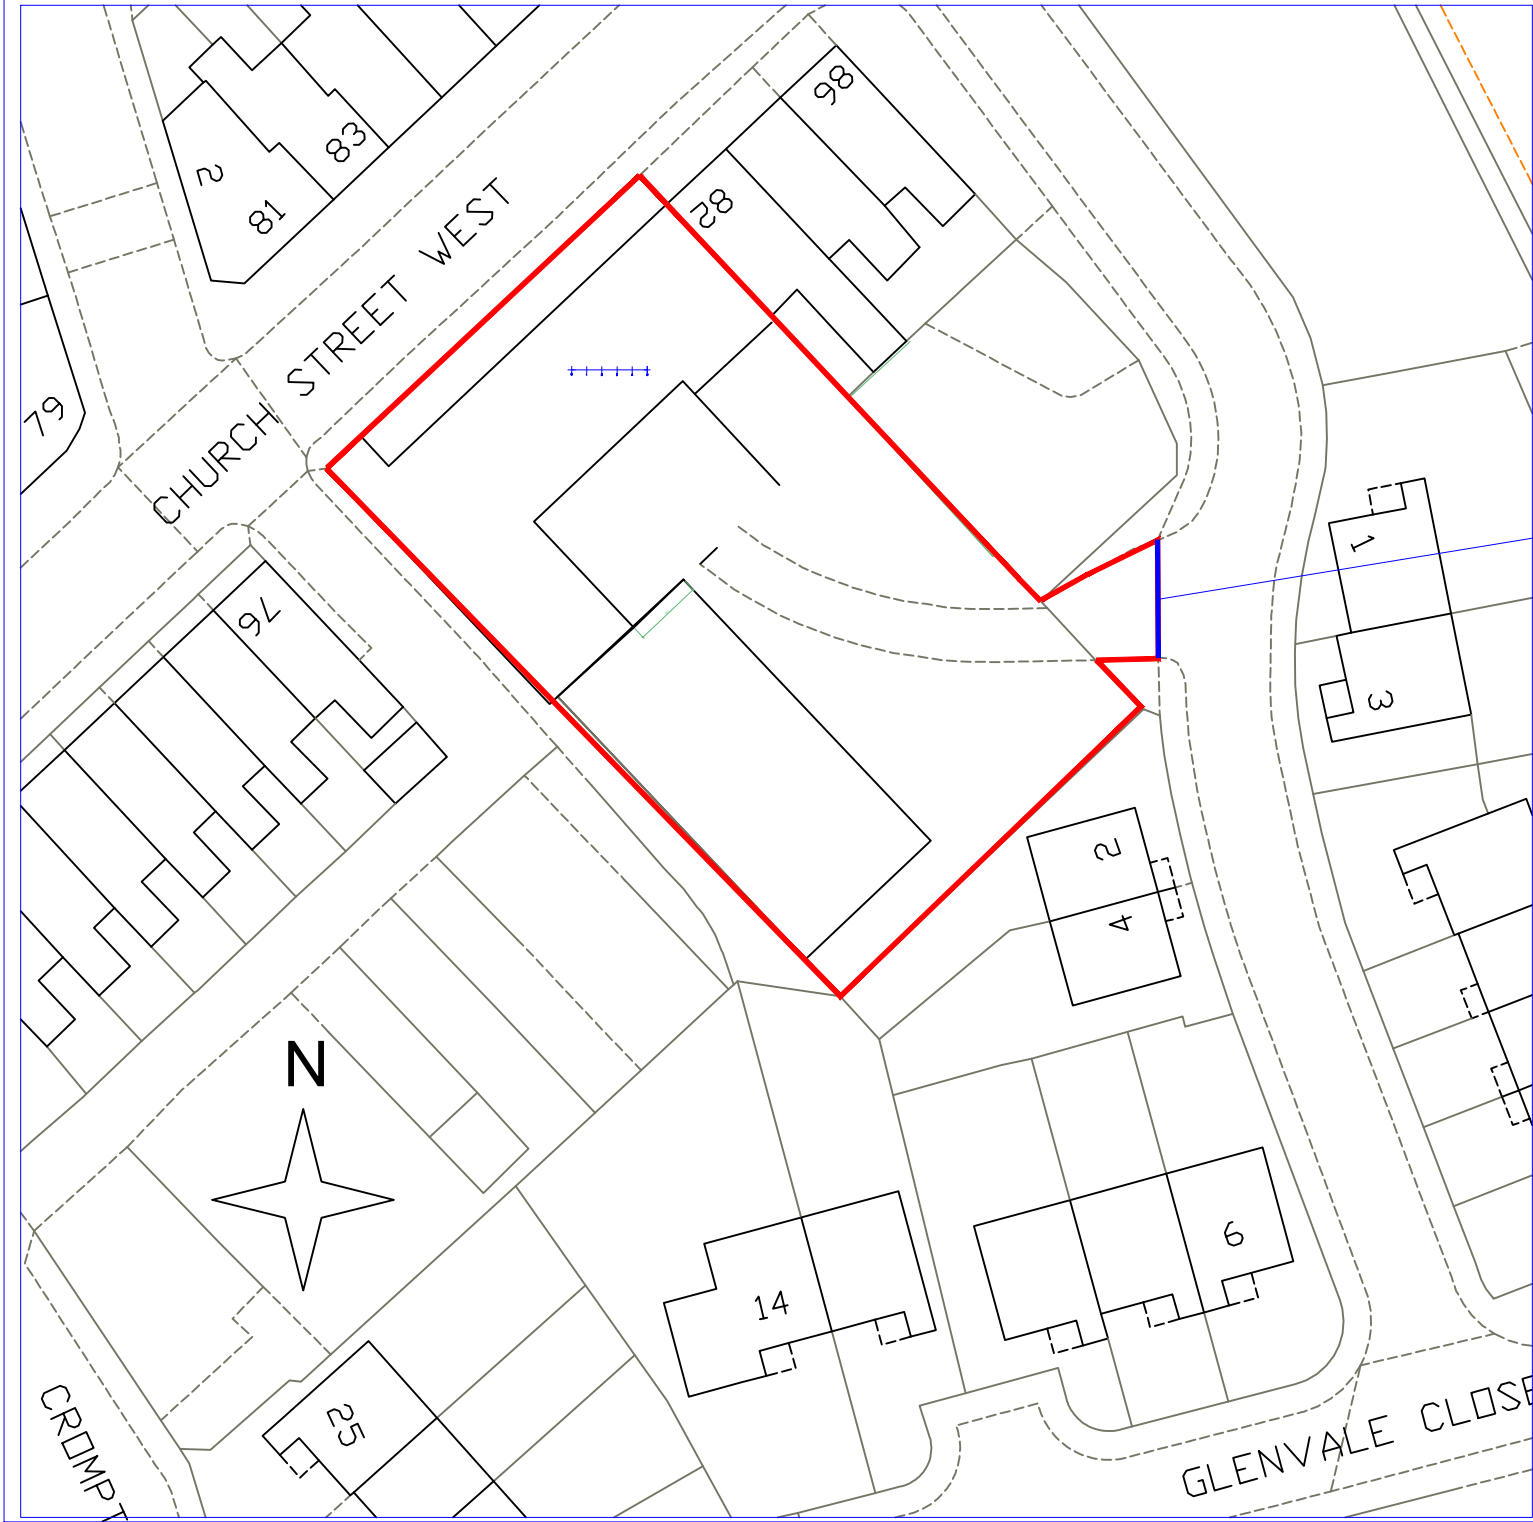

OS Map
Scale 1:500

Existing drop kerb

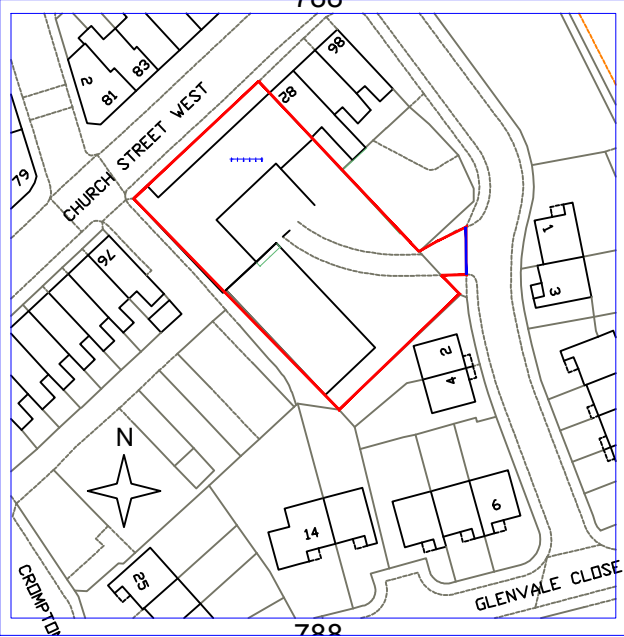

OS Map
Scale 1:1250

Rev	Date	Description
Issued For : INFORMATION PURPOSES ONLY		
Client Mr. Rick Kerfoot		
Project 78 Church Street West, Radcliffe, M26 2SY Proposed change of use from workshop/showroom to HMO		
Scheme - Drawing Title OS Map		
07	Date 08.09.23	
Drawing No.	Revision	Scale Various @A3

Plans To Build It Ltd
Tel: 0161 728 5730
Mob: 07741175755
www.planstobuildit.com