



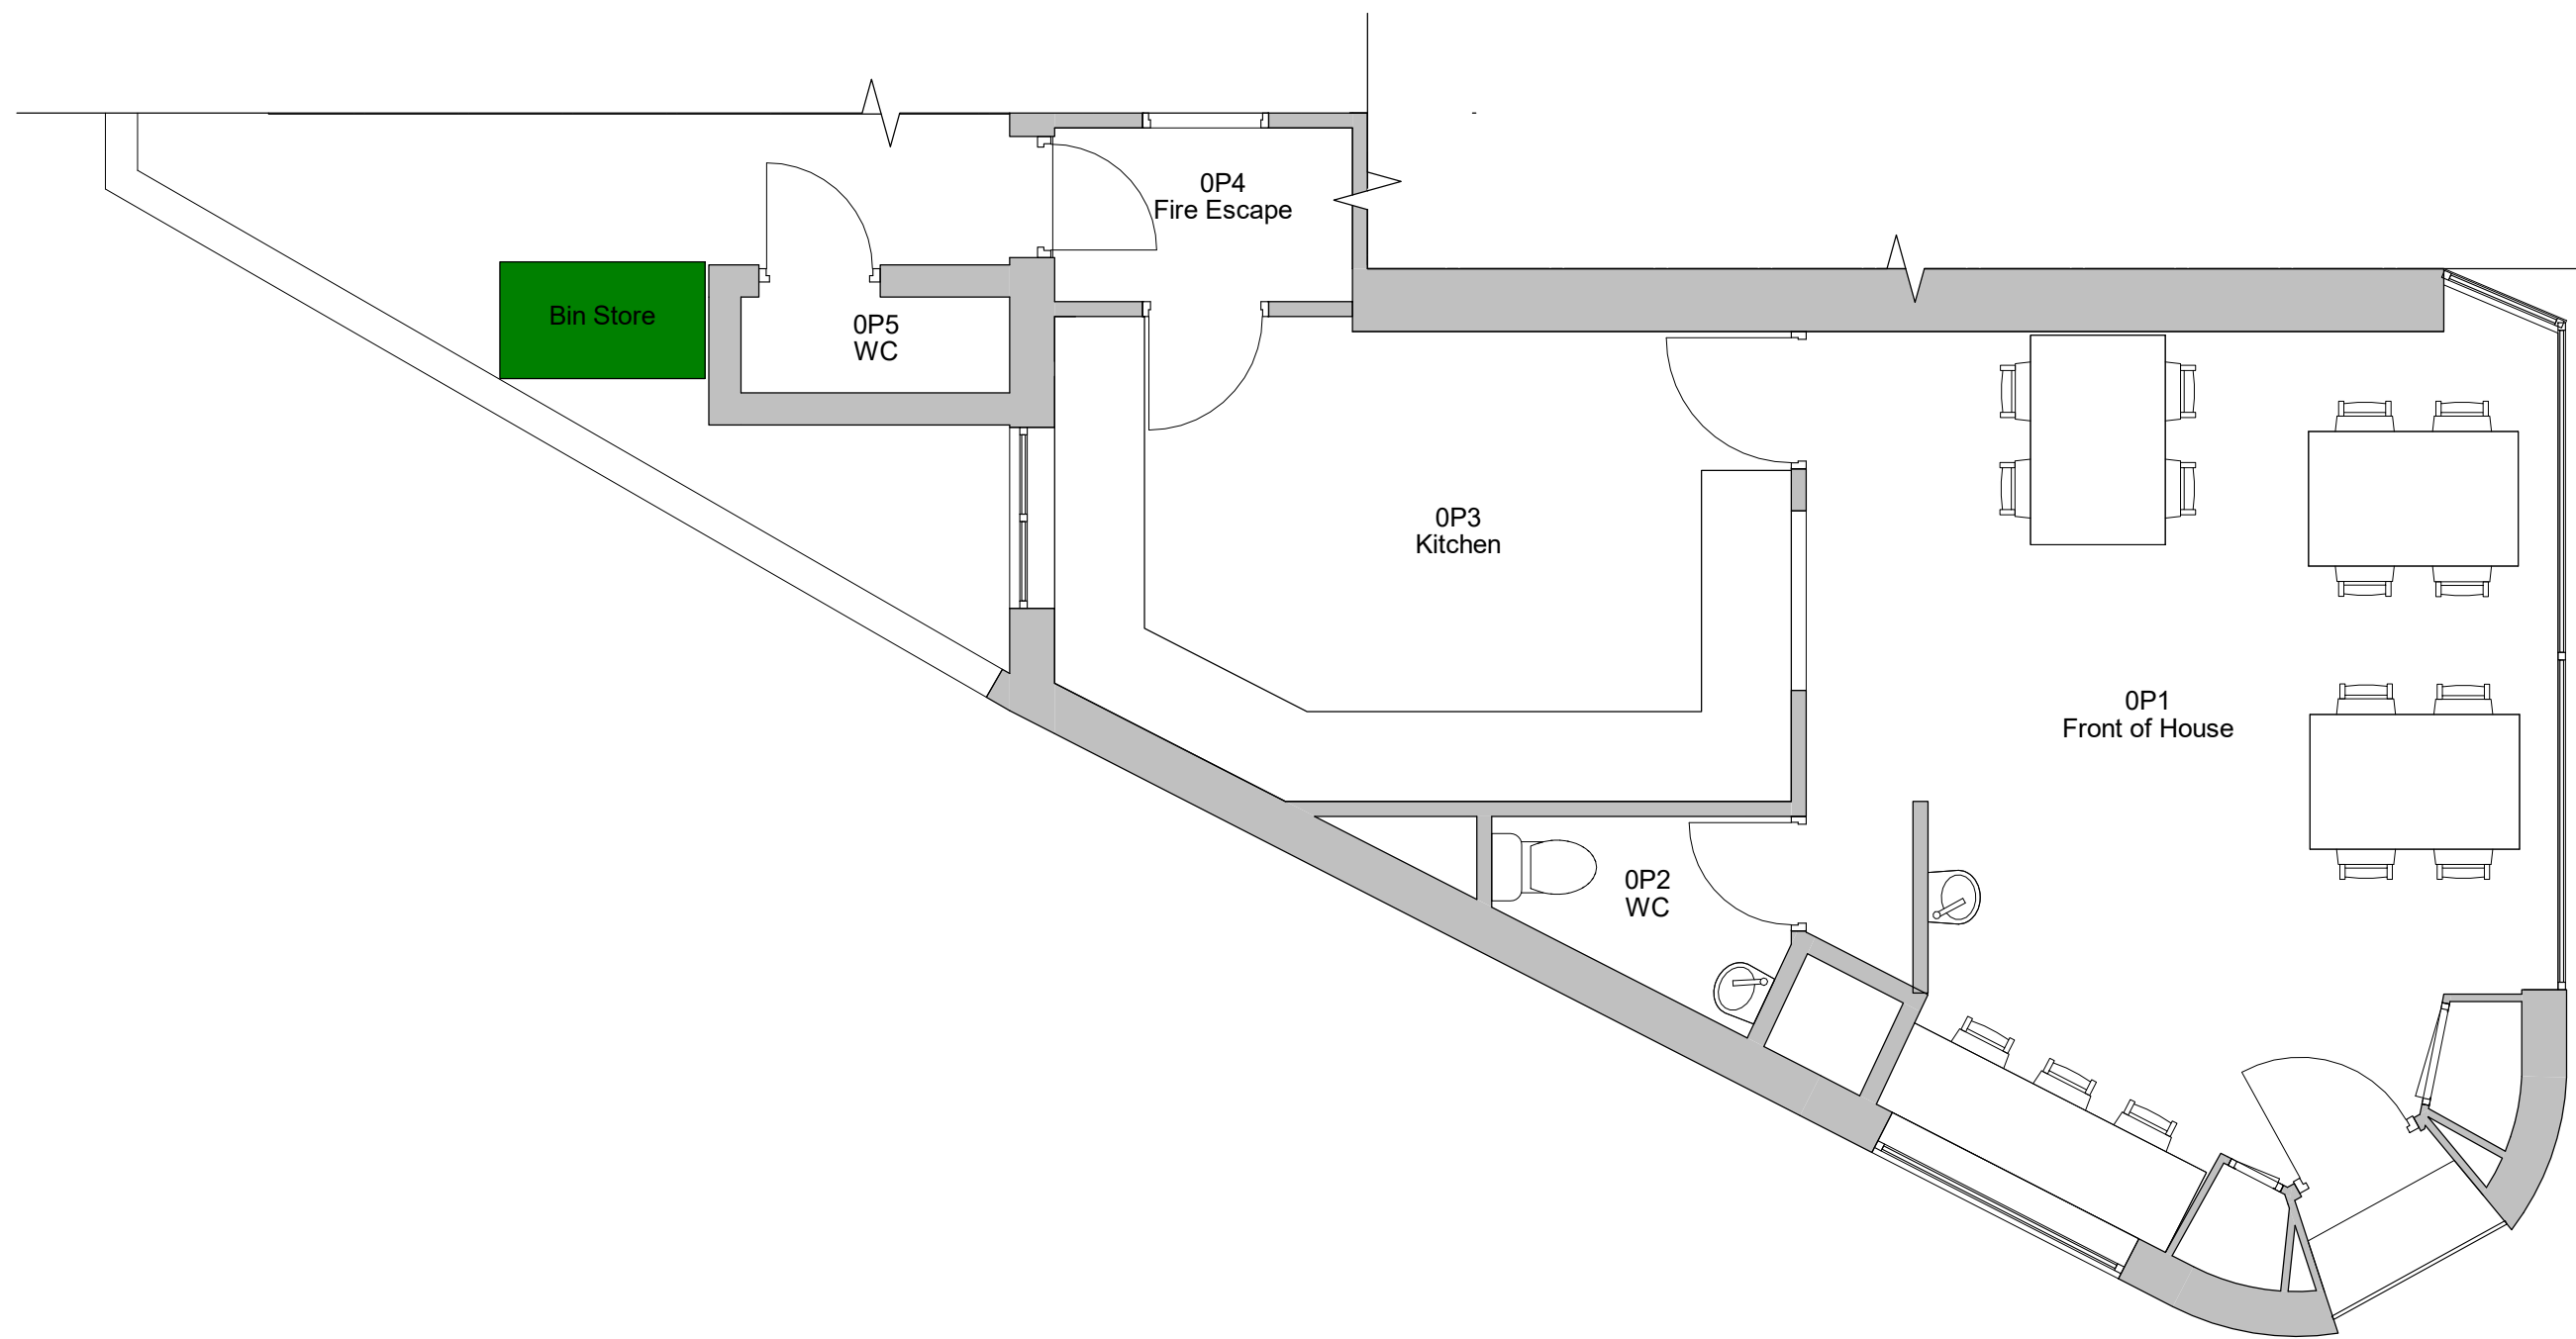

1 Level 0 - Proposed
1 : 50

1	Extractor Fan	15/12/2021
No.	Description	Date

PROJECT 47 Bury Old Road		
TITLE Proposed Plans and Elevations		
CLIENT Lewis		
STATUS DESIGN		
DRAWN BY SG	DATE 23/11/2021	SCALE (@ A1) As indicated
PROJECT NUMBER GSS21108	DRAWING NUMBER 003	REV 1
GOLD SKETCH S T U D I O S www.goldsketch.co.uk info@goldsketch.co.uk 0161 792 9595		
NOTES © COPYRIGHT. ALL RIGHTS RESERVED. NOT BE REPRODUCED WITHOUT WRITTEN CONSENT. DRAWING TO BE USED FOR THE SITE AS INDICATED ONLY. ALL DIMENSIONS AND SETTING OUT SHALL BE CONFIRMED ON SITE. ANY DISCREPANCIES TO BE REPORTED TO THE DRAWING PRINTER TO THE COMPANY OF PRACTICE AND BRITISH STANDARDS. ALL DIMENSIONS ON THIS DRAWING ARE IN MILLIMETRES (UNLESS OTHERWISE STATED).		

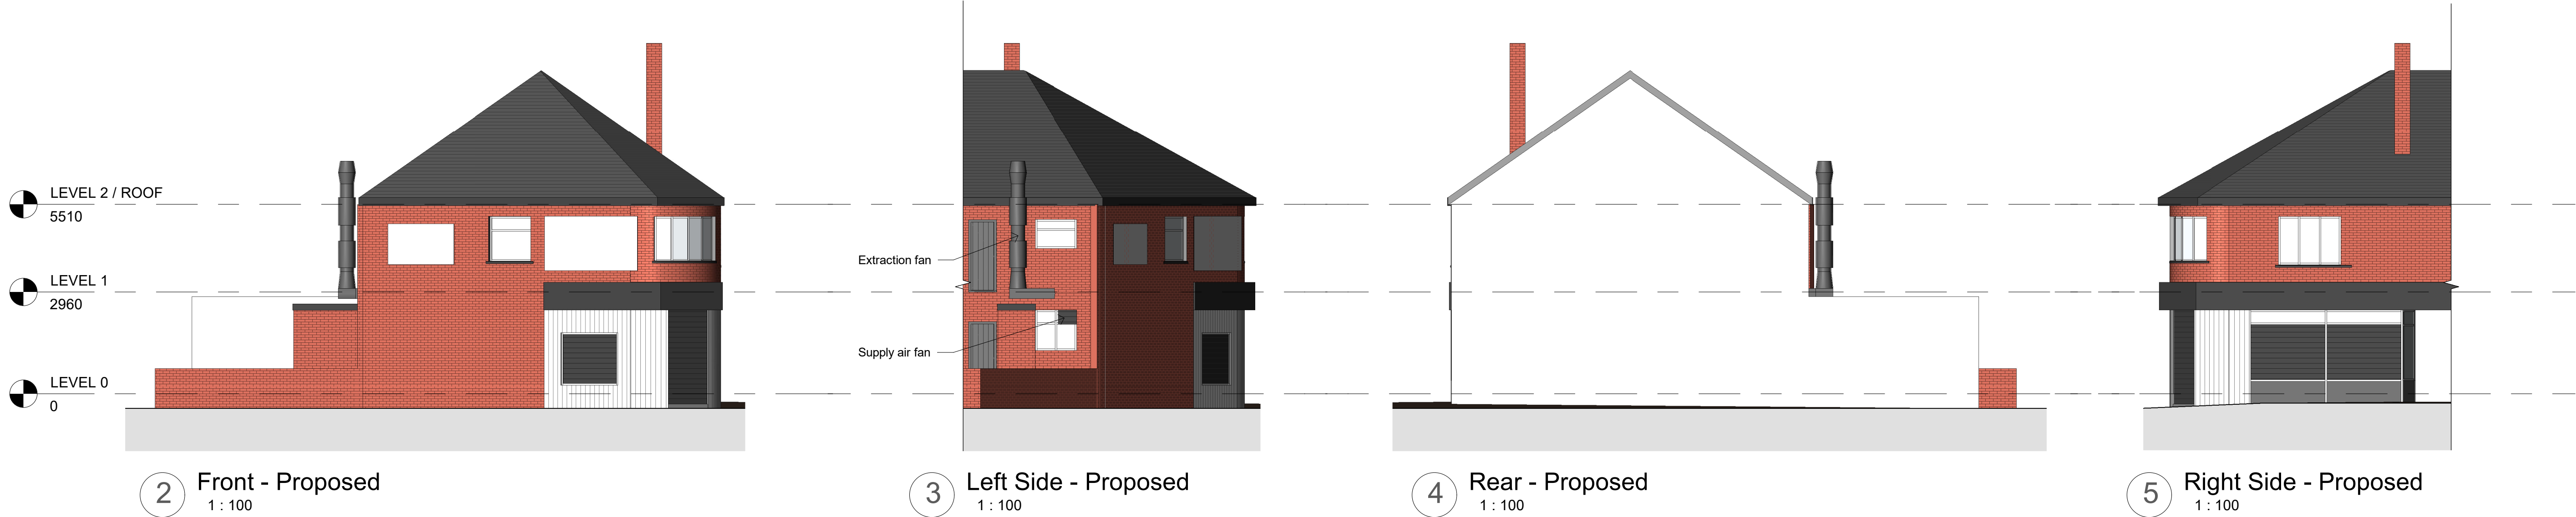