


THE BUILDER MUST CHECK THE SITE AND THE APPROVED
DRAWINGS BEFORE COMMENCING THE WORKS AND MUST
TAKE ANY WORKING MEASUREMENTS AS NECESSARY. ANY
DISCREPANCY IN THE DRAWING MUST BE REPORTED TO THE
CLIENT . /

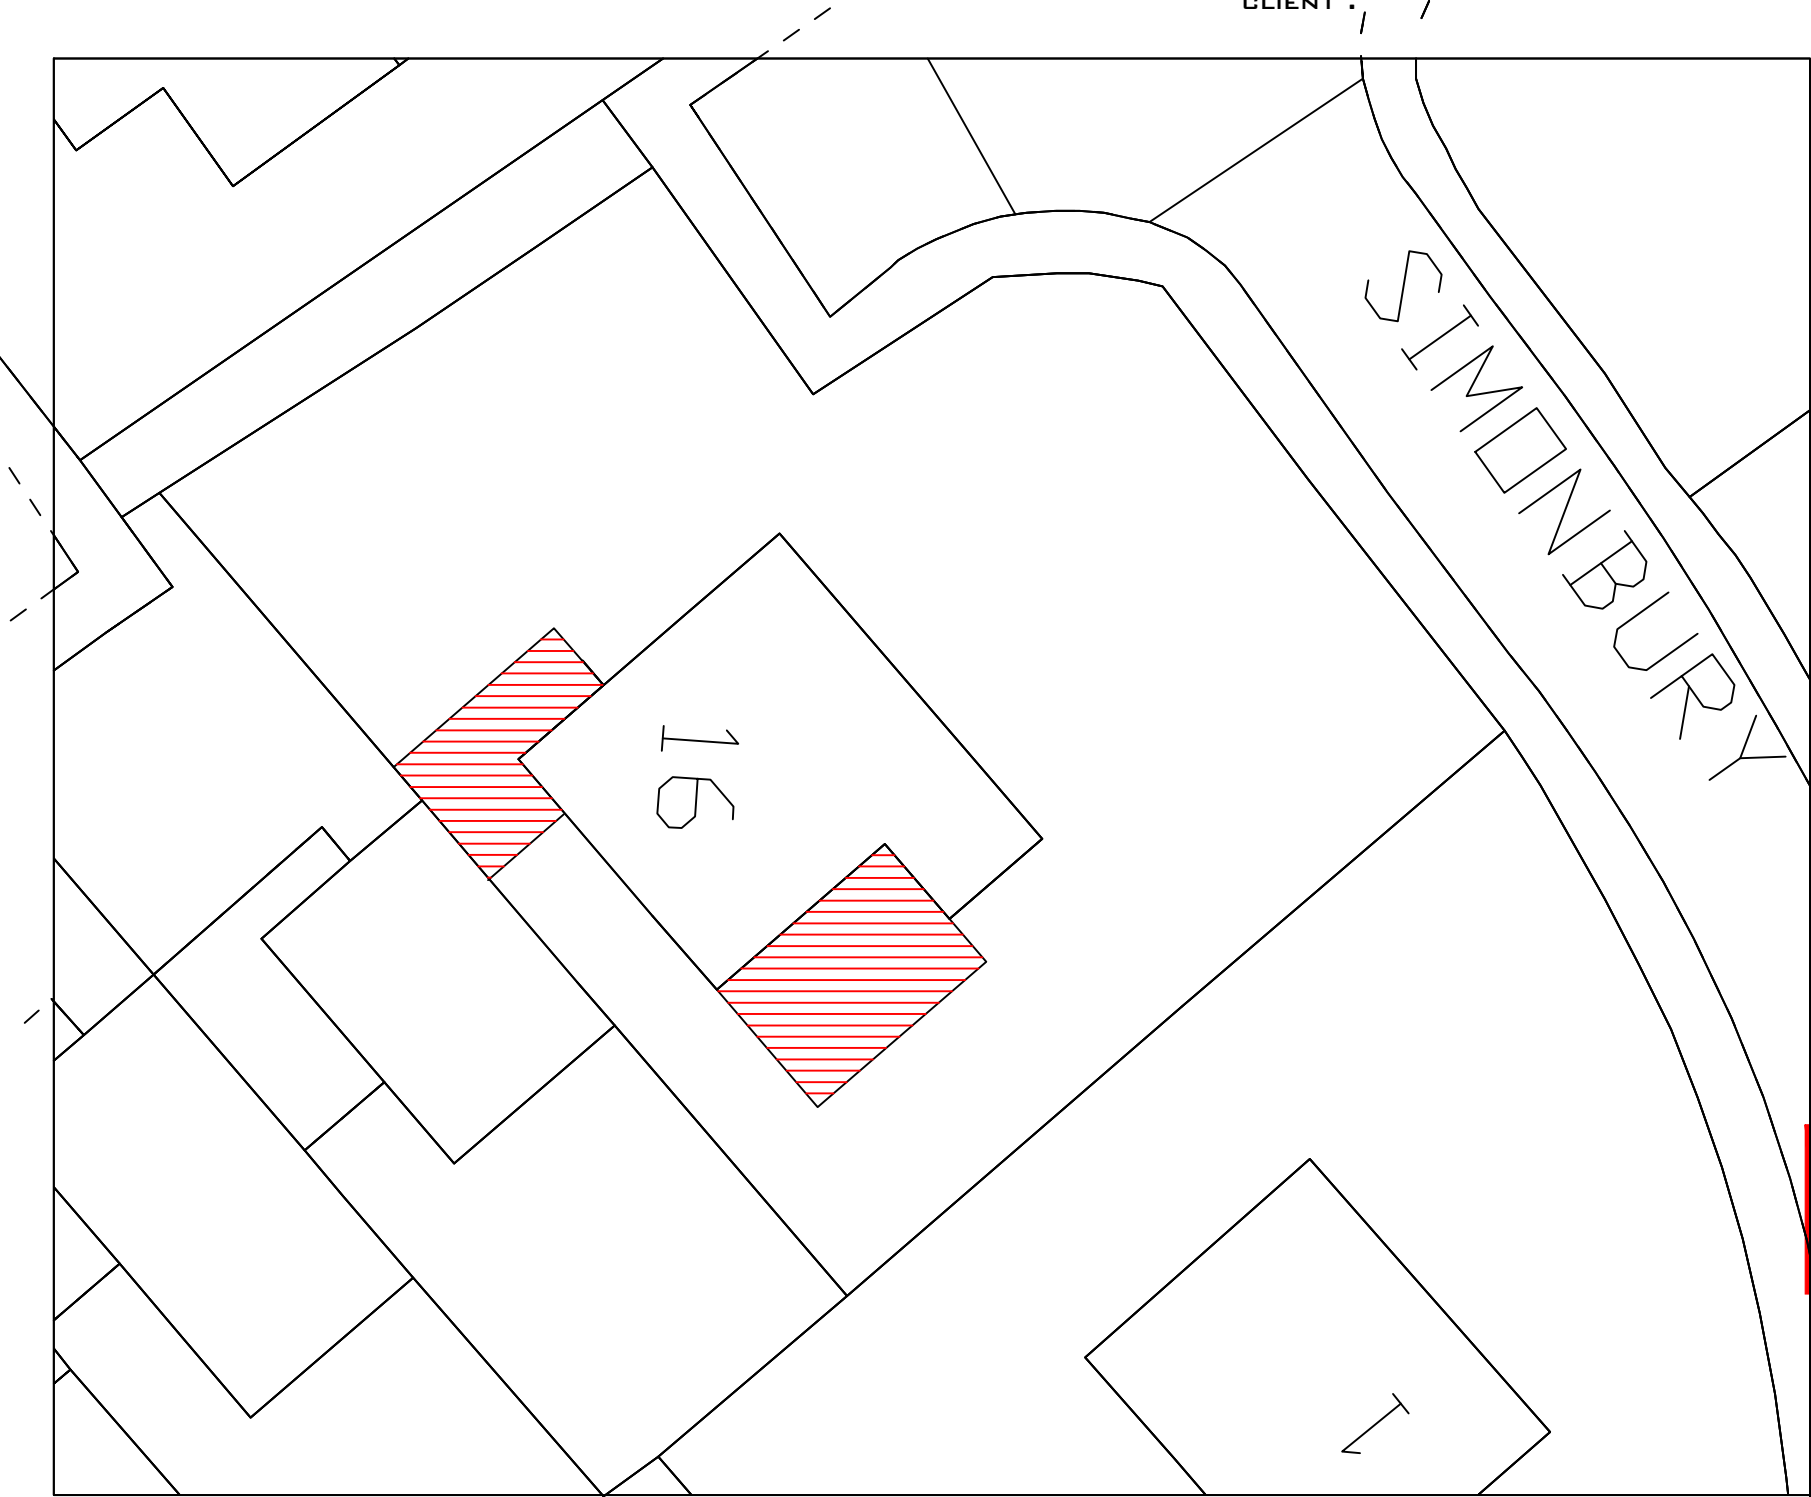

H S H Engineering Design Services 428 Cheetham Hill Road Cheetham Manchester M8 9LE, UK. 0161 7956385, 07940197333			
Project title		Proposed ground floor extension at the rear / front 1st floor extension at the rear at the side to create additional living accommodation.	
Client		Mr. Kaikuas Fazil	
Dwg. title		Proposed Layout Plan	
Dwg. no.	Sheet no.	Scale.	Job no.
08		1:200 @ A3	
16 Hornsea Close Bury BL8 2UA			
Drawn by.	Checked by.	Approved by.	Date
TZ			March 2021