

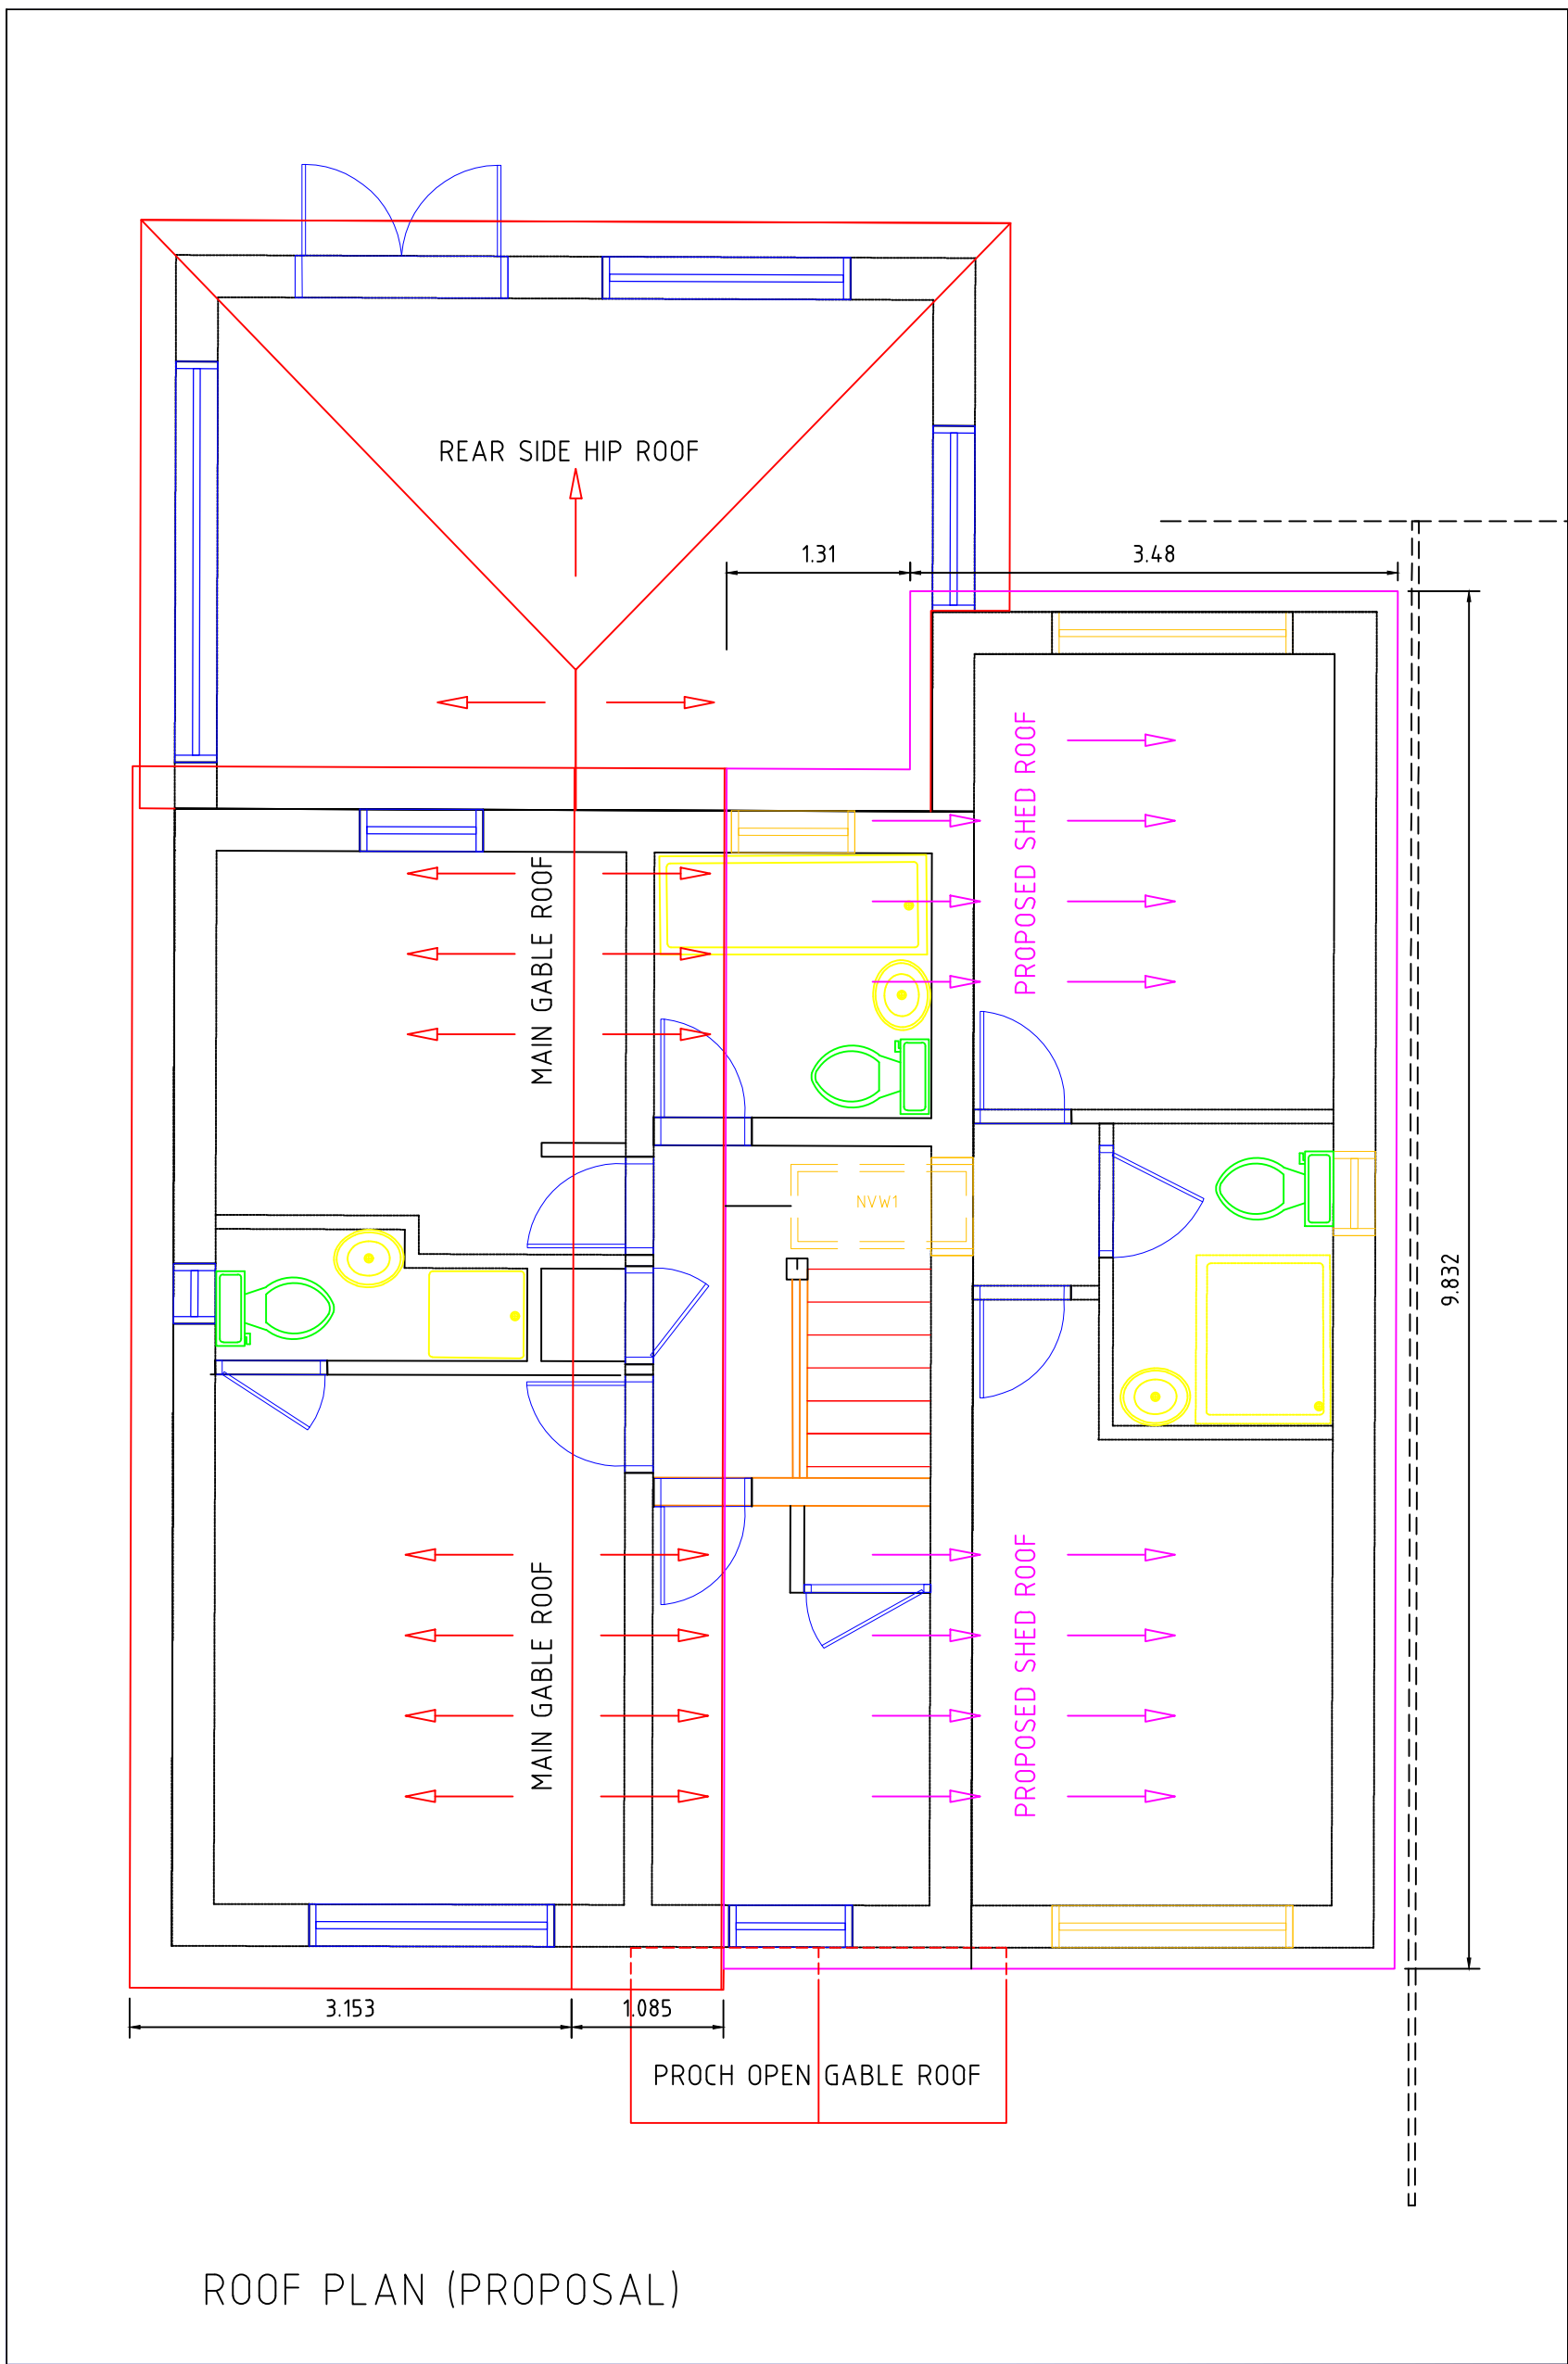
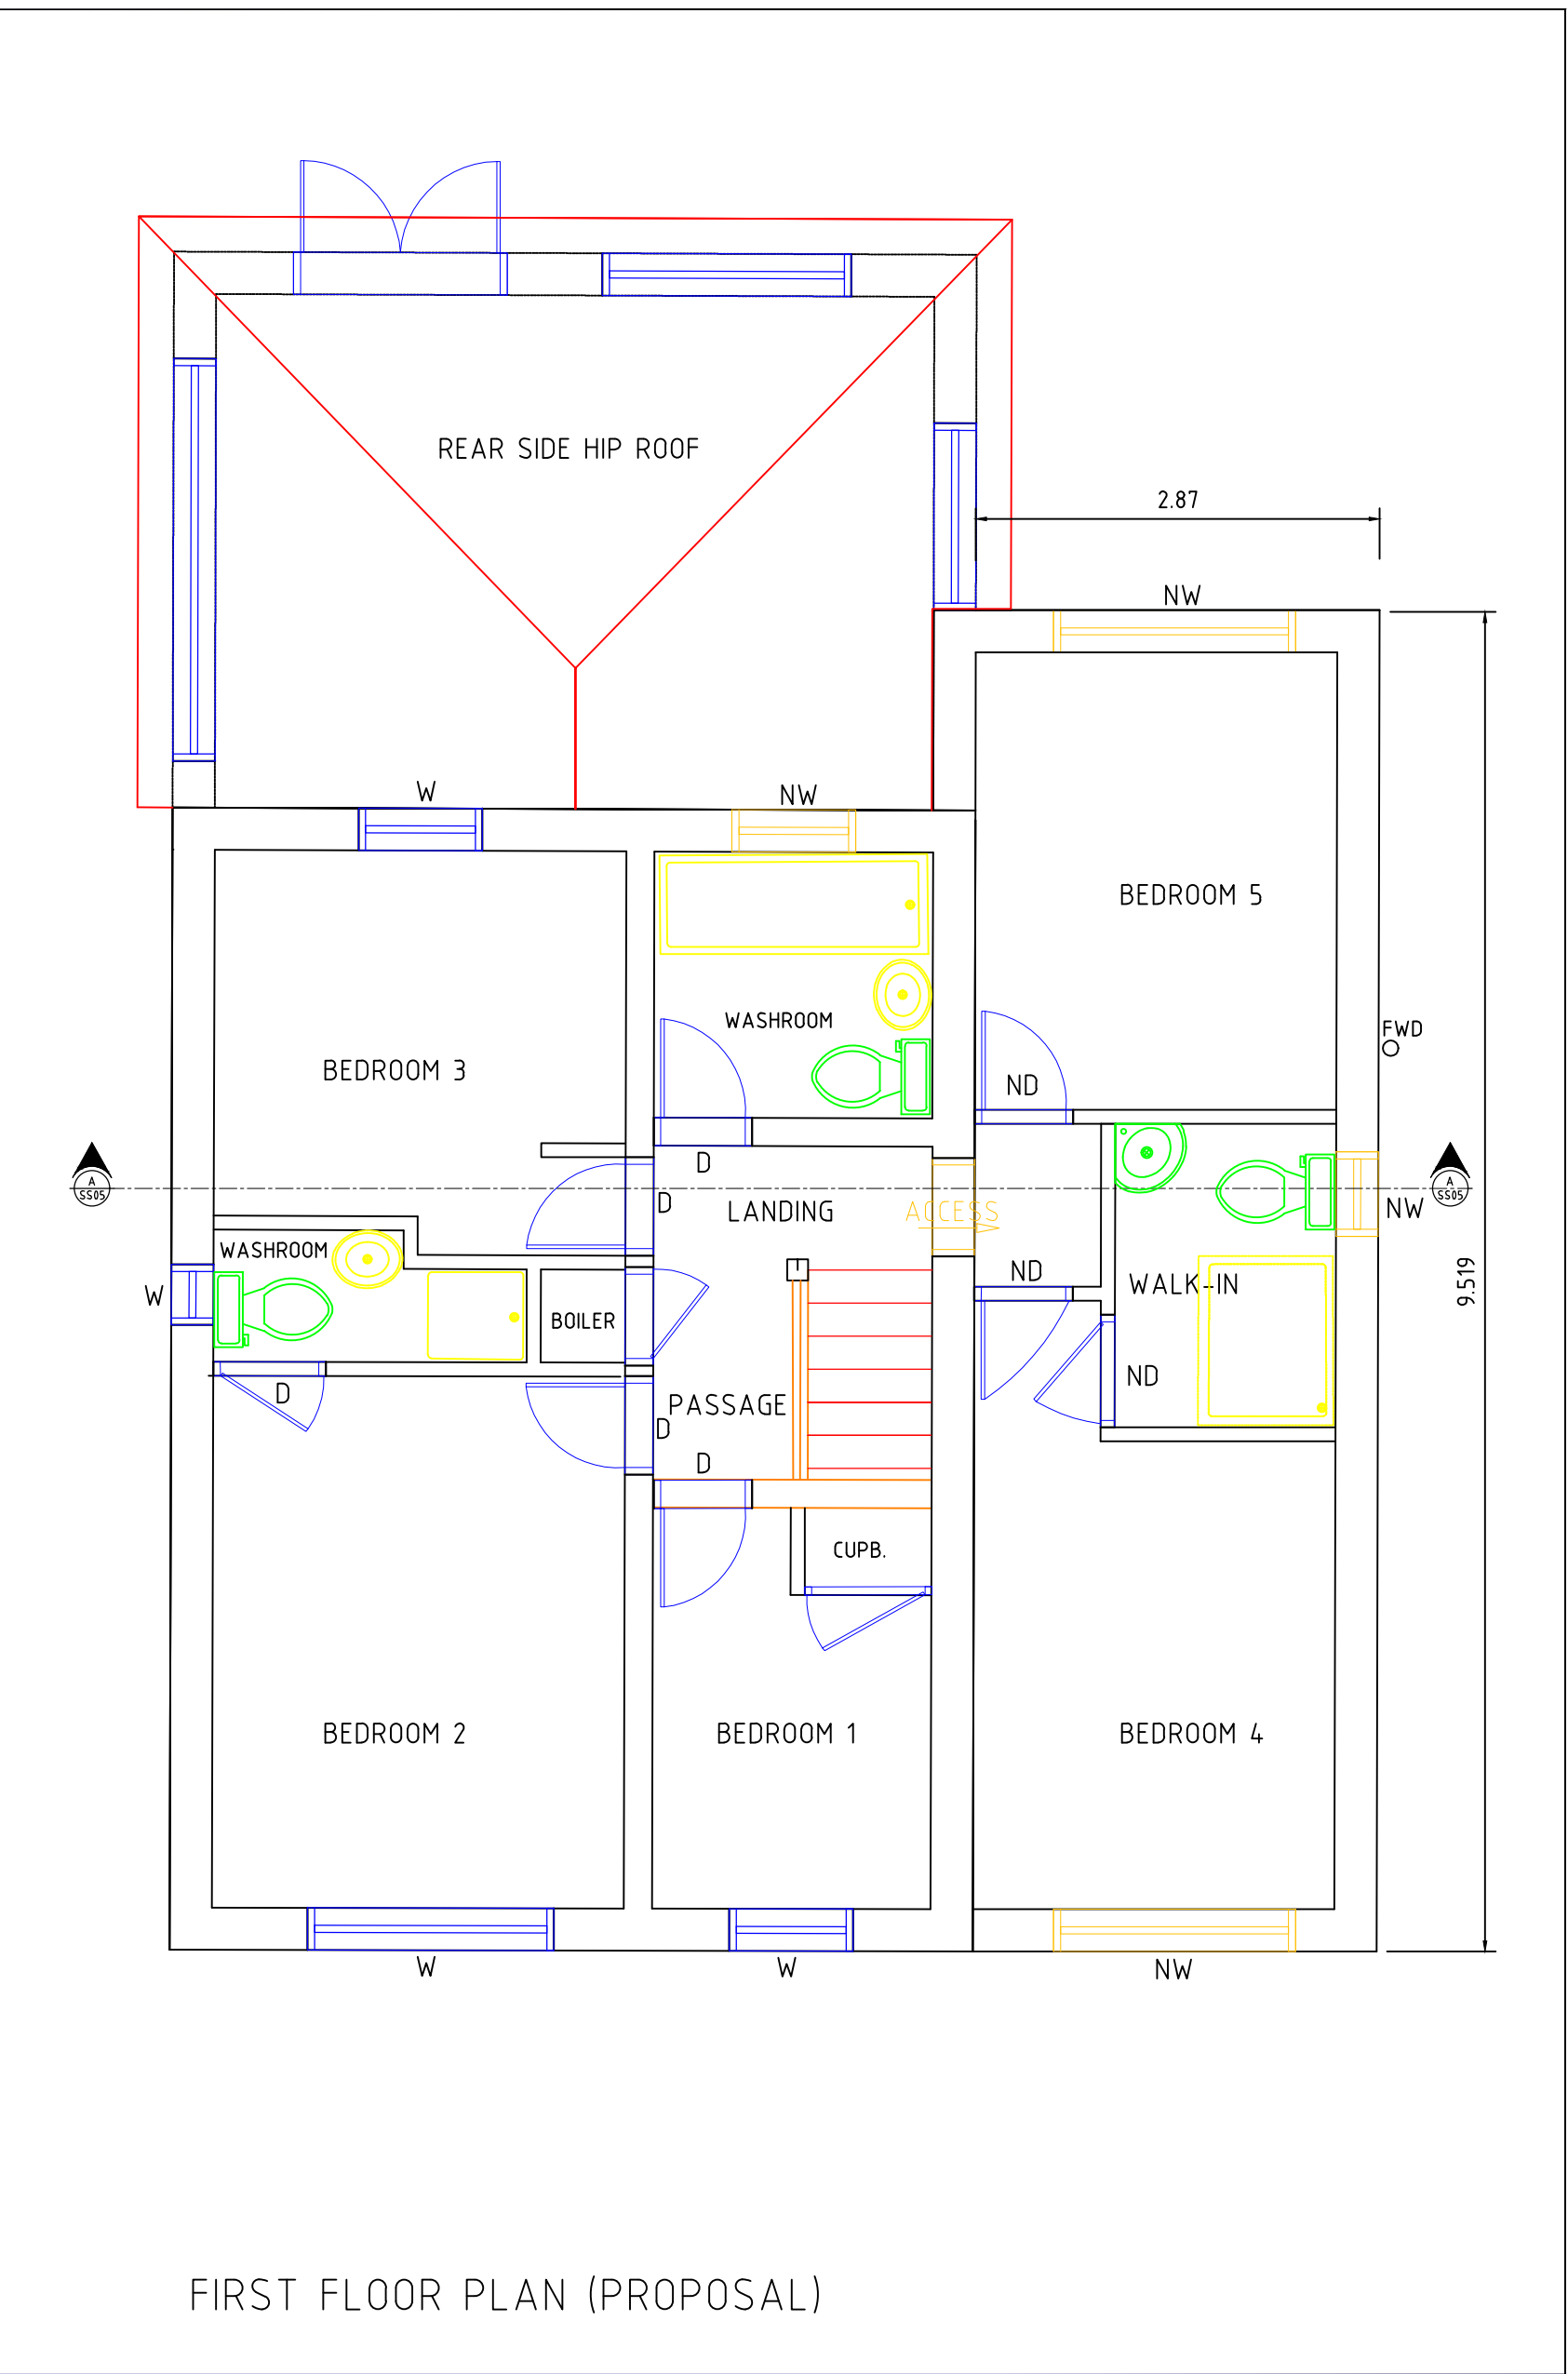


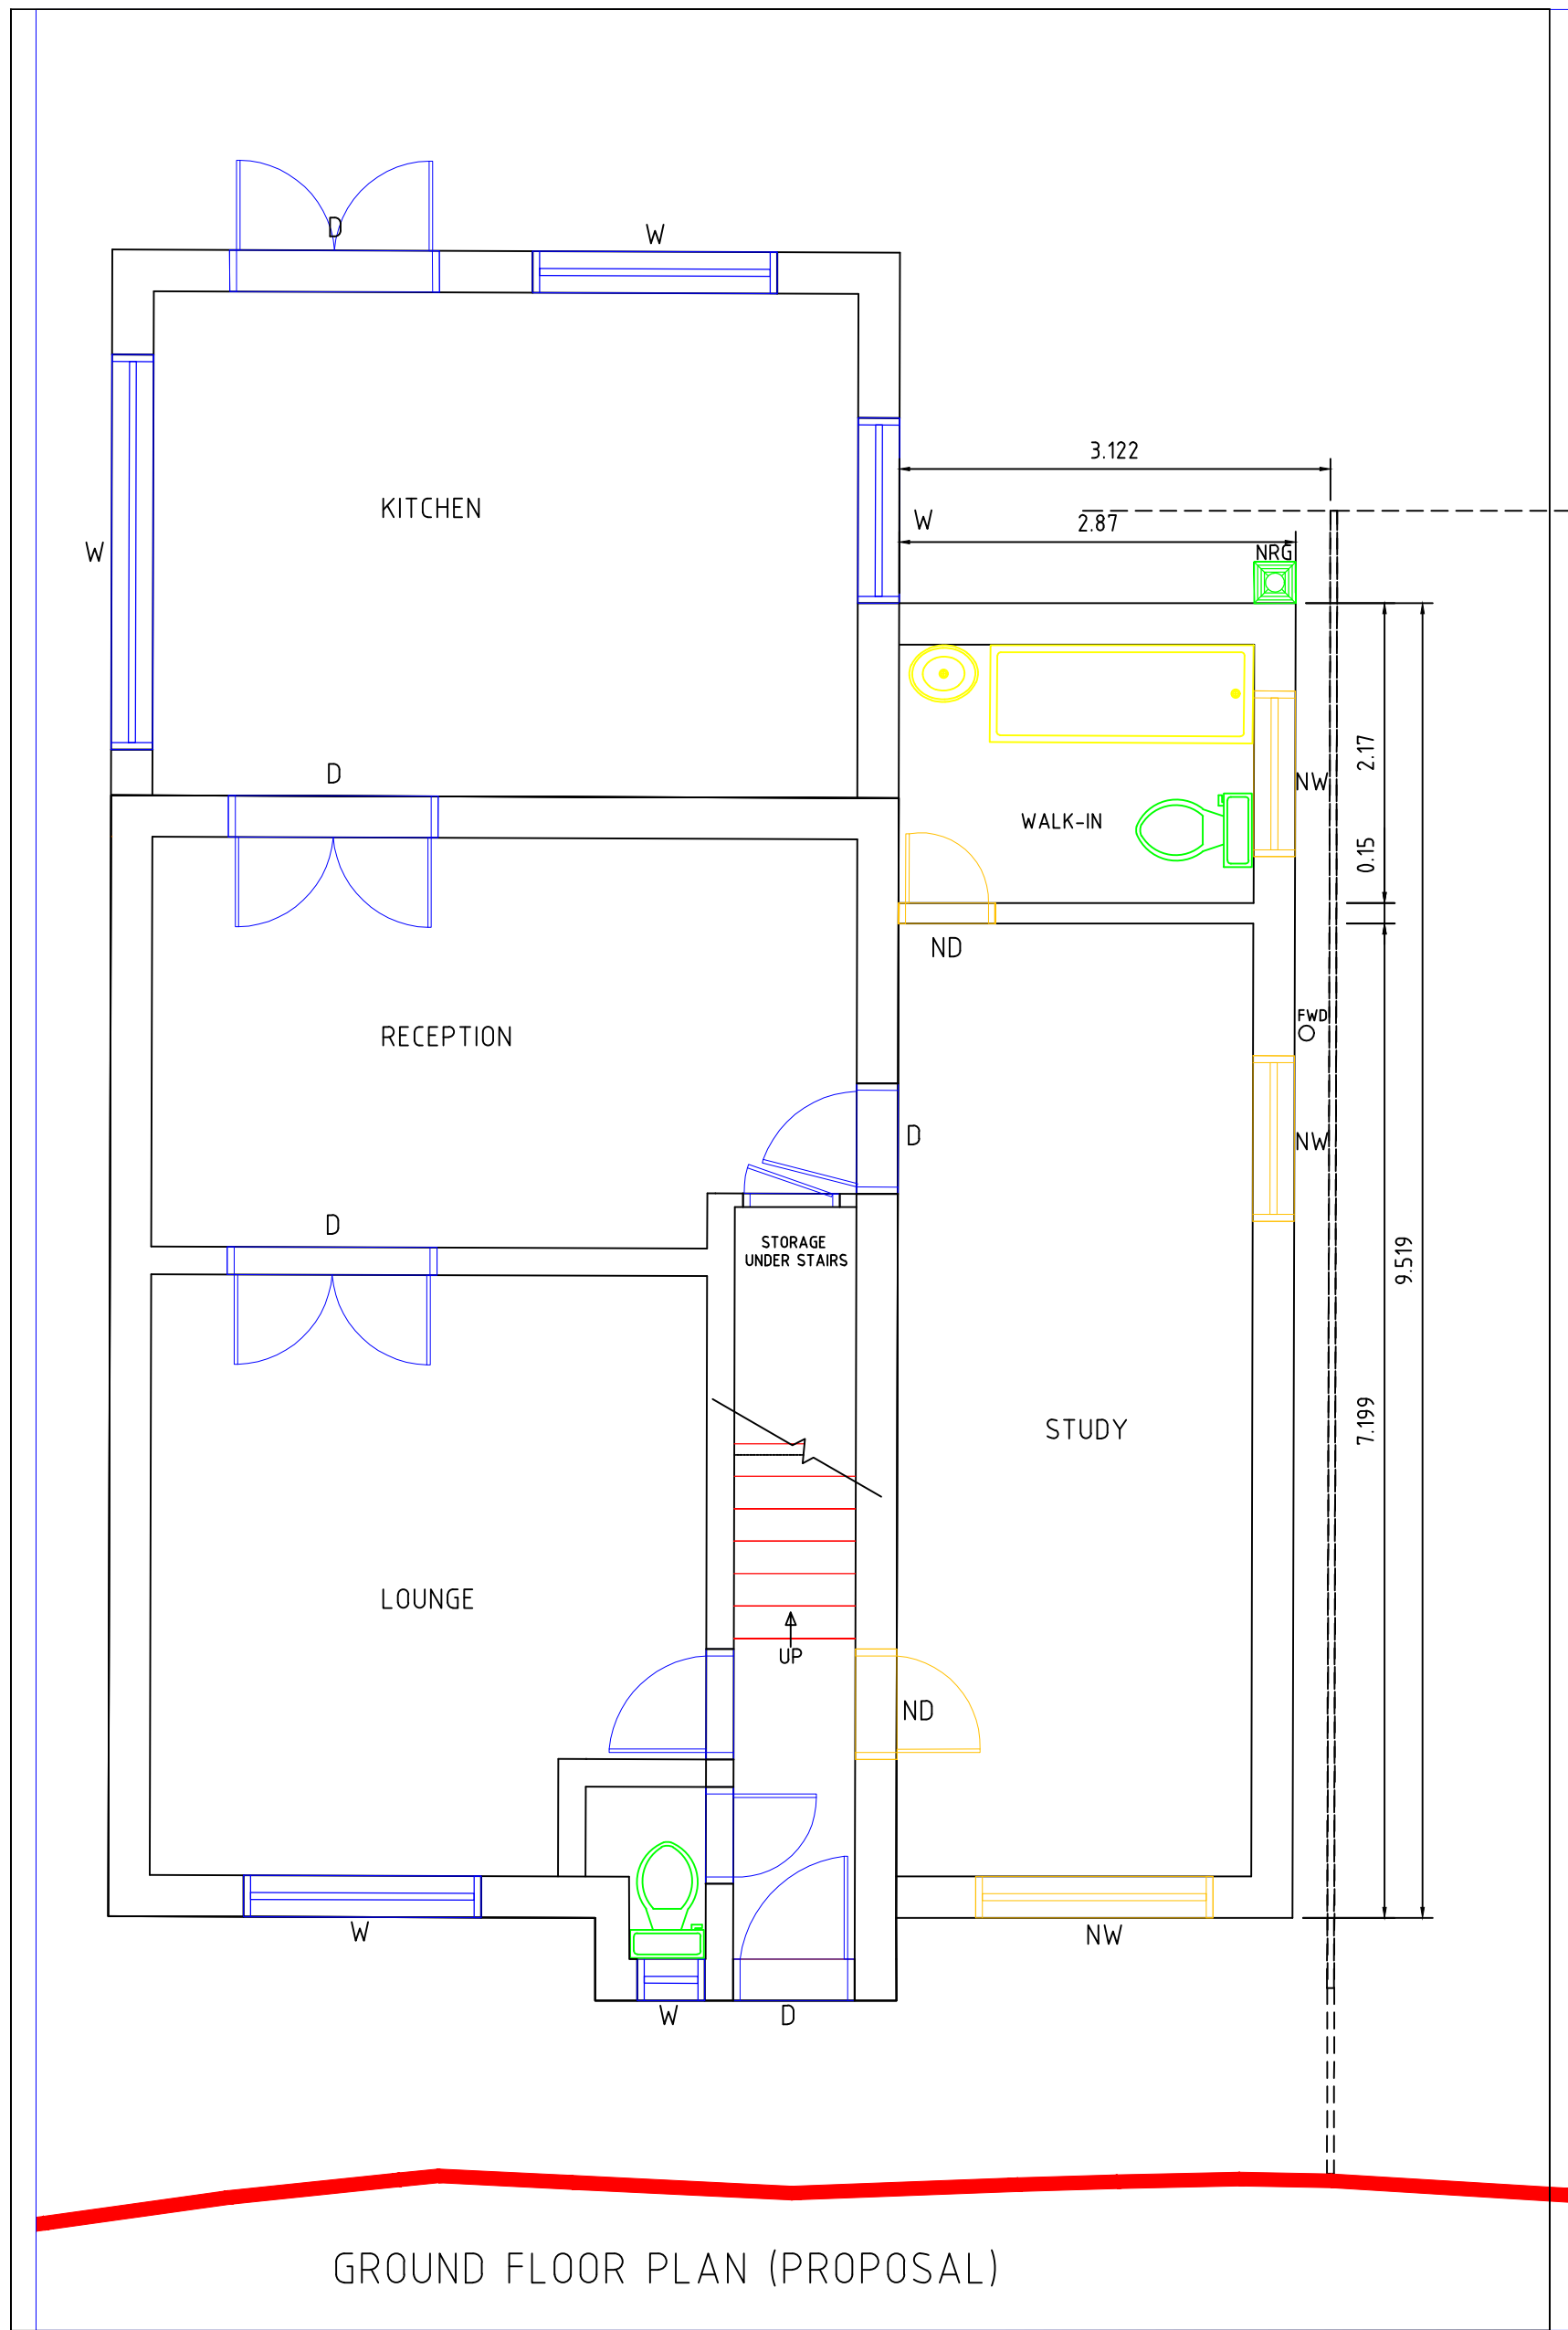

- LEGEND**
- APPLICATION BOUNDARY
- CONSTRUCTION KEYS**
- EXISTING BRICKWORK
  - NEW BRICKWORK
  - EXISTING GABLE ROOF
  - LOW LEVEL ROOF
  - NEW SHED ROOF
  - NW NEW WINDOW
  - ND NEW DOOR
  - NVW NEW VELUX WINDOW
  - NRG NEW RW GULLEY

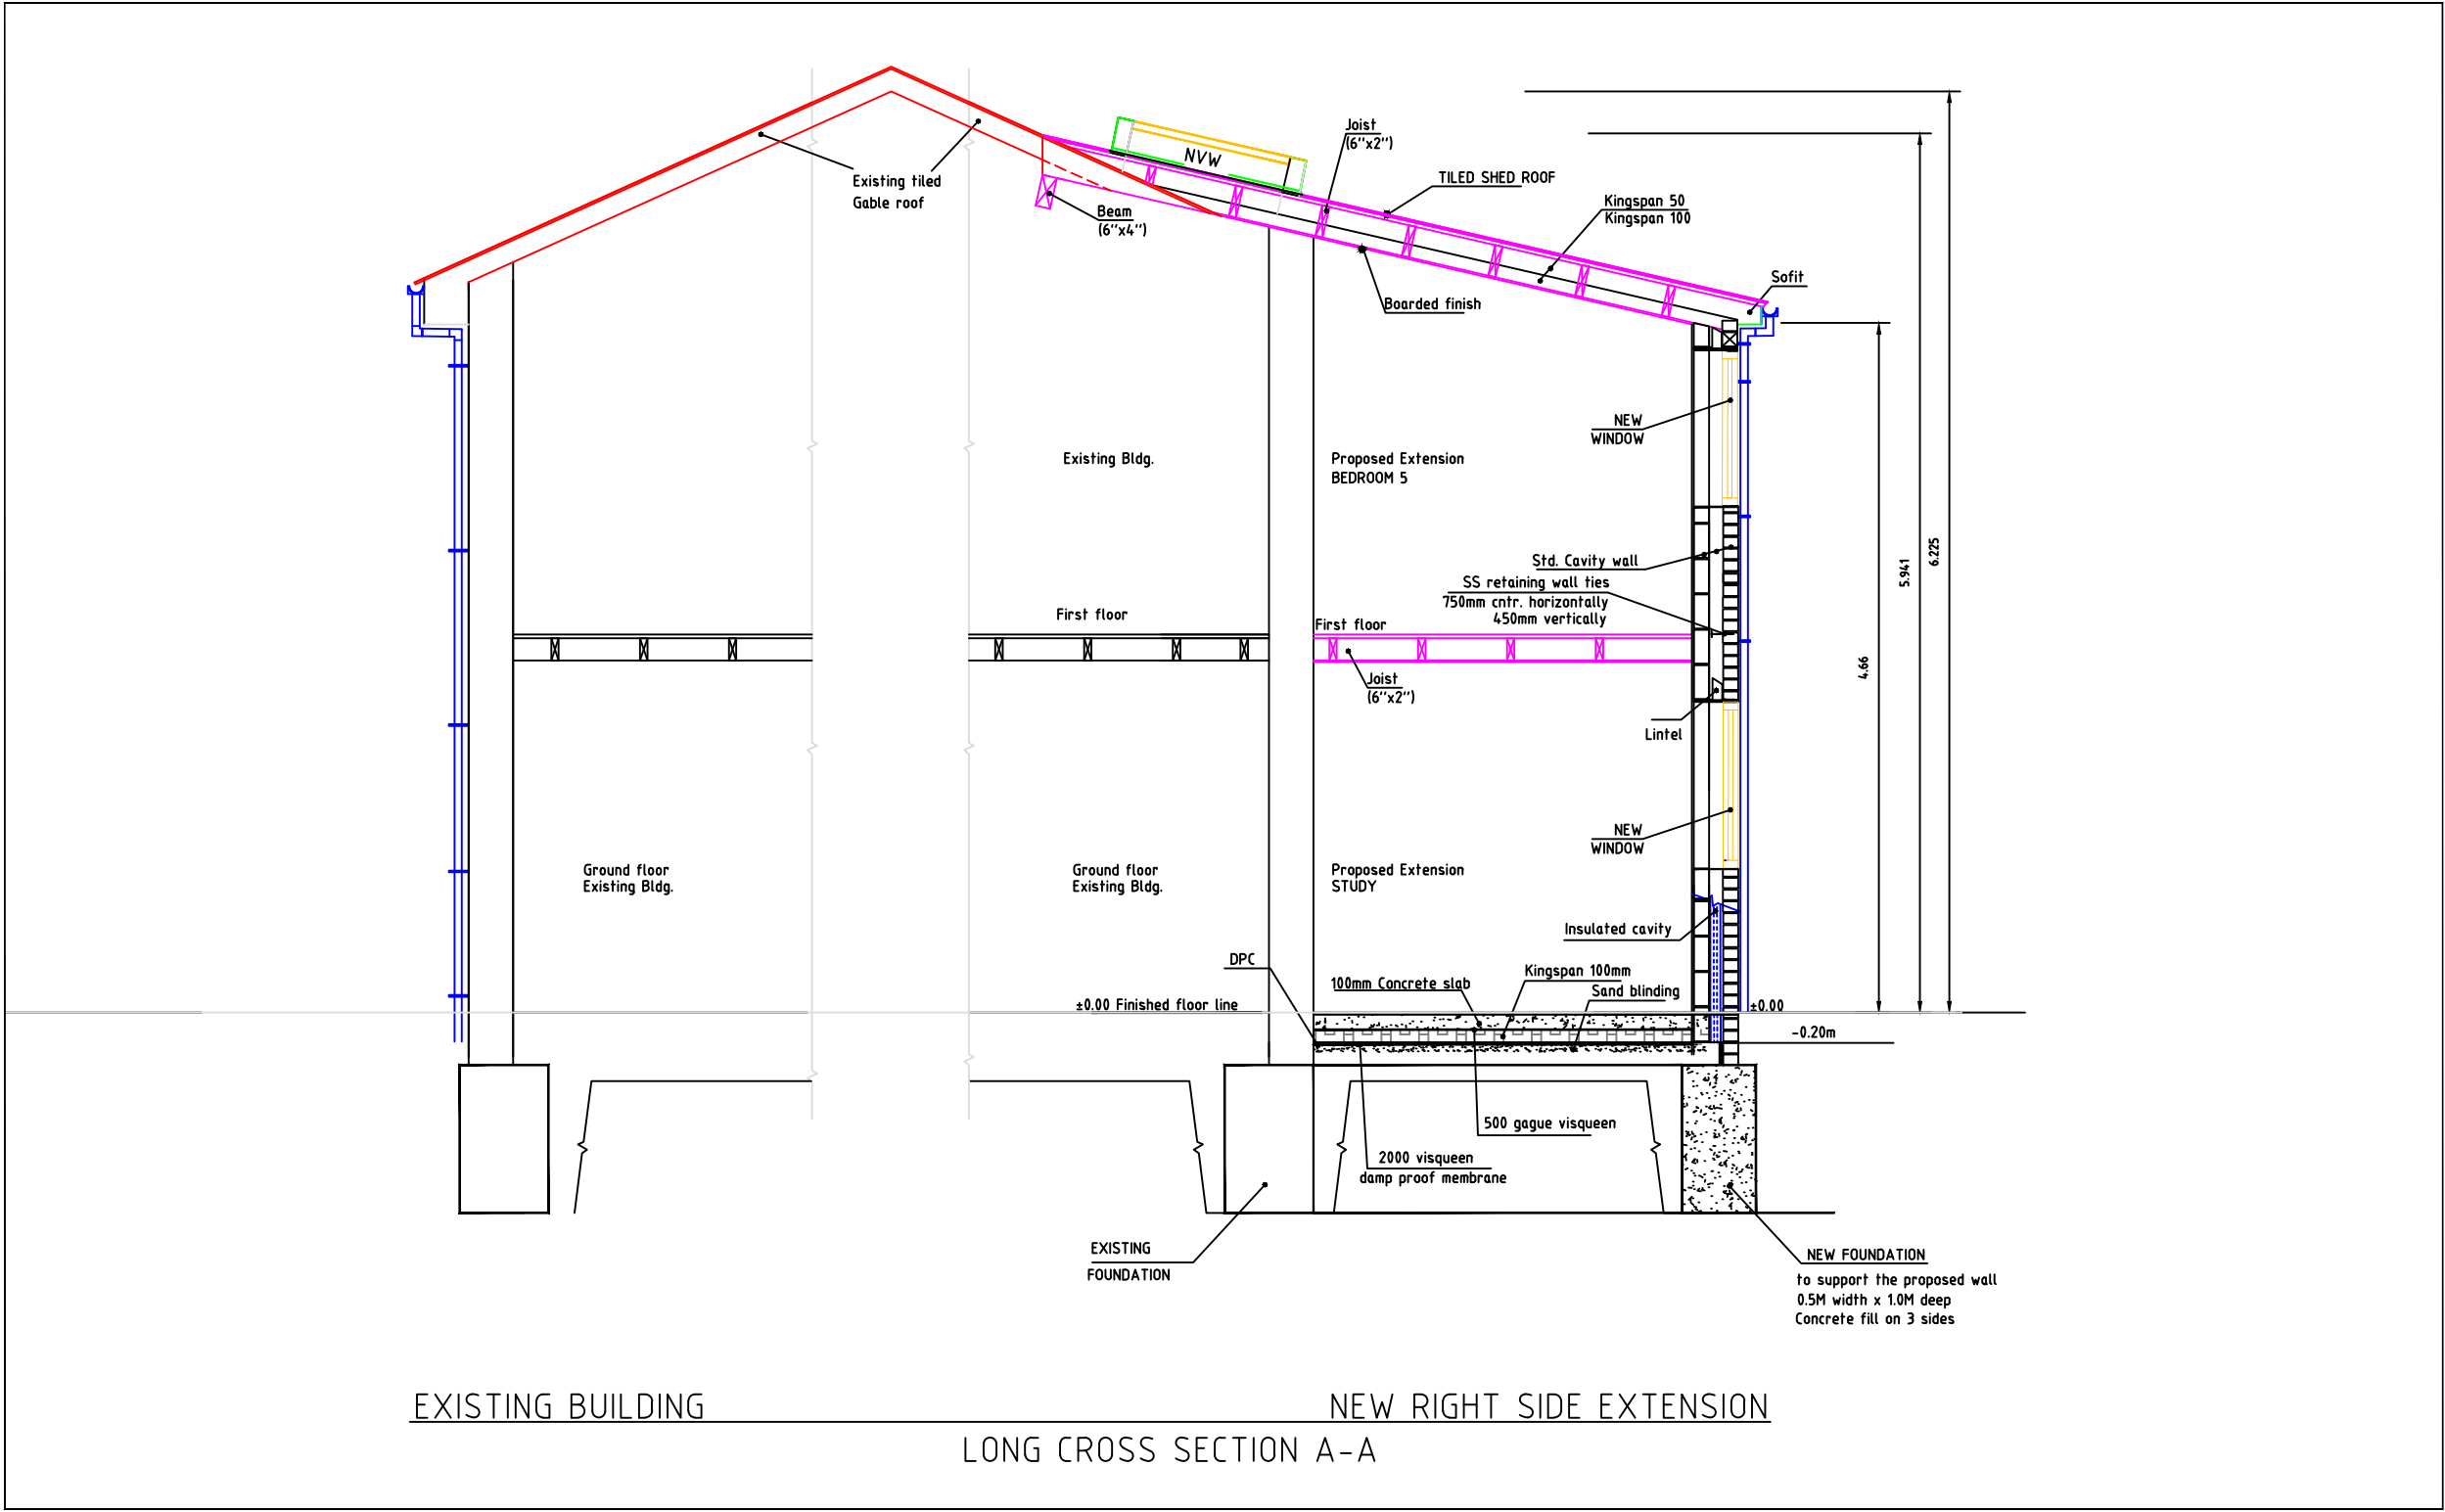

|   |                                                                                    |            |               |
|---|------------------------------------------------------------------------------------|------------|---------------|
|   |                                                                                    |            |               |
|   |                                                                                    |            |               |
| Rev.   | Amendment                                                                          | Date       |               |
| Site   | 1 PARKSIDE CLOSE<br>RATCLIFFE, BURY                                                |            |               |
| Title   | DOUBLE STOREY EXTENSION<br>PLANNING APPLICATION<br>PROPOSED PLANS<br>& SECTION A-A |            |               |
| Binu Kurian<br>HND, BSc(Hons), MCIOB<br>Civil Engineer & Construction Manager<br>106 Manor Drive<br>Upton, Ch49 4LN<br>Ph.07828074791 |                                                                                    |            |               |
| A1   | Dr. No.<br>SS 05                                                                   | Rev.<br>0  |               |
|   |                                                                                    |            |               |
| Drawn   | Binu                                                                               | Scale 1:50 | Date 04.10.21 |