
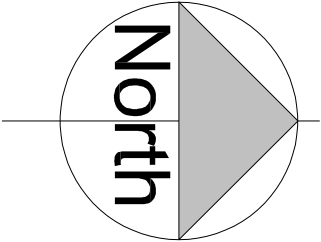
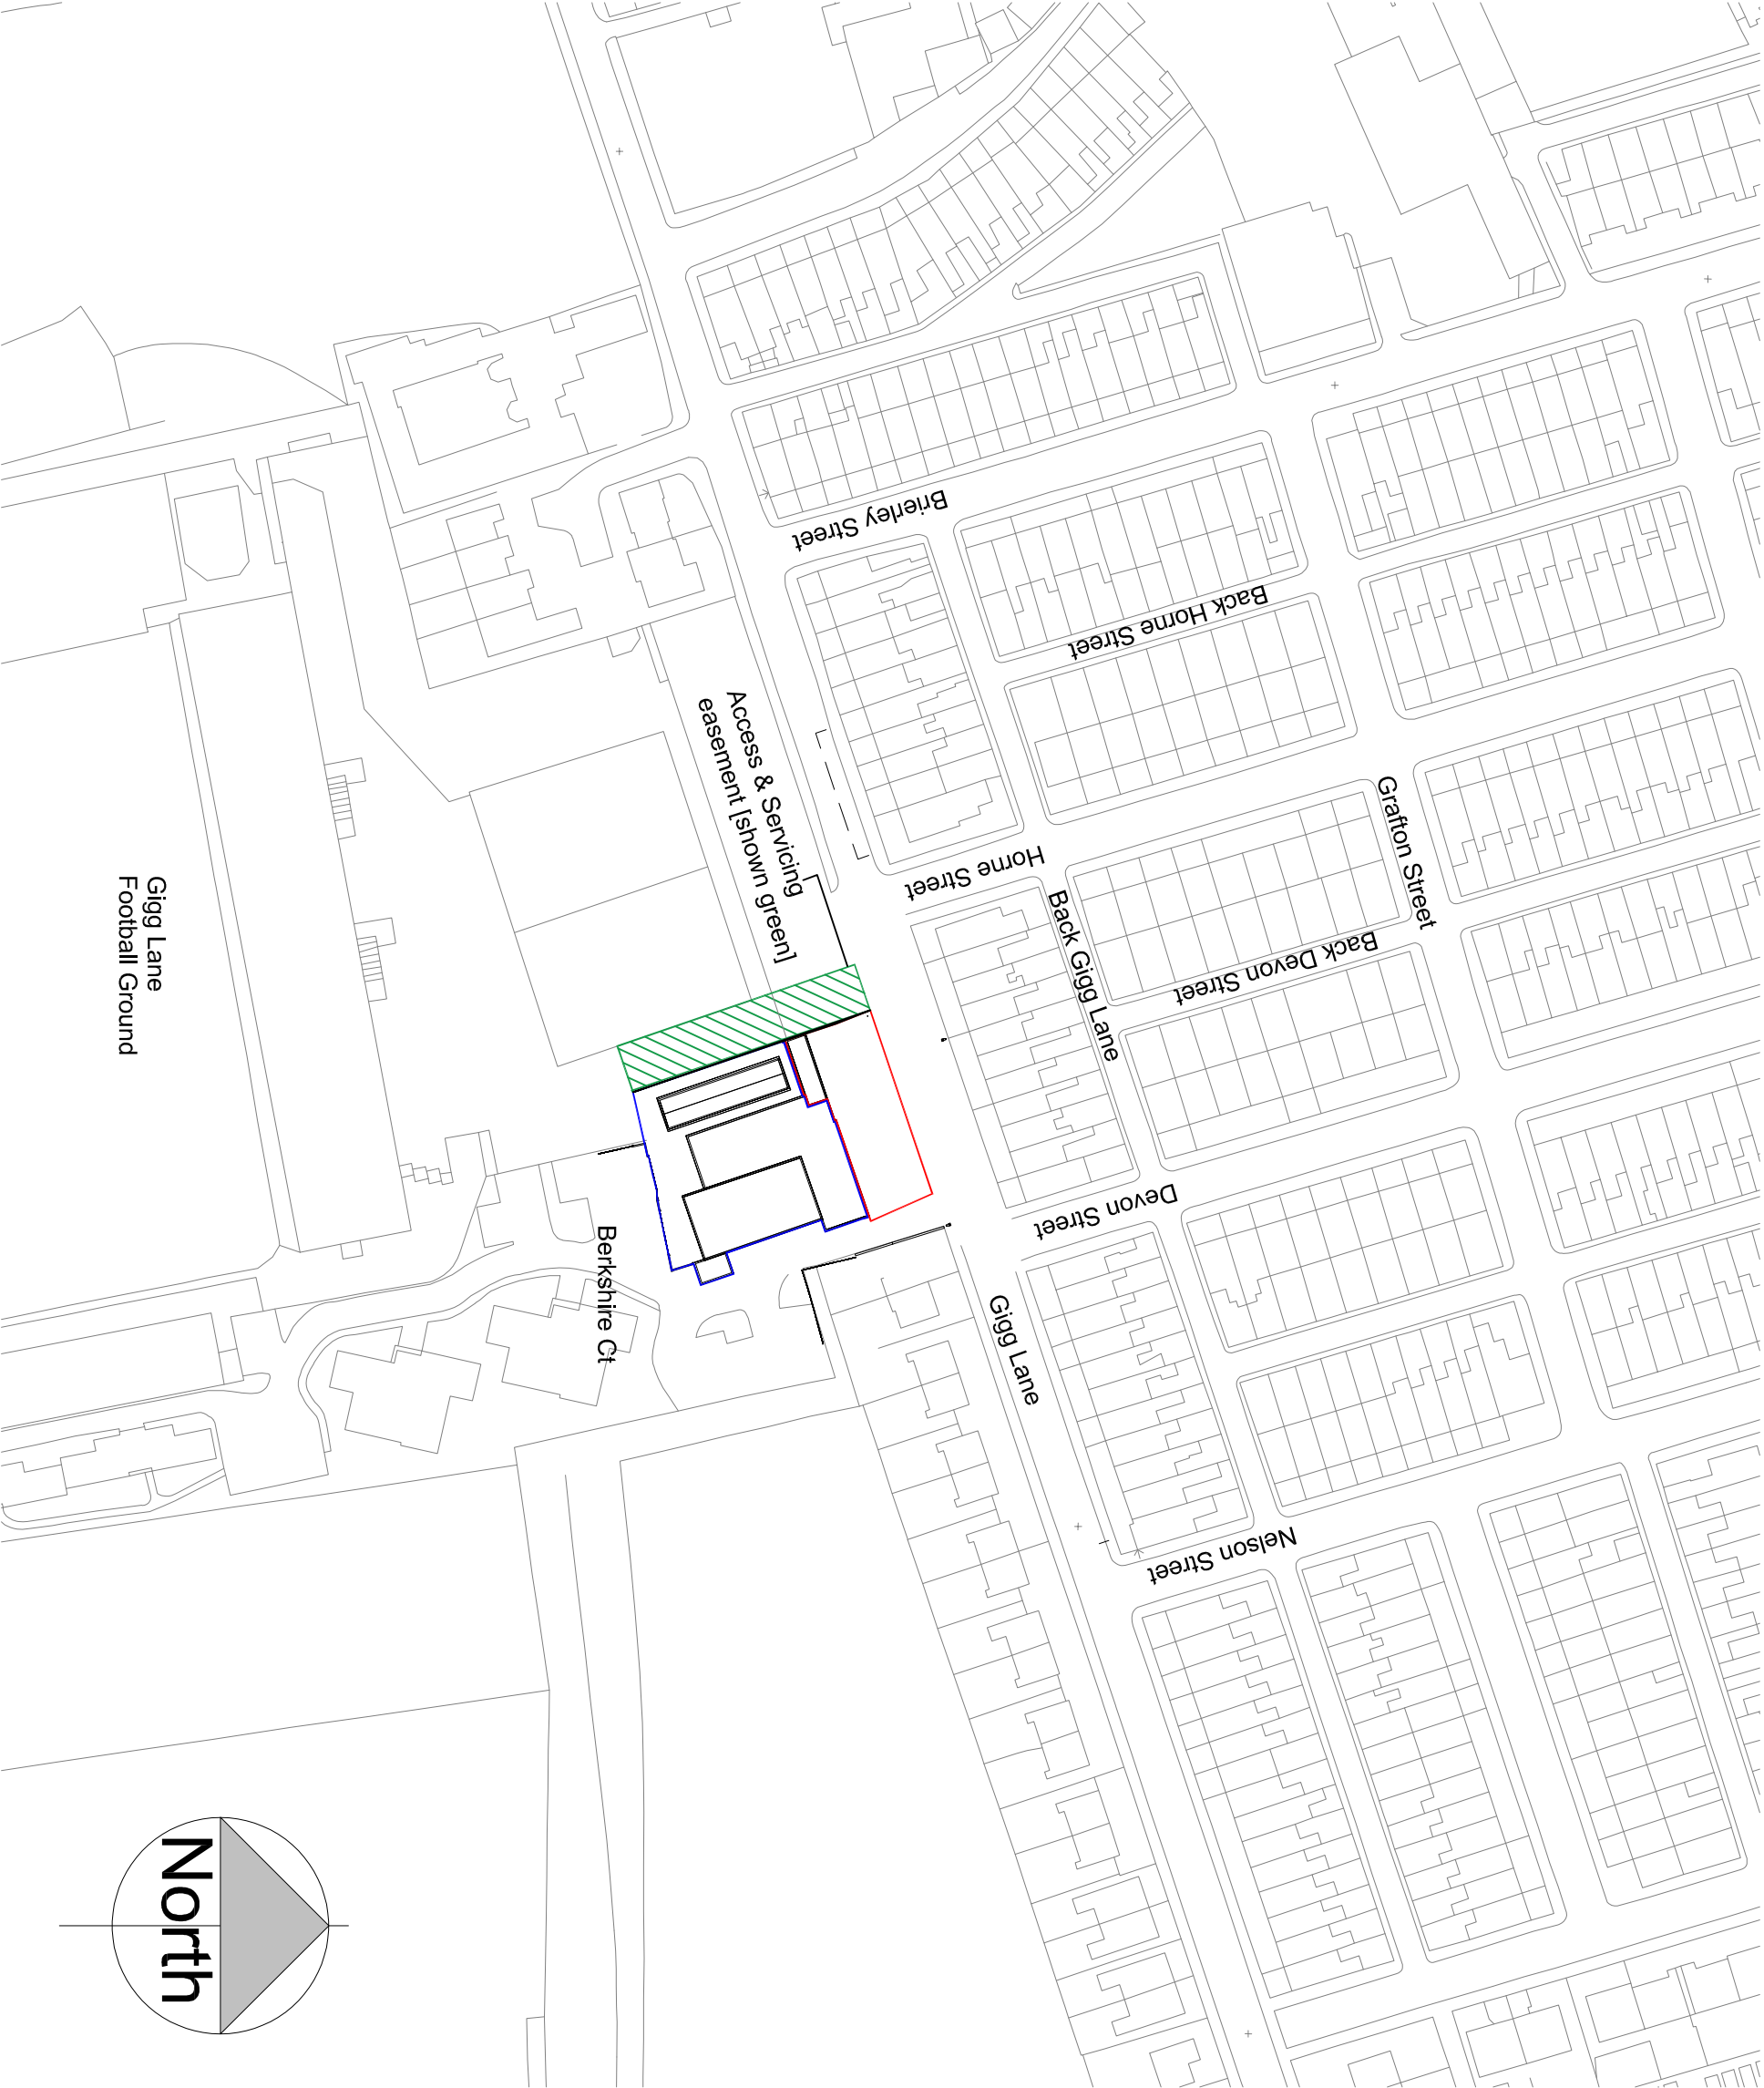


© This Drawing & Design is the copyright of Jenkins Design Services Ltd and should not be reproduced without written consent.

Contractors are to check all levels & dimensions on site prior to site works commencing & report discrepancies to the Designers.

DO NOT SCALE FROM THIS DRAWING

PLANNING

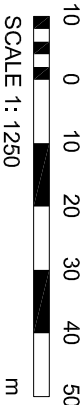

Rev	Description	By	Chk	Date
Project:	Change of Use to Web Based Car Sales			
Title:	Gigg Lane, Bury, BL9 9HU			
Client:	Site Location Plan			
Drawn By:	Car Sales Club Ltd	Checked By:		on 28.02.24
Original Size:	A3	Project Number:	22138	
Drawing Number:	S1-XX-DR-A-0801		REV	