



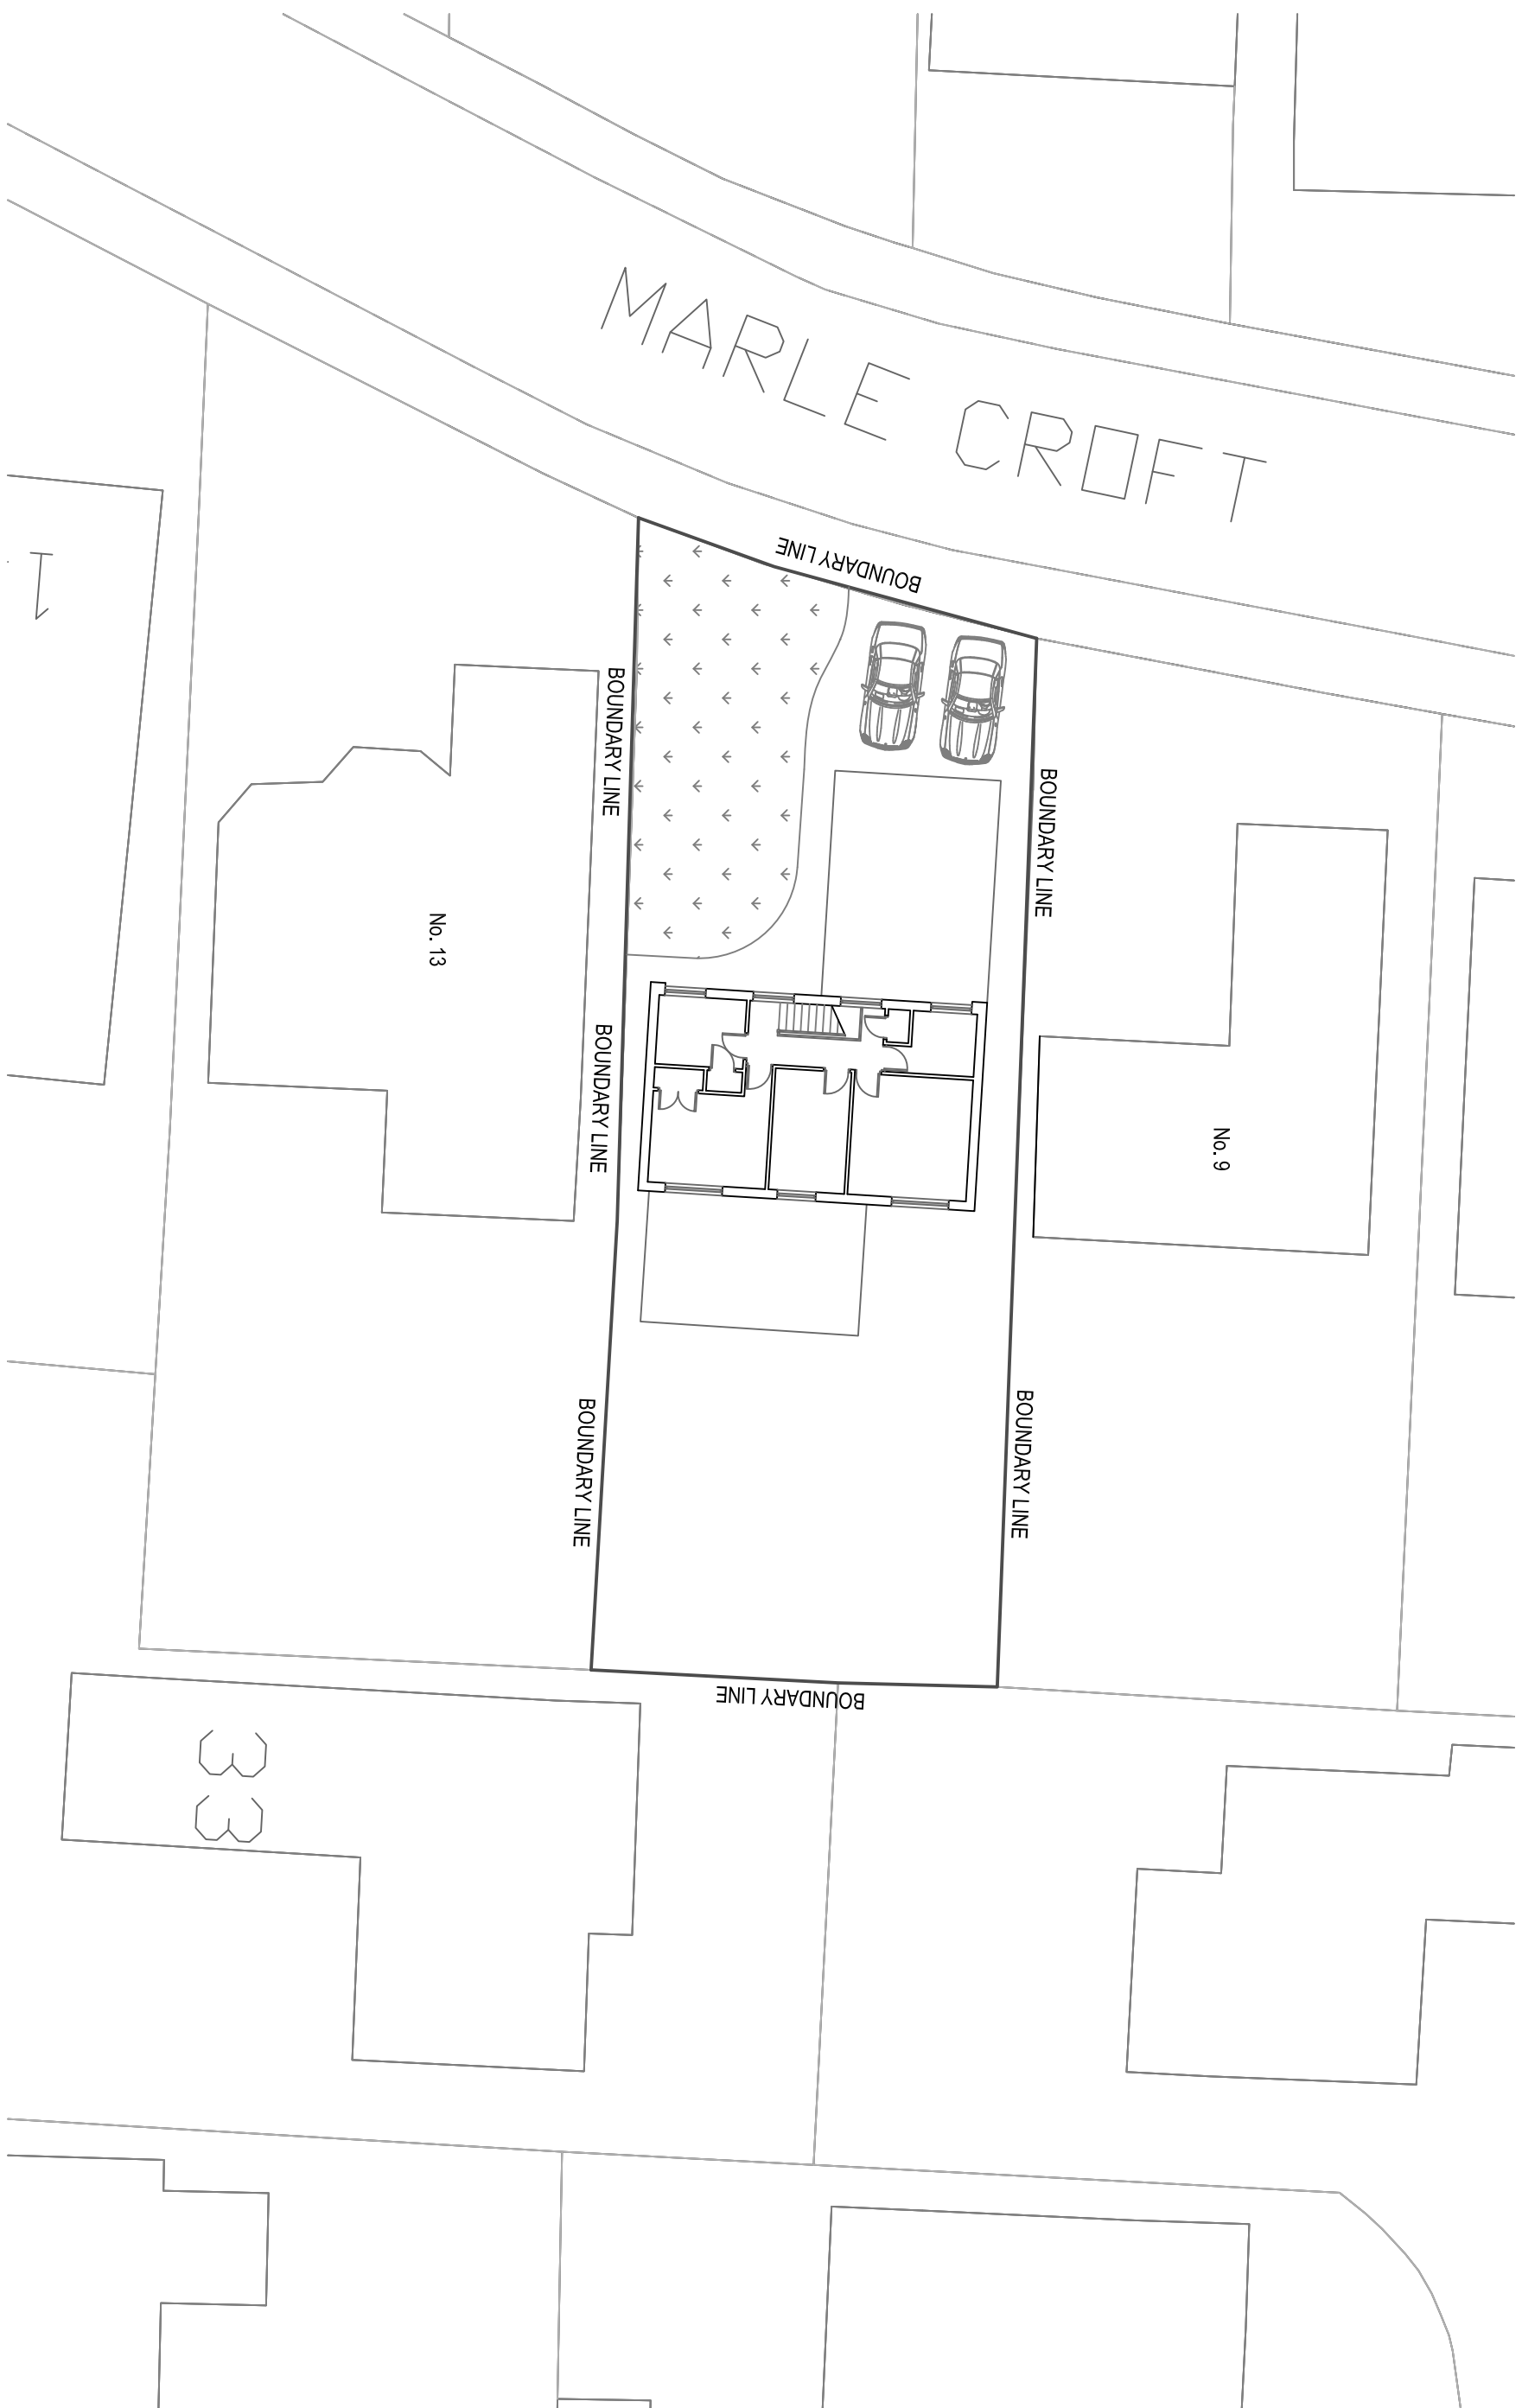

EXISTING SITE PLAN 1:200

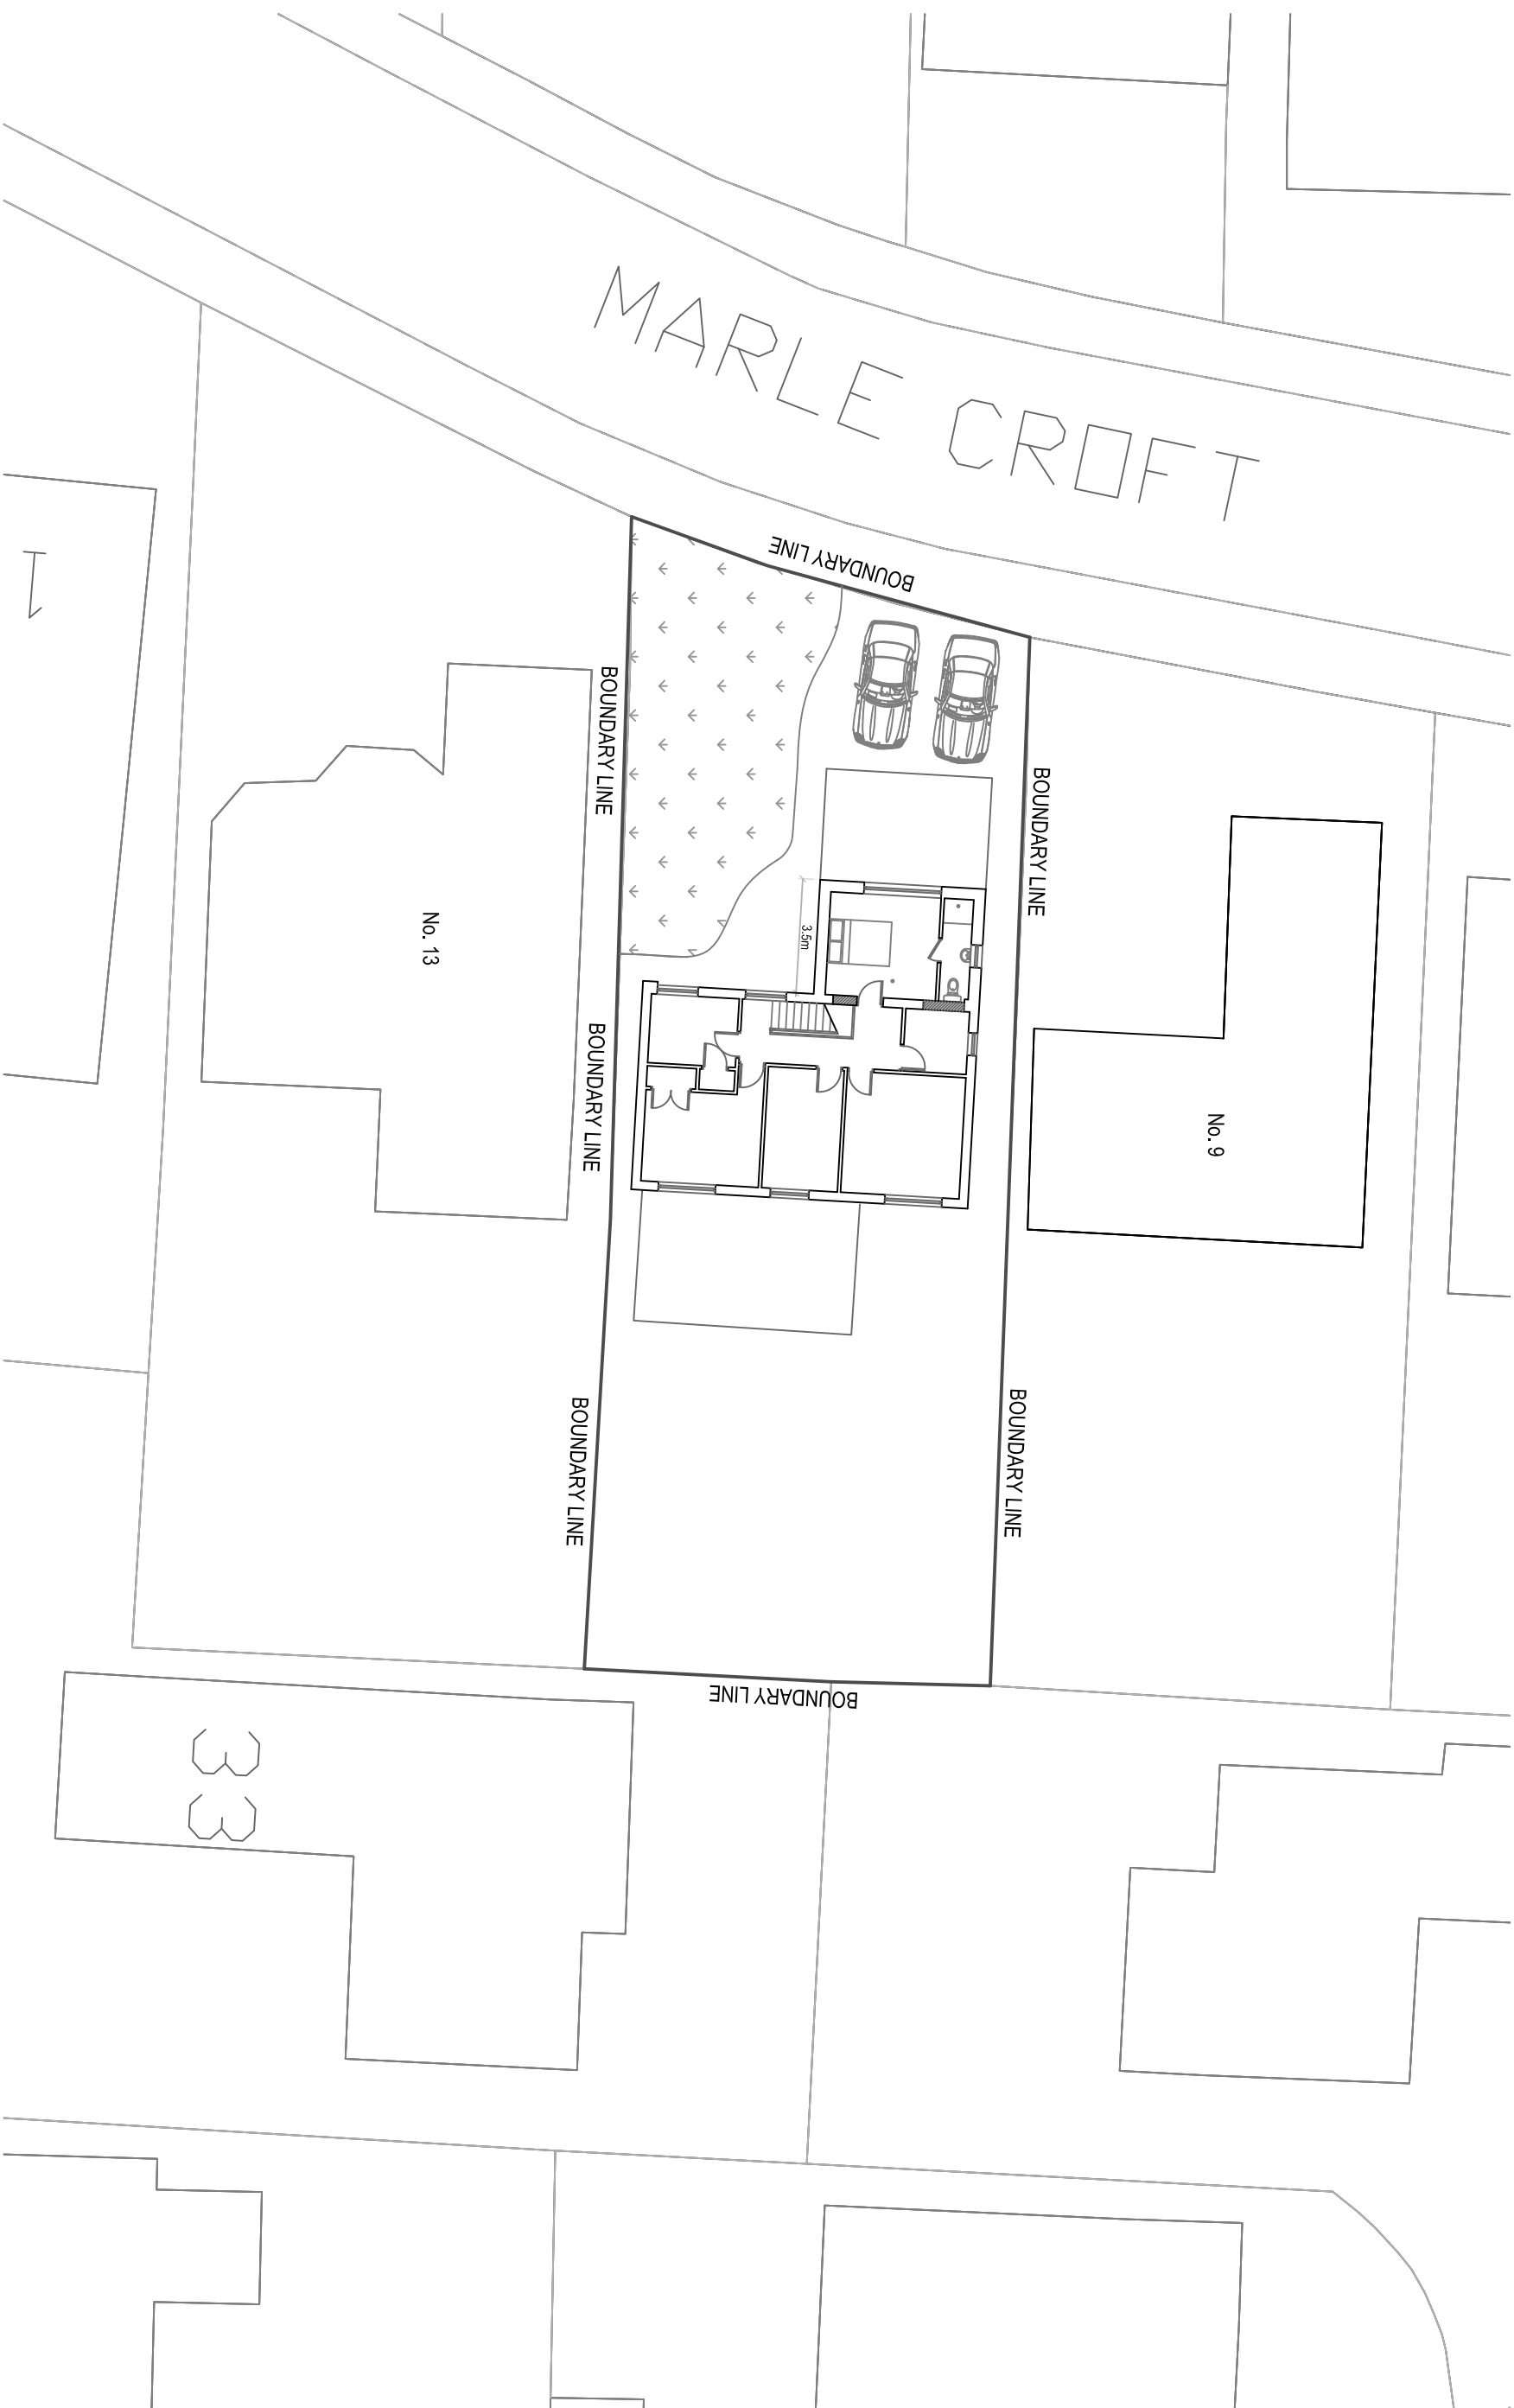

PROPOSED SITE PLAN 1:200