


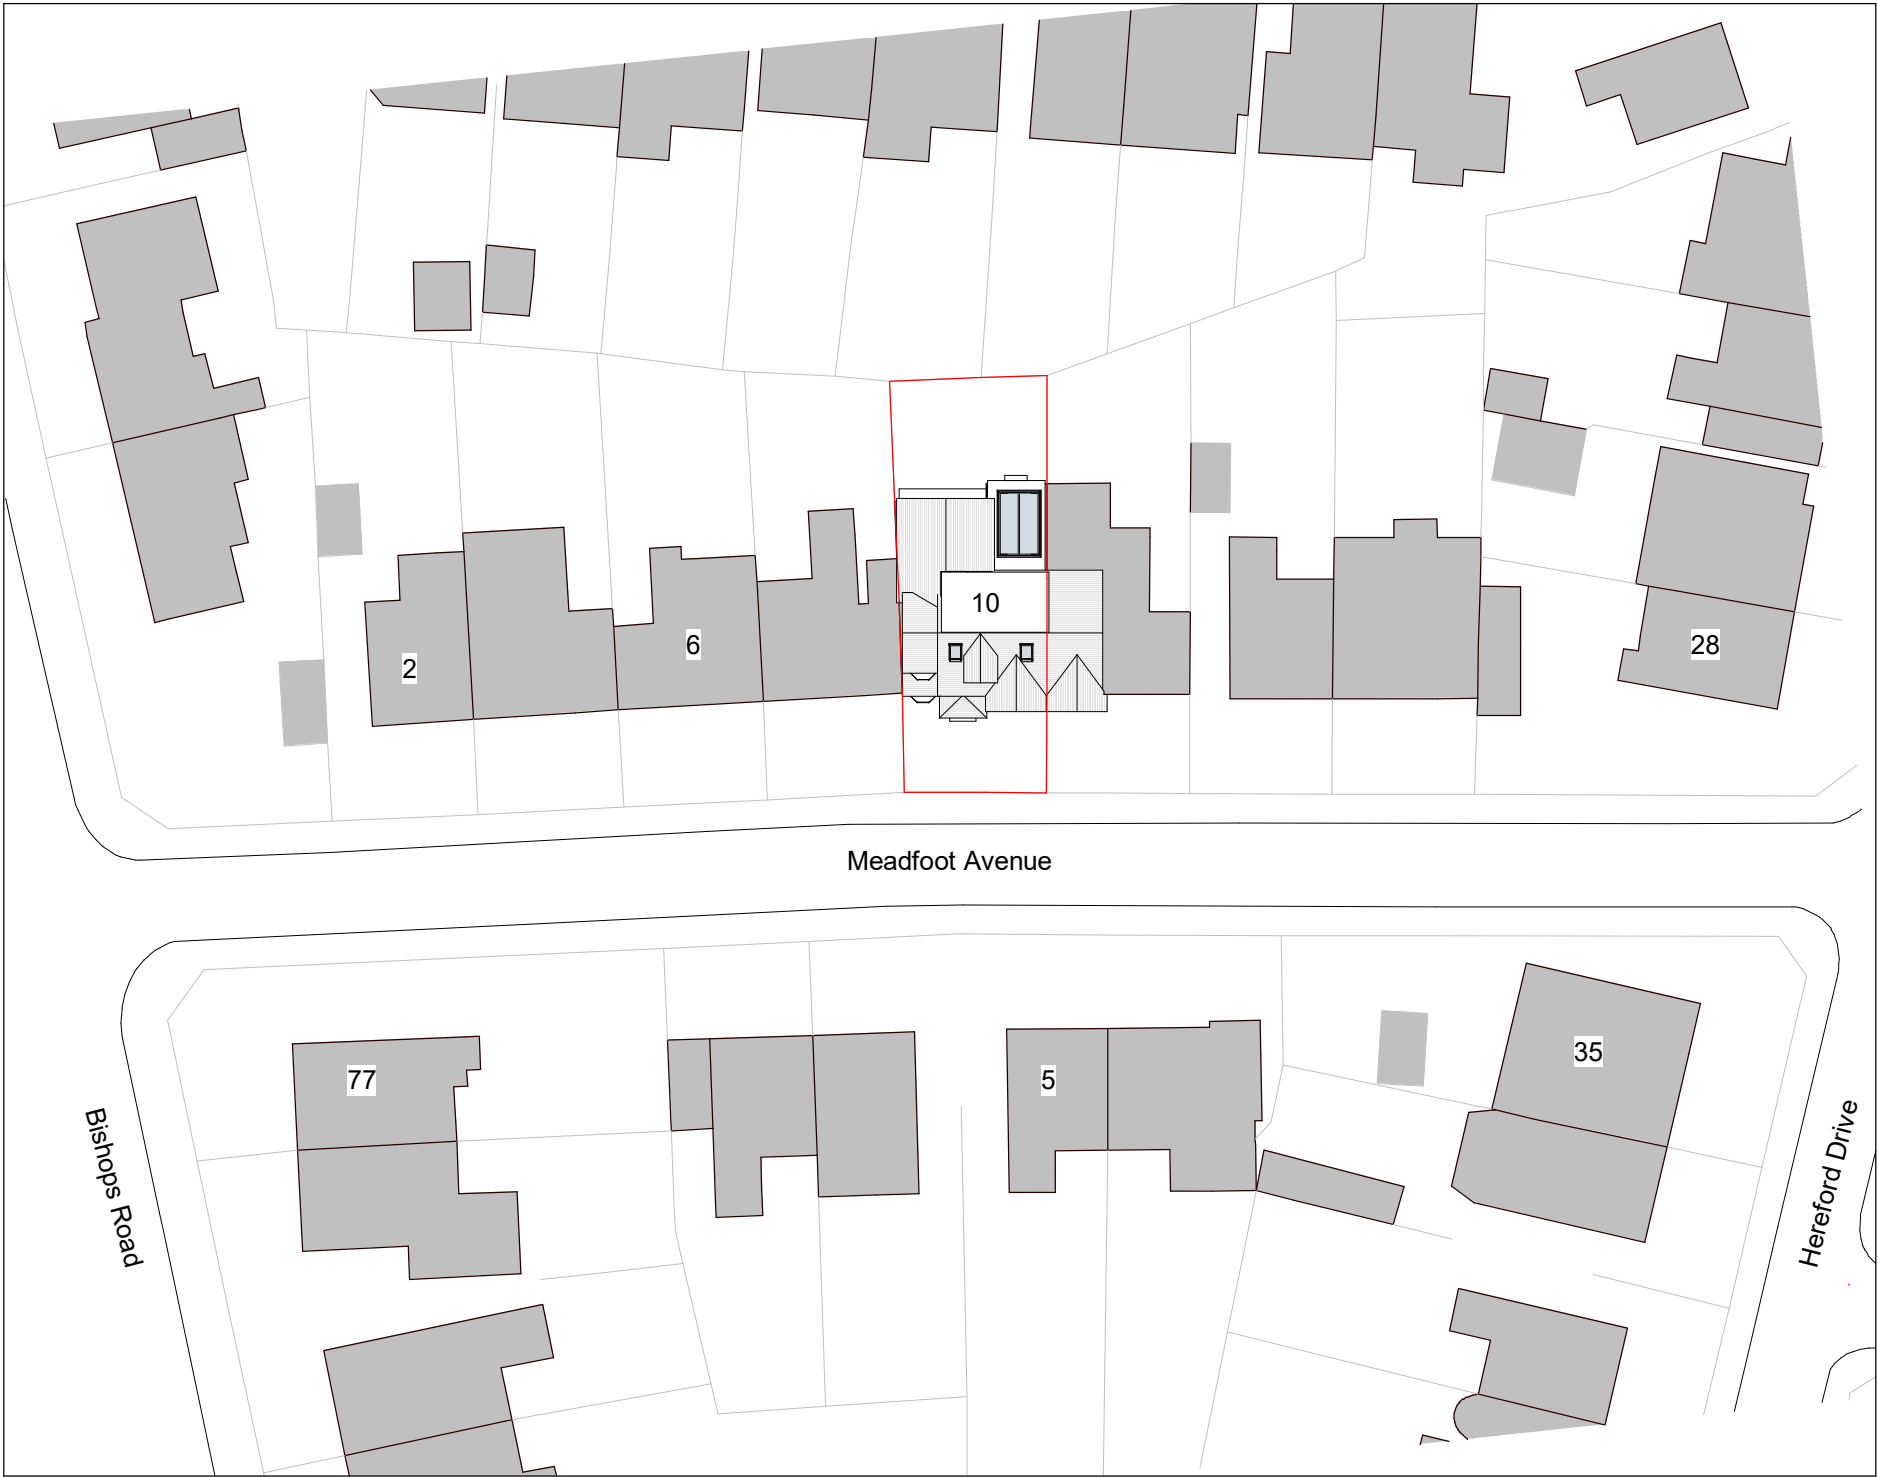
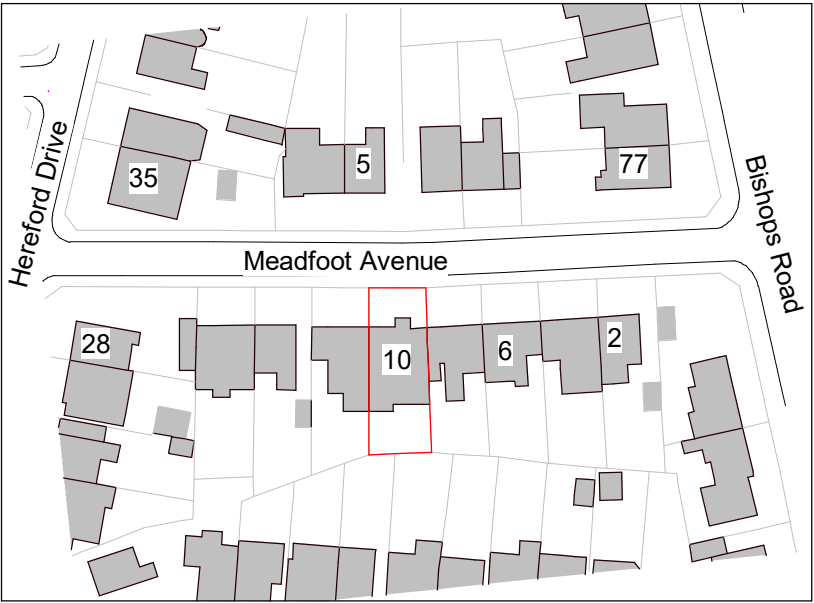


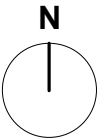

1. Site - Block Plan

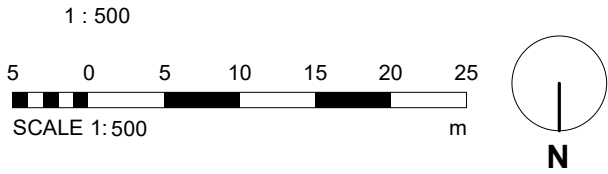

2. Site - Location Plan

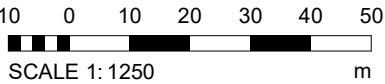

Notes - Boundaries

A Application site boundary determined using OS Data.

Legend - Boundaries

Site Boundary

Site Ownership

REV		DESCRIPTION	BY	DATE
PROJECT		SCALE @ A3	DATE	DRAWN BY
10 Meadfoot Ave		As indicated	22/02/2024	CW
CLIENT		STATUS		
David Benamor		PLANNING		
TITLE		PROJECT NO.	DRAWING NO.	REV.
Site - Location and Block Plan		DA24009.	001.	
DEBTAL ARCHITECTURE www.debtal.co.uk		NOTES © COPYRIGHT - ALL RIGHTS RESERVED. THIS DRAWING MUST NOT BE REPRODUCED WITHOUT PRIOR WRITTEN CONSENT. DRAWING TO BE USED FOR THE STATUS INDICATED ONLY. ALL DIMENSIONS AND SETTINGS OUT SHALL BE CHECKED AND CONFIRMED ON SITE. ANY DISCREPANCIES TO BE REPORTED TO THE DESIGNER PRIOR TO THE COMMENCEMENT OF ANY WORK. ALL WORK AND MATERIALS TO BE IN ACCORDANCE WITH CURRENT STATUTORY LEGISLATION, RELEVANT CODES OF PRACTICE AND BRITISH STANDARDS. ALL DIMENSIONS ON THIS DRAWING ARE IN MILLIMETRES (UNLESS OTHERWISE STATED).		