


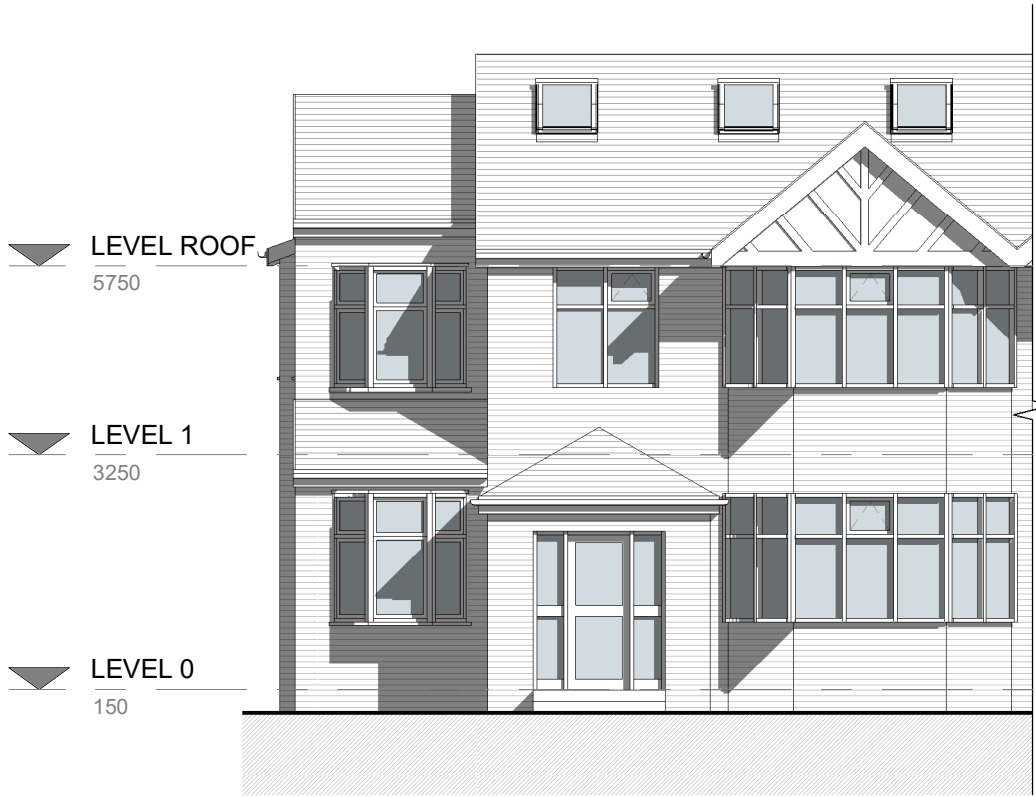


1. Front - Existing
1 : 100




2. Left Side - Existing
1 : 100




3. Rear - Existing
1 : 100

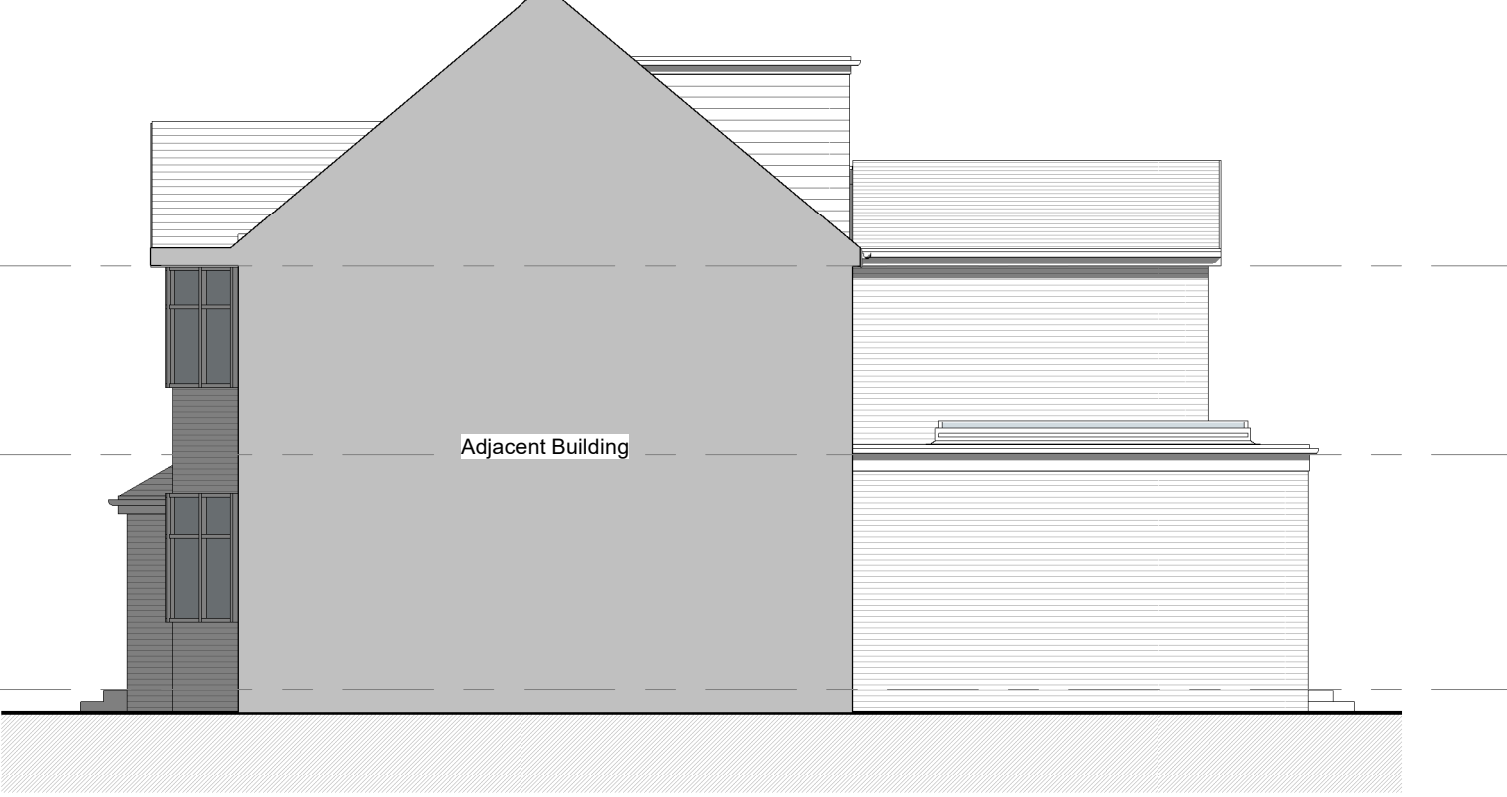


4. Right Side - Existing
1 : 100

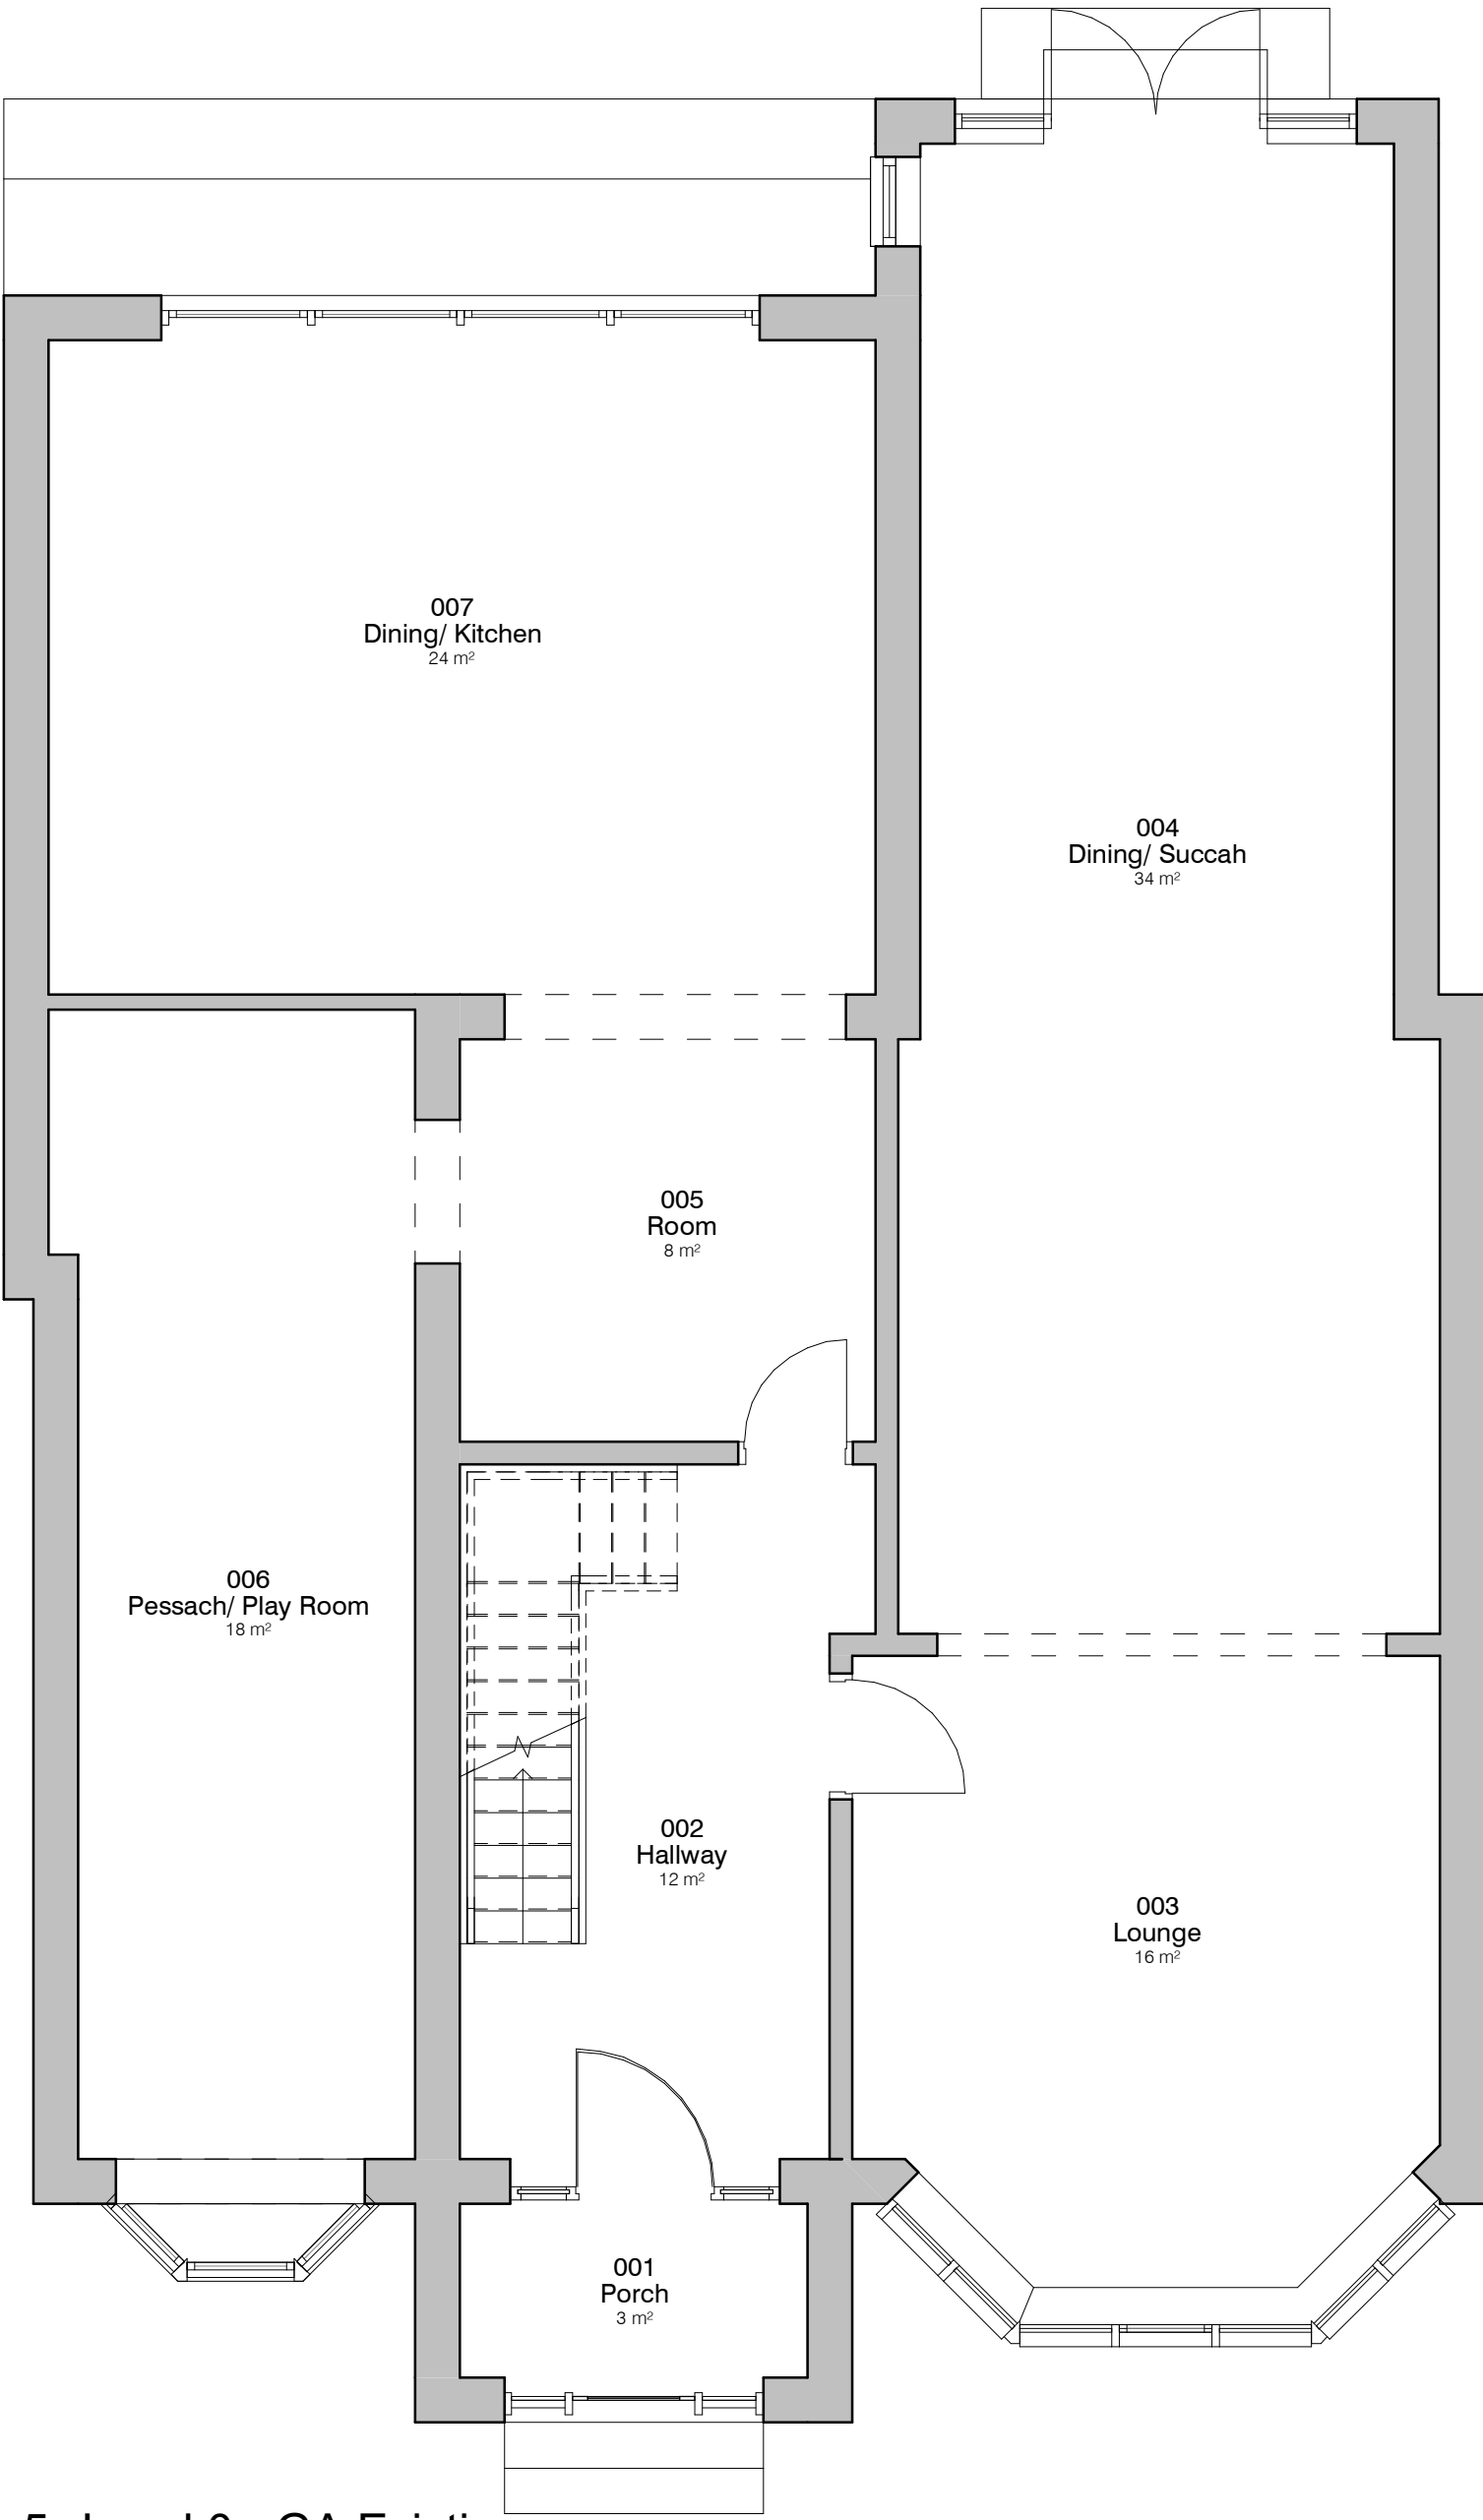


5. Level 0 - GA Existing
1 : 50

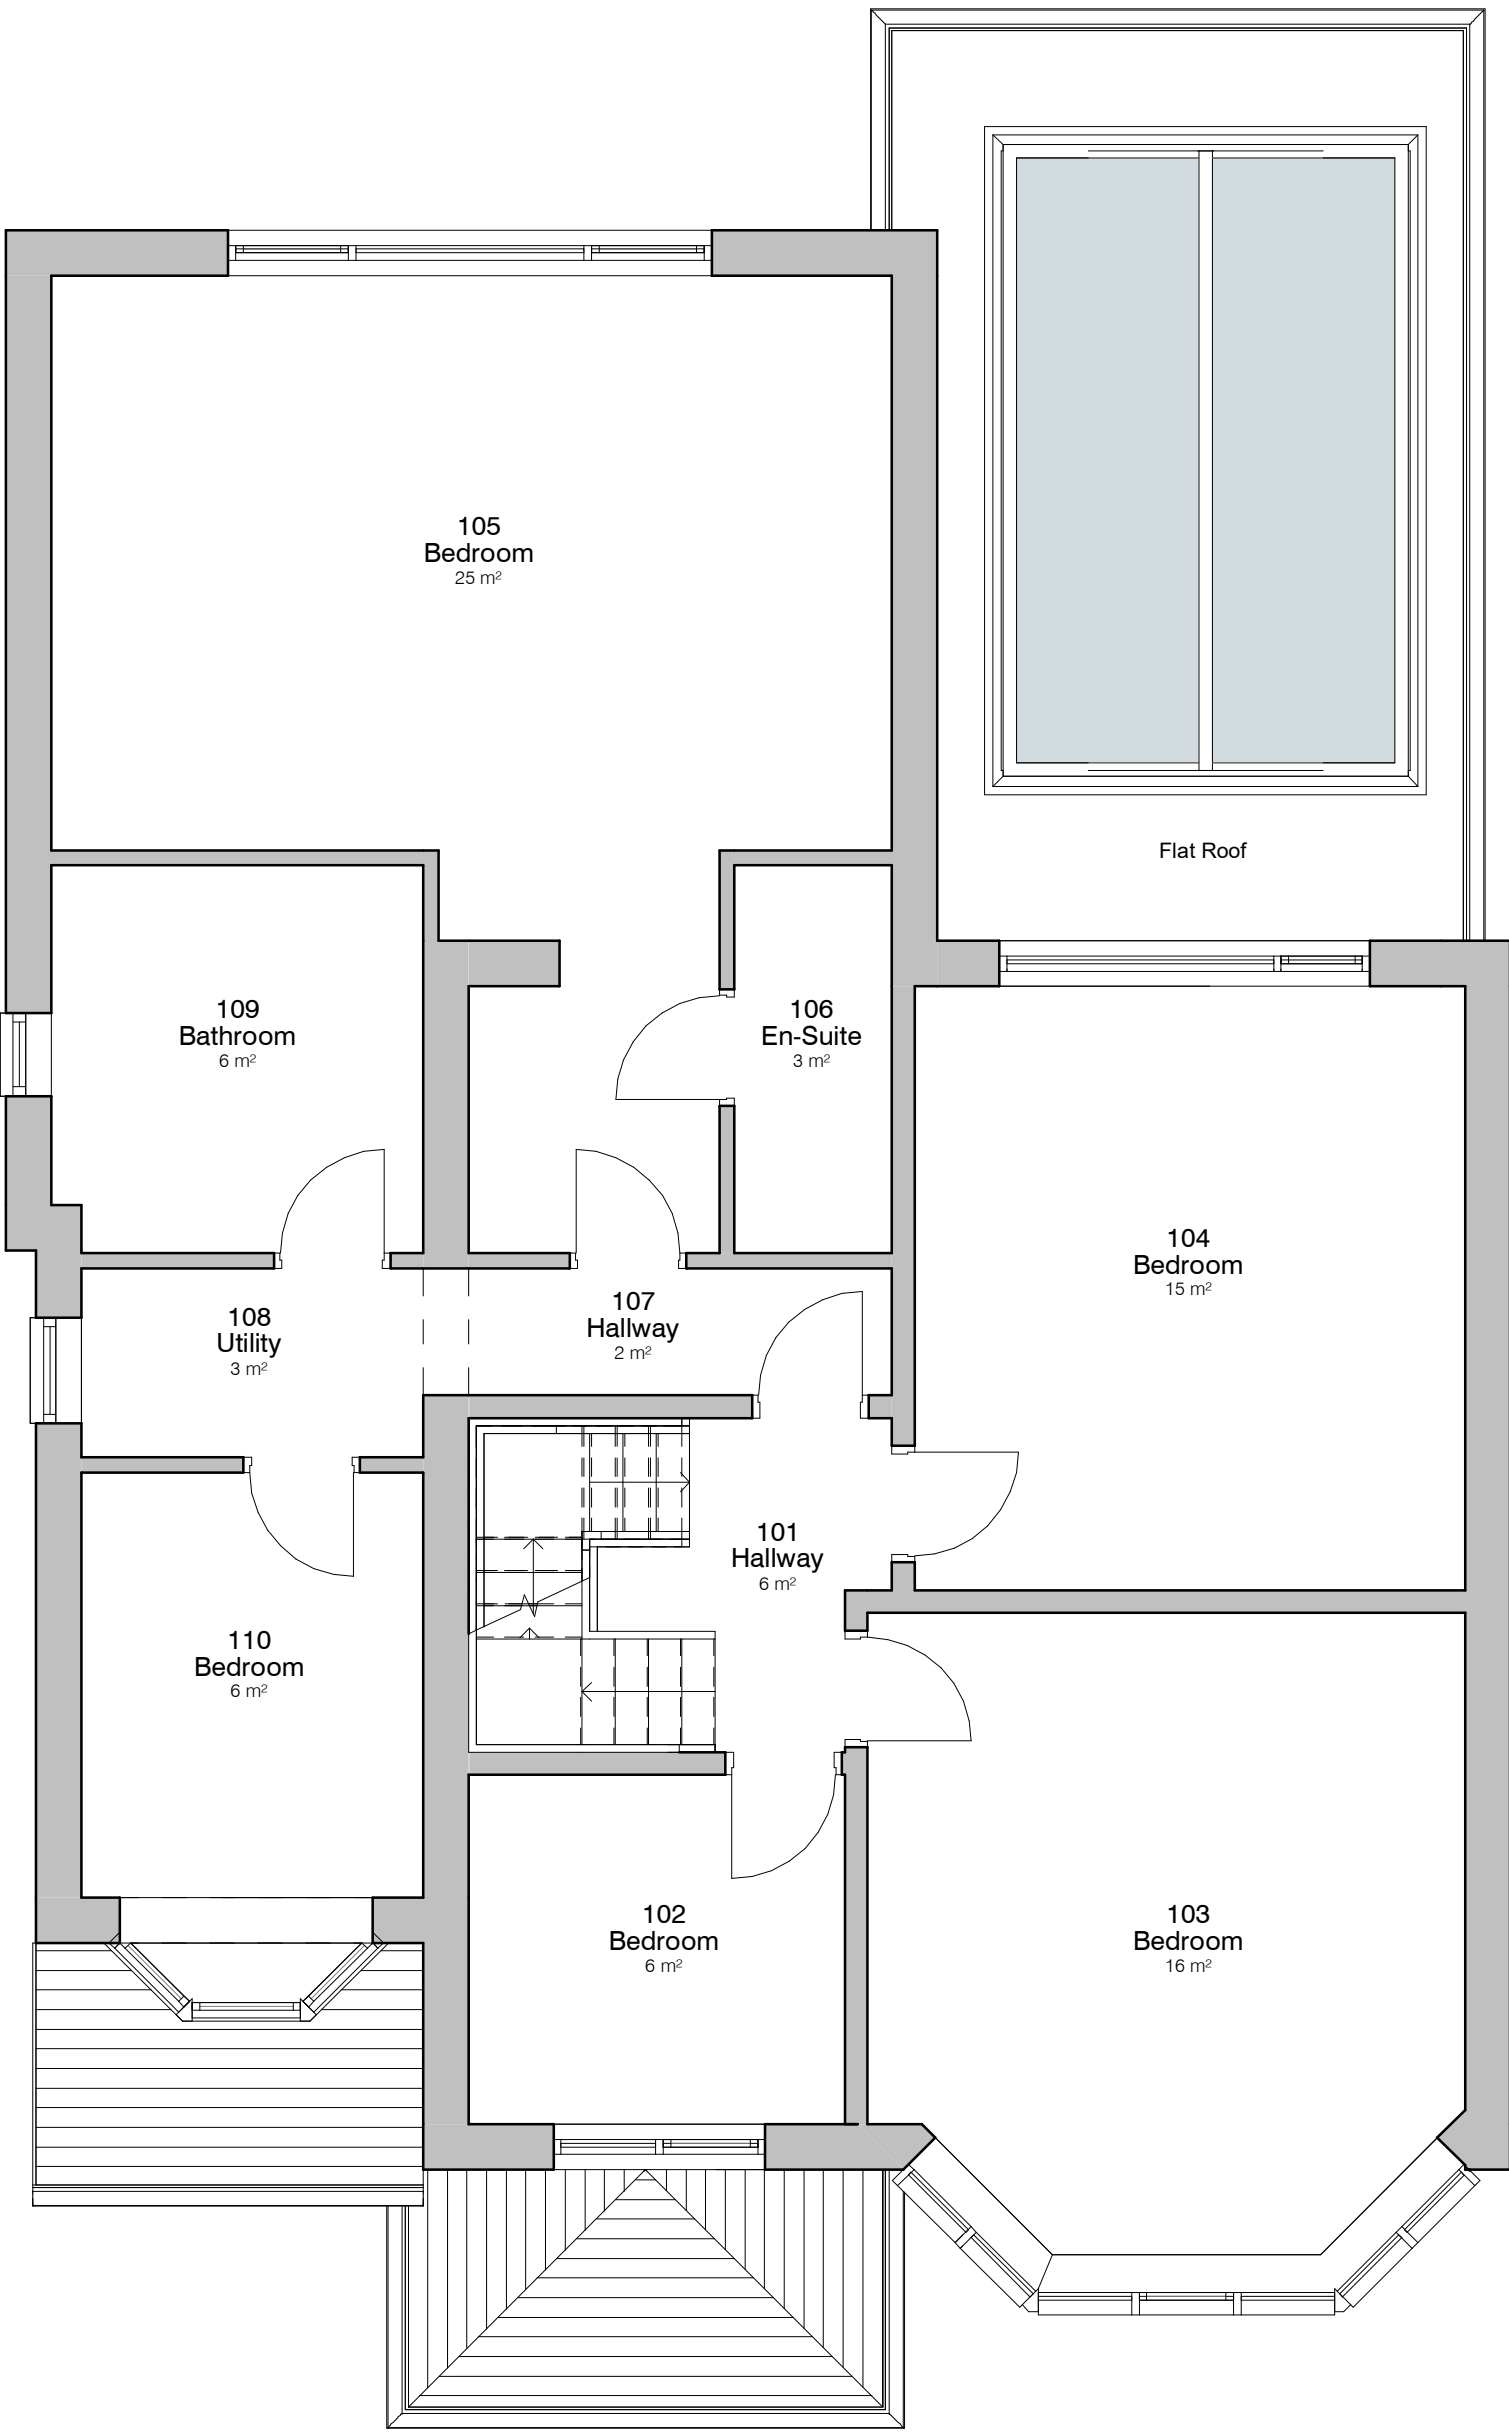

6. Level 1 - GA Existing
1 : 50

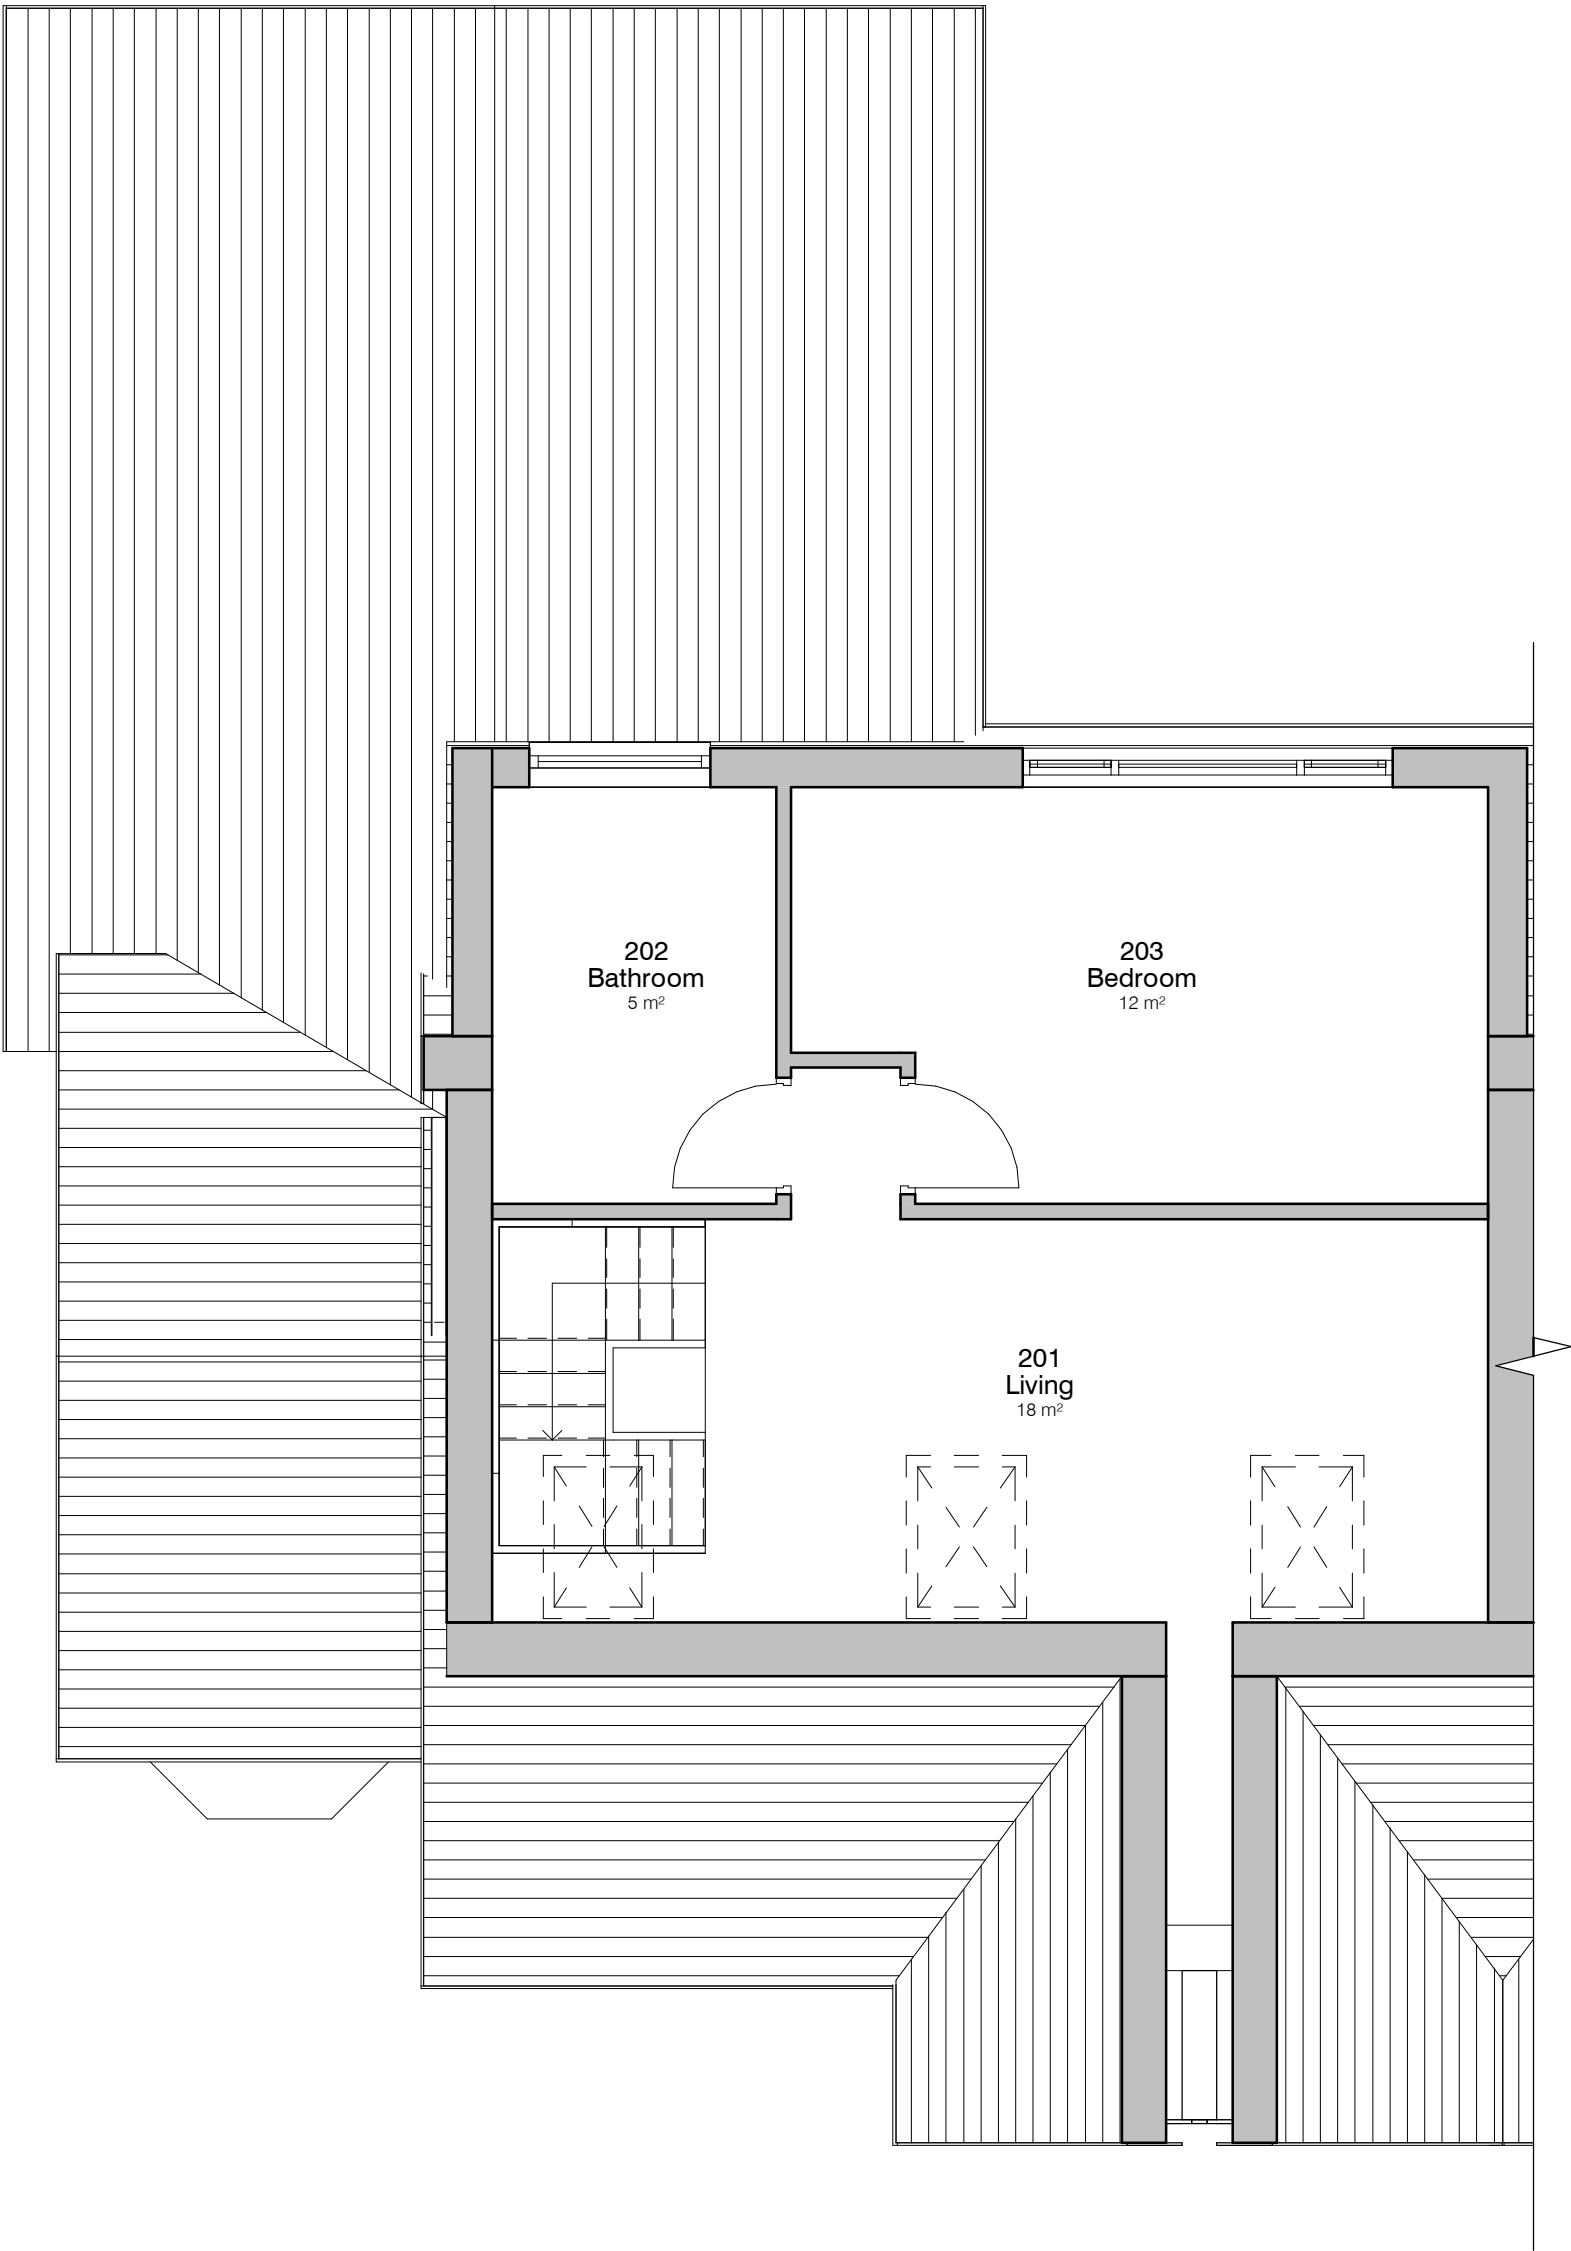

7. Level Roof - GA Existing
1 : 50

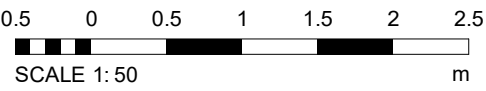

PROJECT	SCALE & A1	DATE	BY
10 Meadfoot Ave	As indicated	22/02/2024	CW
CLIENT	STATUS	PROJECT NO.	DRAWING NO.
David Benamor	PLANNING	DA24009.	002.
TITLE	NOTES	REVISIONS	DATE
Existing GA Plans and Elevations	THIS DRAWING MUST NOT BE REPRODUCED WITHOUT WRITTEN CONSENT. ALL DIMENSIONS AND MATERIALS SHALL BE CHECKED AND CONFIRMED BY THE ARCHITECT. ANY CHANGES TO THE DRAWING SHALL BE IN ACCORDANCE WITH THE CURRENT STATUTORY REGULATION. ALL DIMENSIONS SHALL BE IN ACCORDANCE WITH THE CURRENT STATUTORY REGULATION. ALL DIMENSIONS SHALL BE IN ACCORDANCE WITH THE CURRENT STATUTORY REGULATION.		