
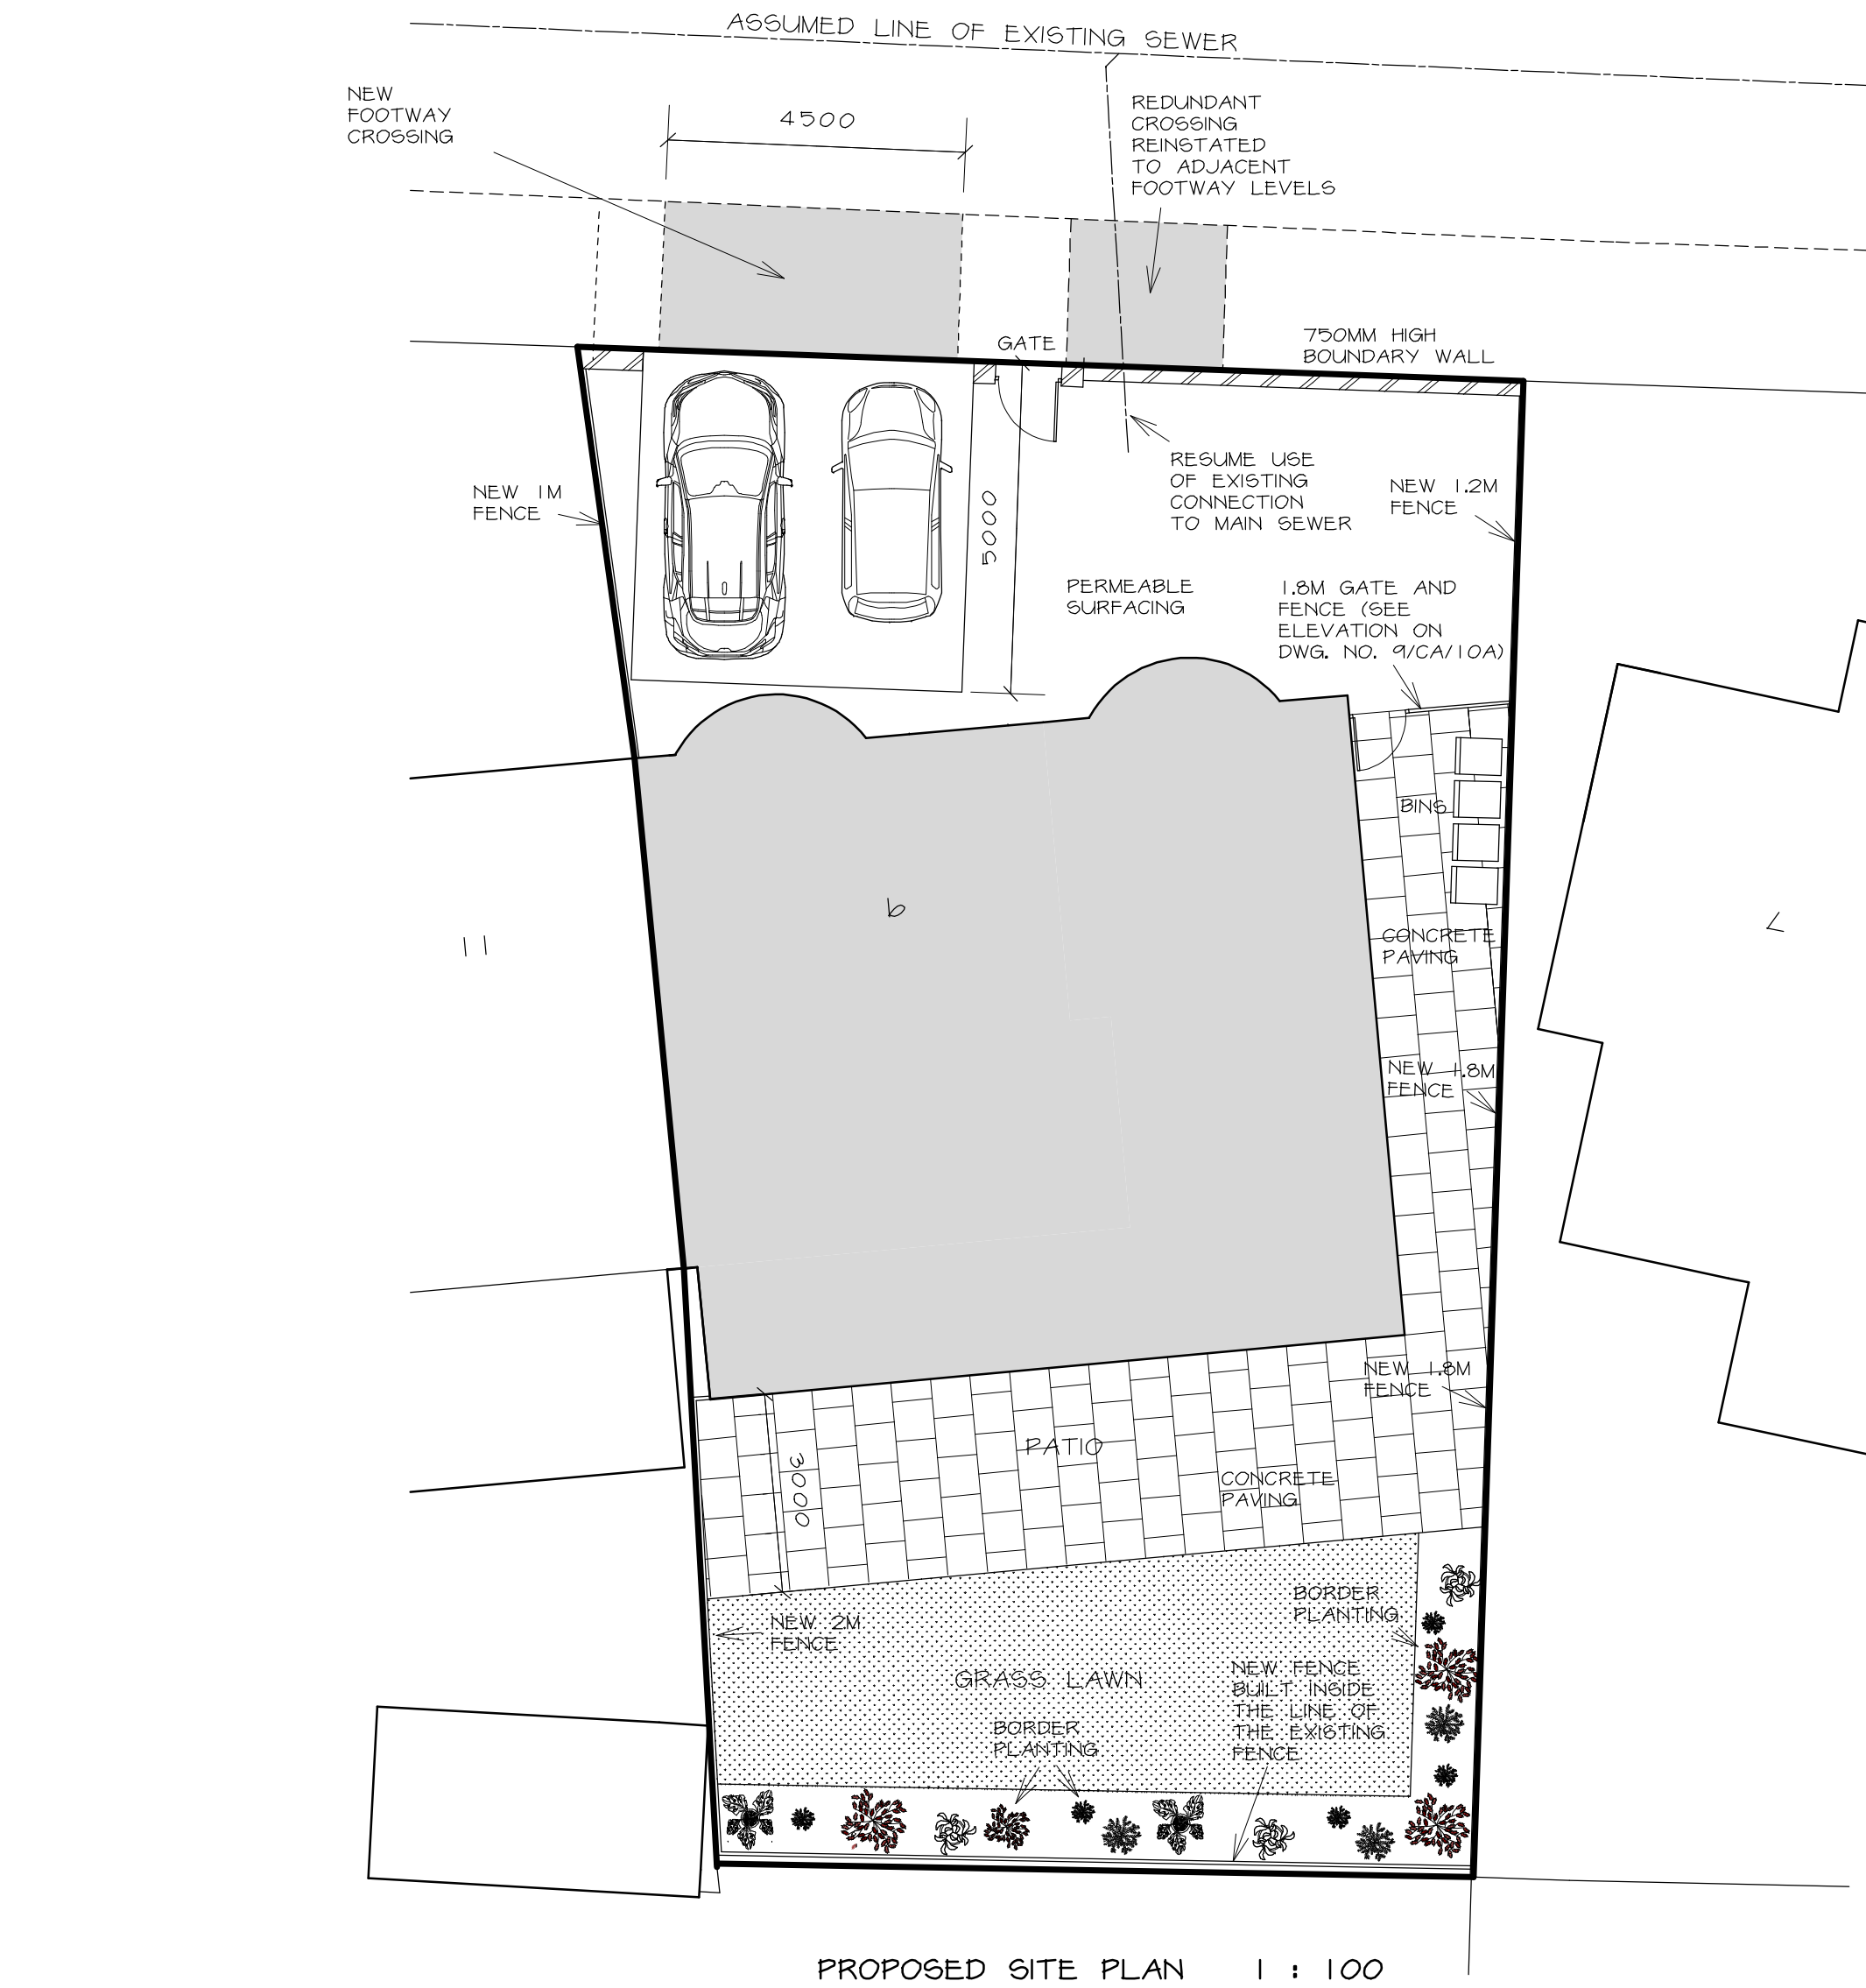


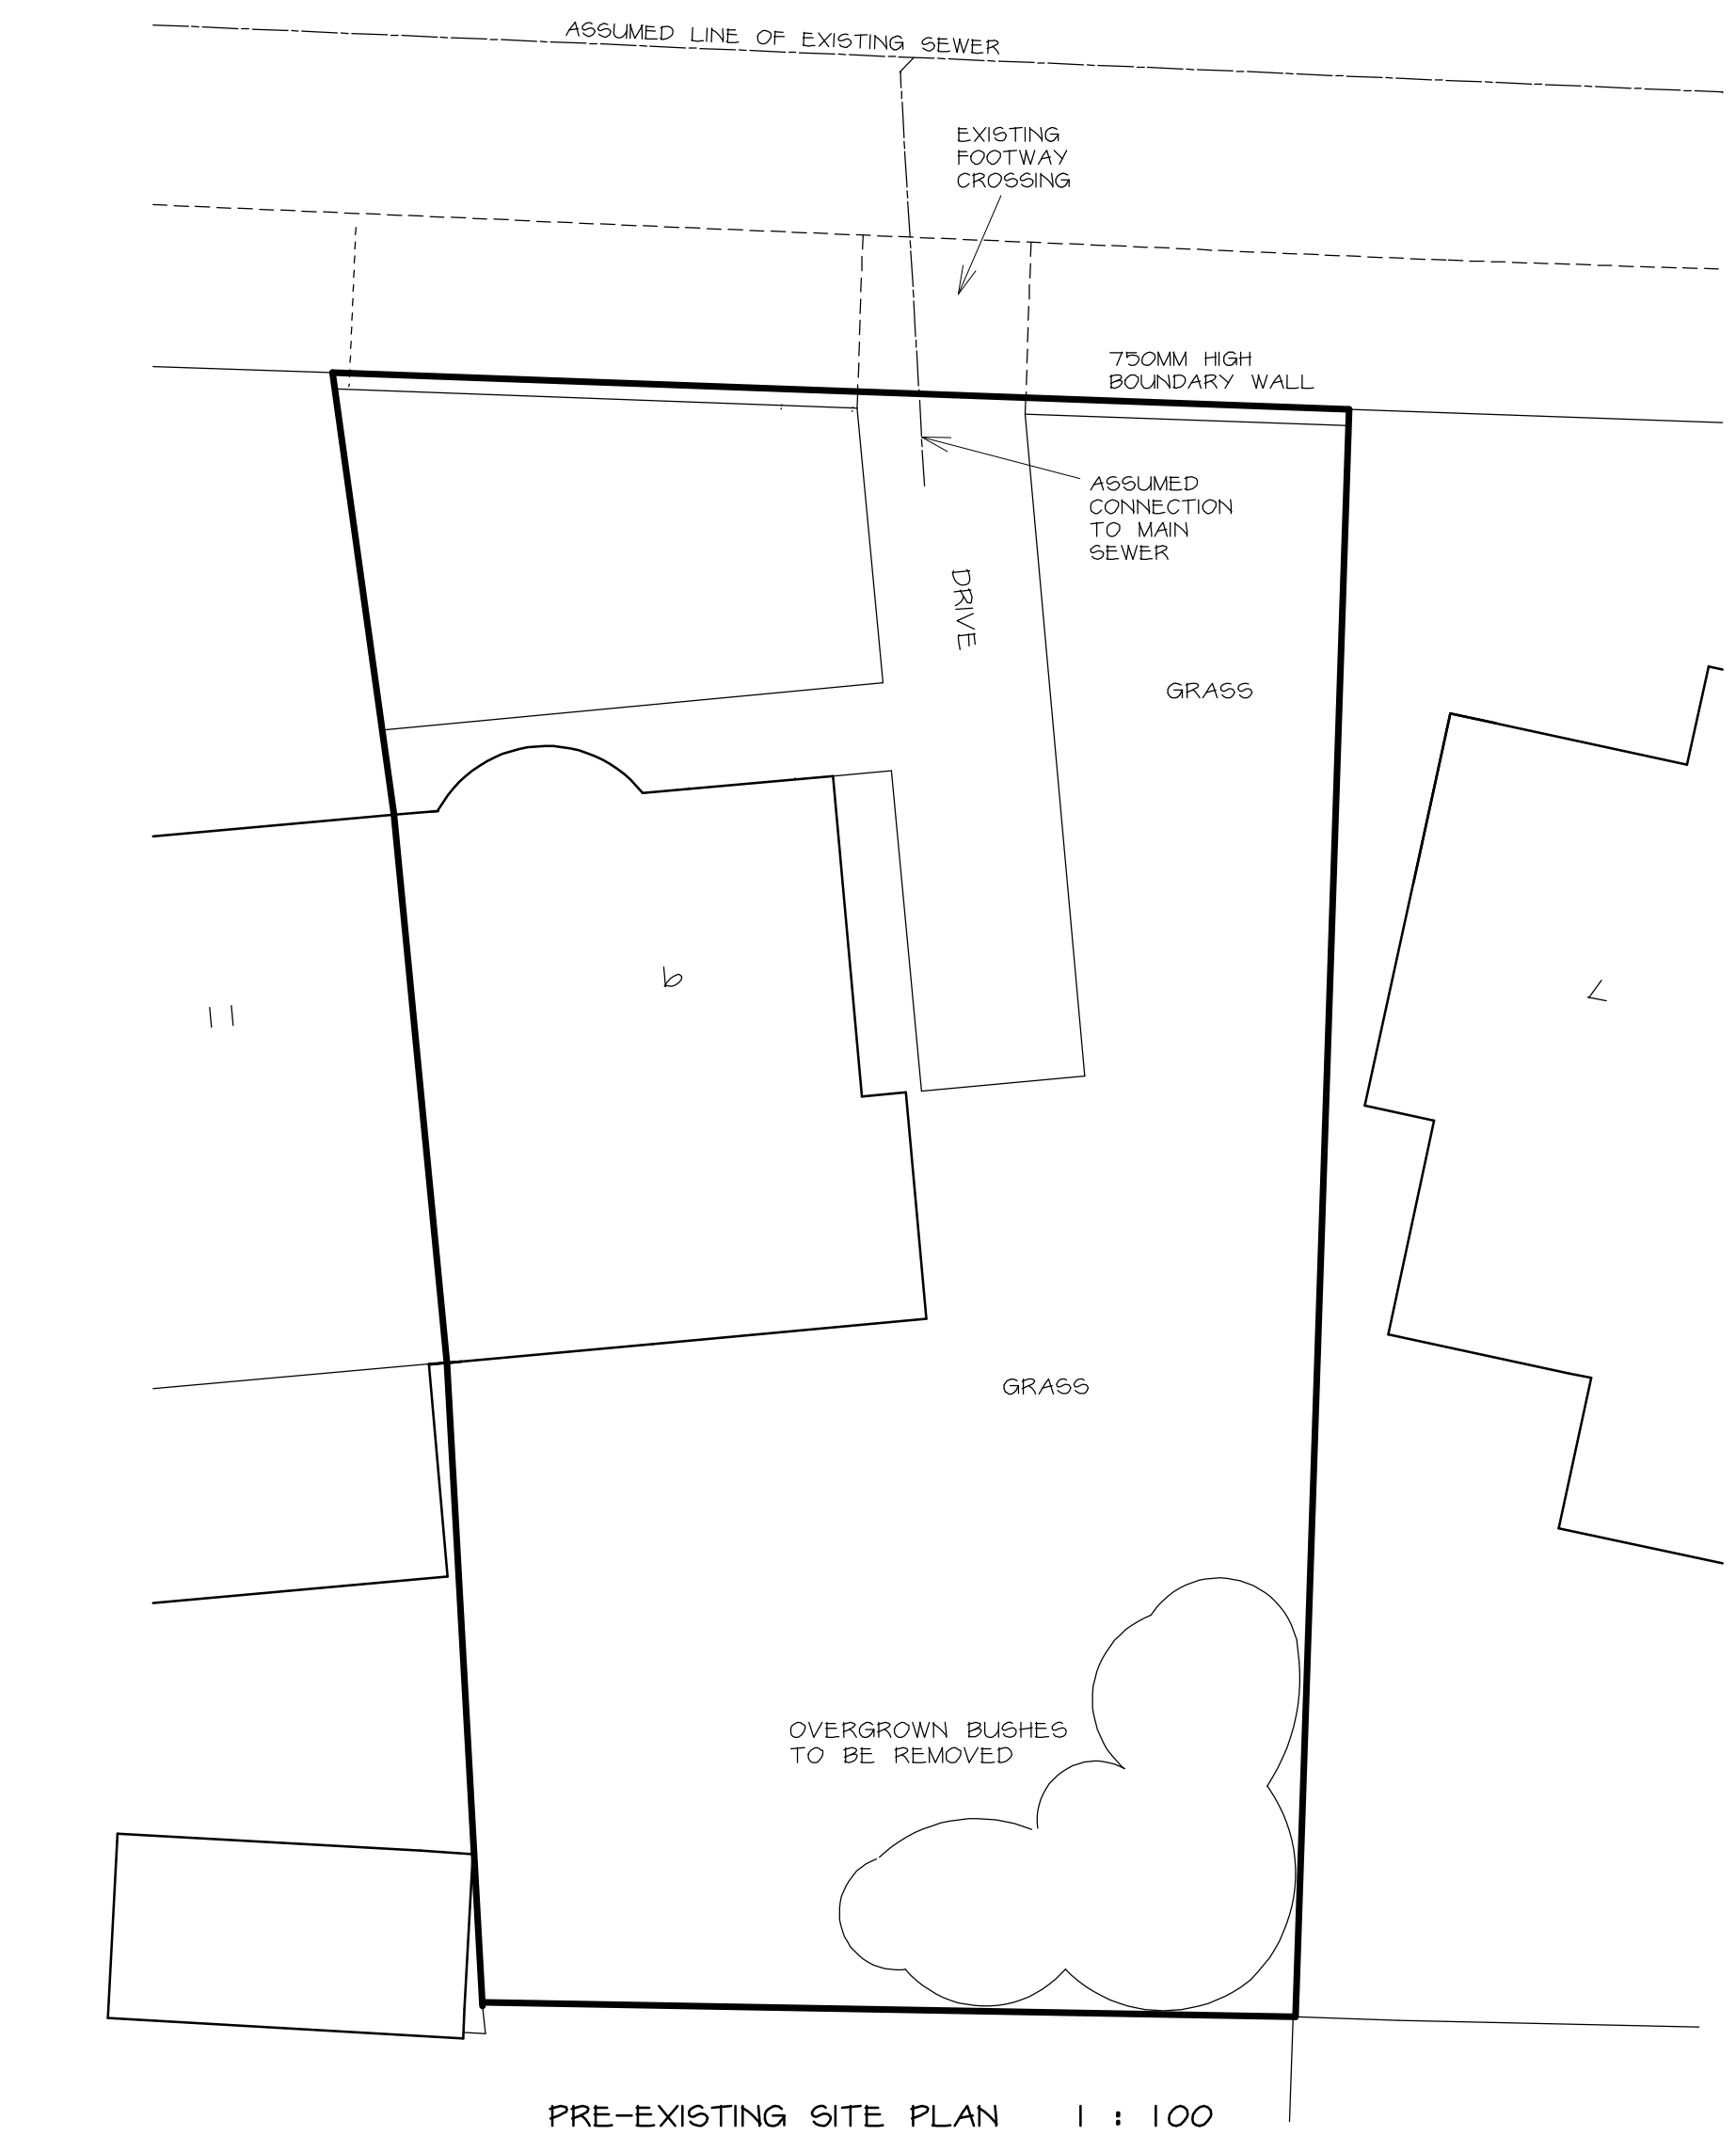

Telephone 0161 643 2422

Northside Plans Ltd

Planning and Building Design

116 Simister Lane Prestwich Manchester M25 2SB

Project

REPLACEMENT NEW DWELLING INCLUDING
NEW FOOTWAY CROSSING

9 CHATSWORTH AVENUE
PRESTWICH

Title

PRE-EXISTING AND PROPOSED STREET
SCENES AND EXTERNAL WORKS

Scale 1:100 (A1)

Date 10/2023

Drawn by NIGEL TAMM

Dwg.no.9CA/111A