


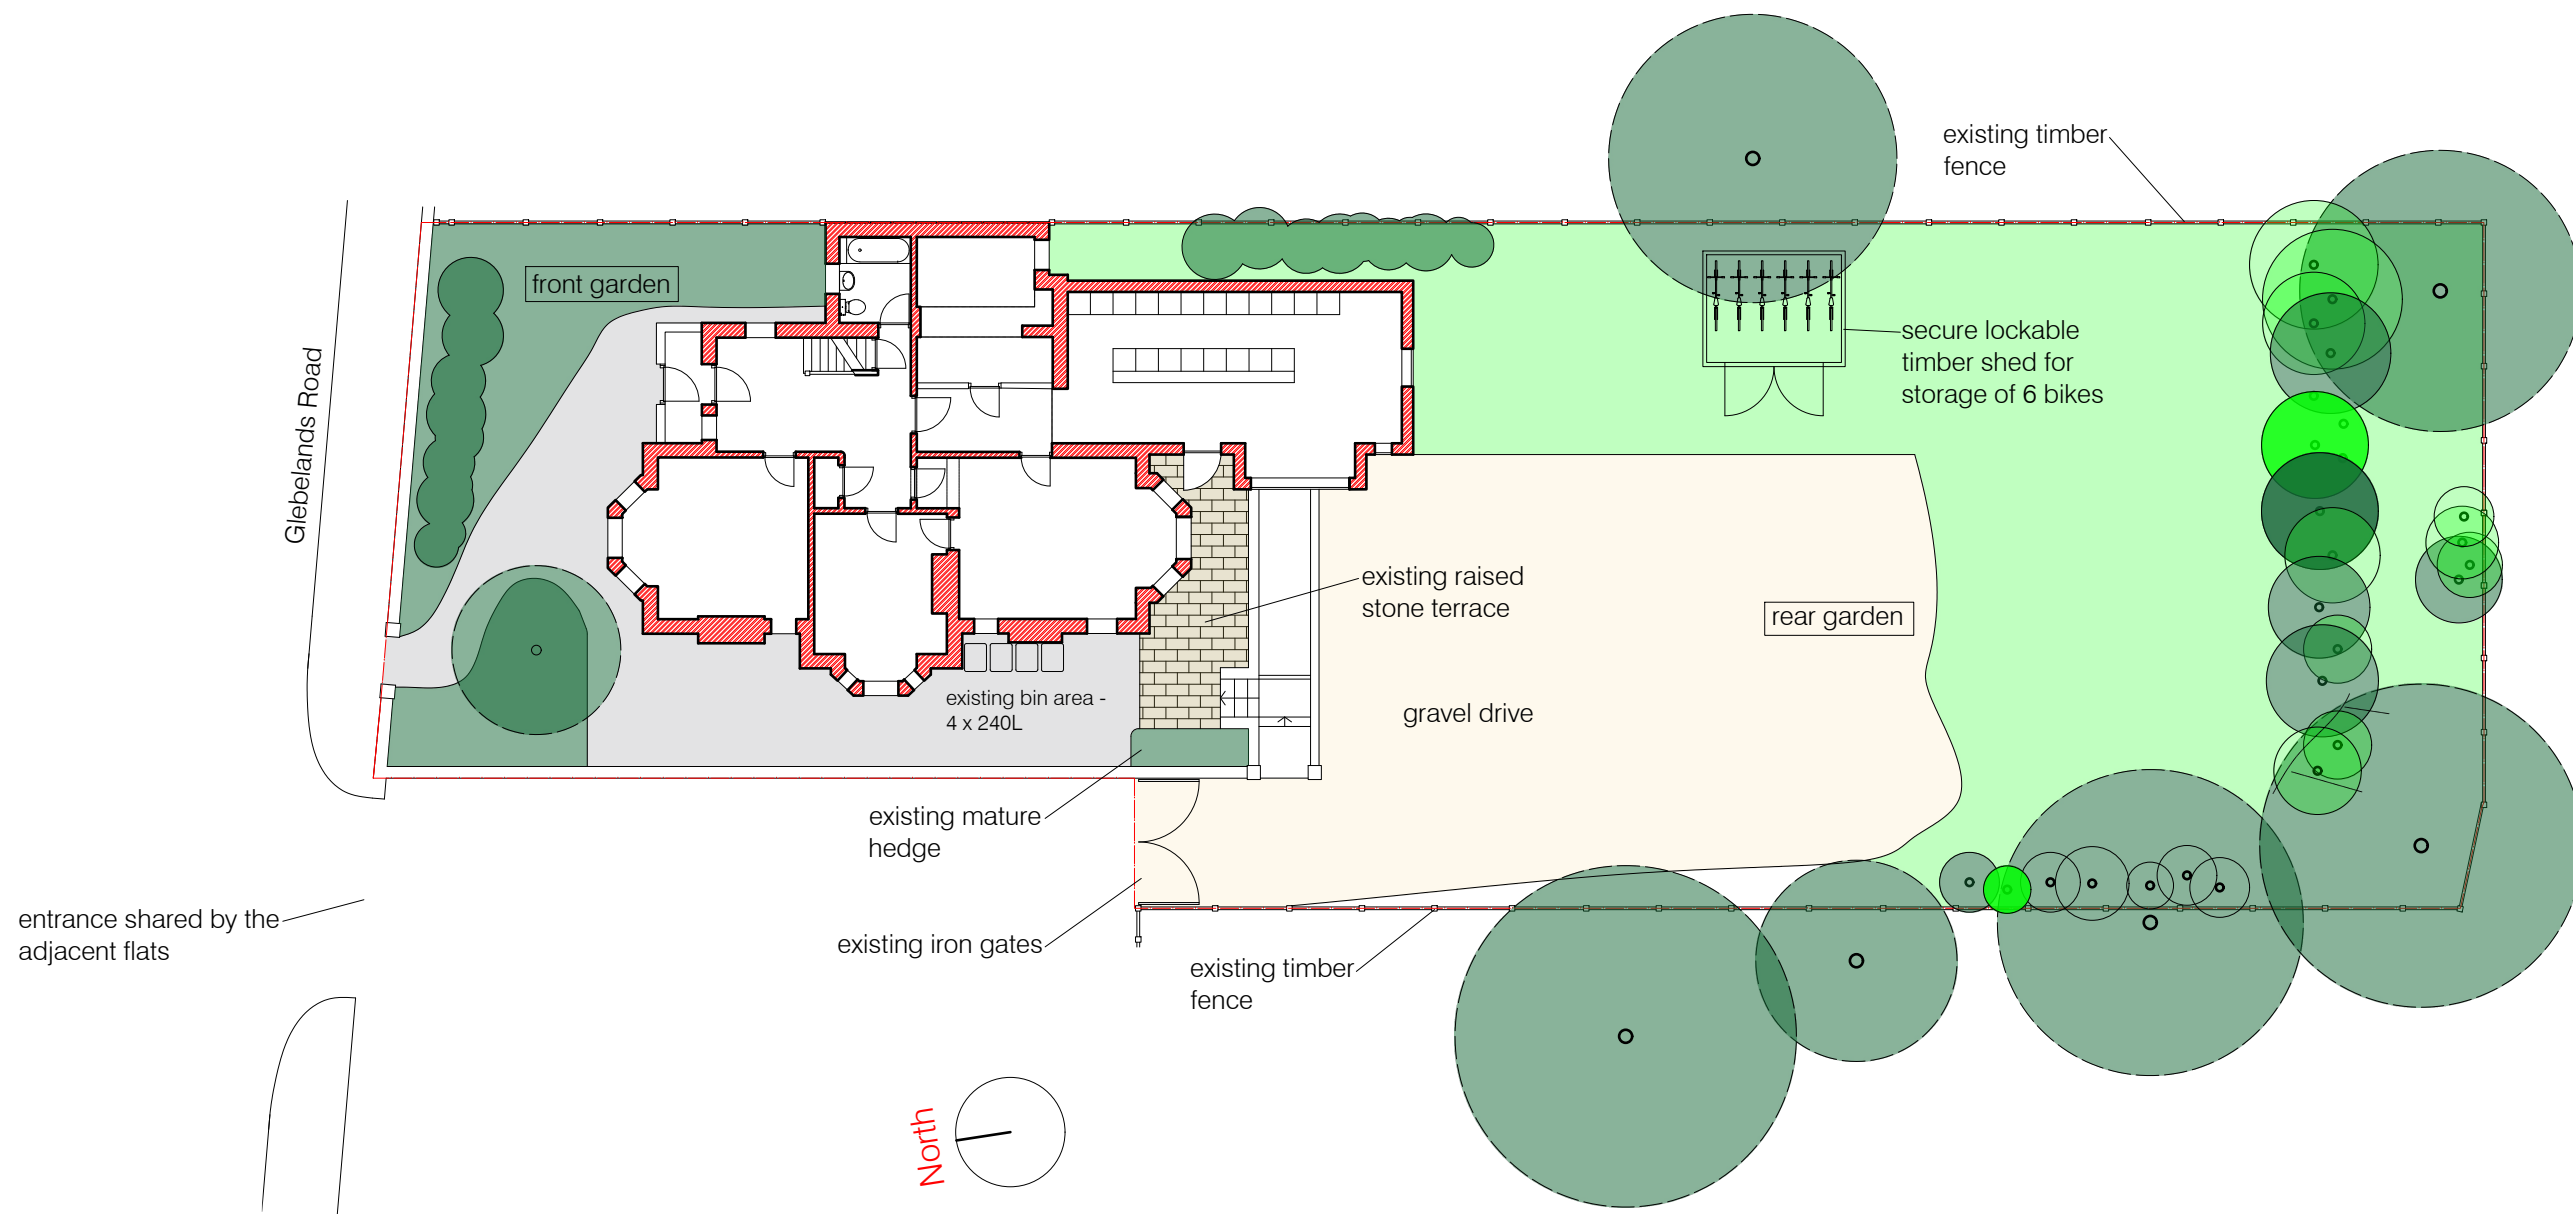

Proposed Site Block Plan 1:200 @ A3



Revision A - notes, bike shed and bins added

009 rev A

4 Glebelands Road
Proposed Site Block Plan

Scale - 1:200 @ A3

Status - Planning

17 December 2025