



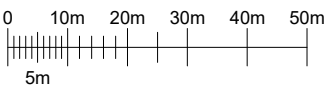

SITE LOCATION
SCALE 1:50000

Ordnance Survey map extract based upon Landranger map series with the permission of the controller of Her Majesty's Stationery Office.
Mono Consultants Limited licence no. ES100017753.
Crown copyright.

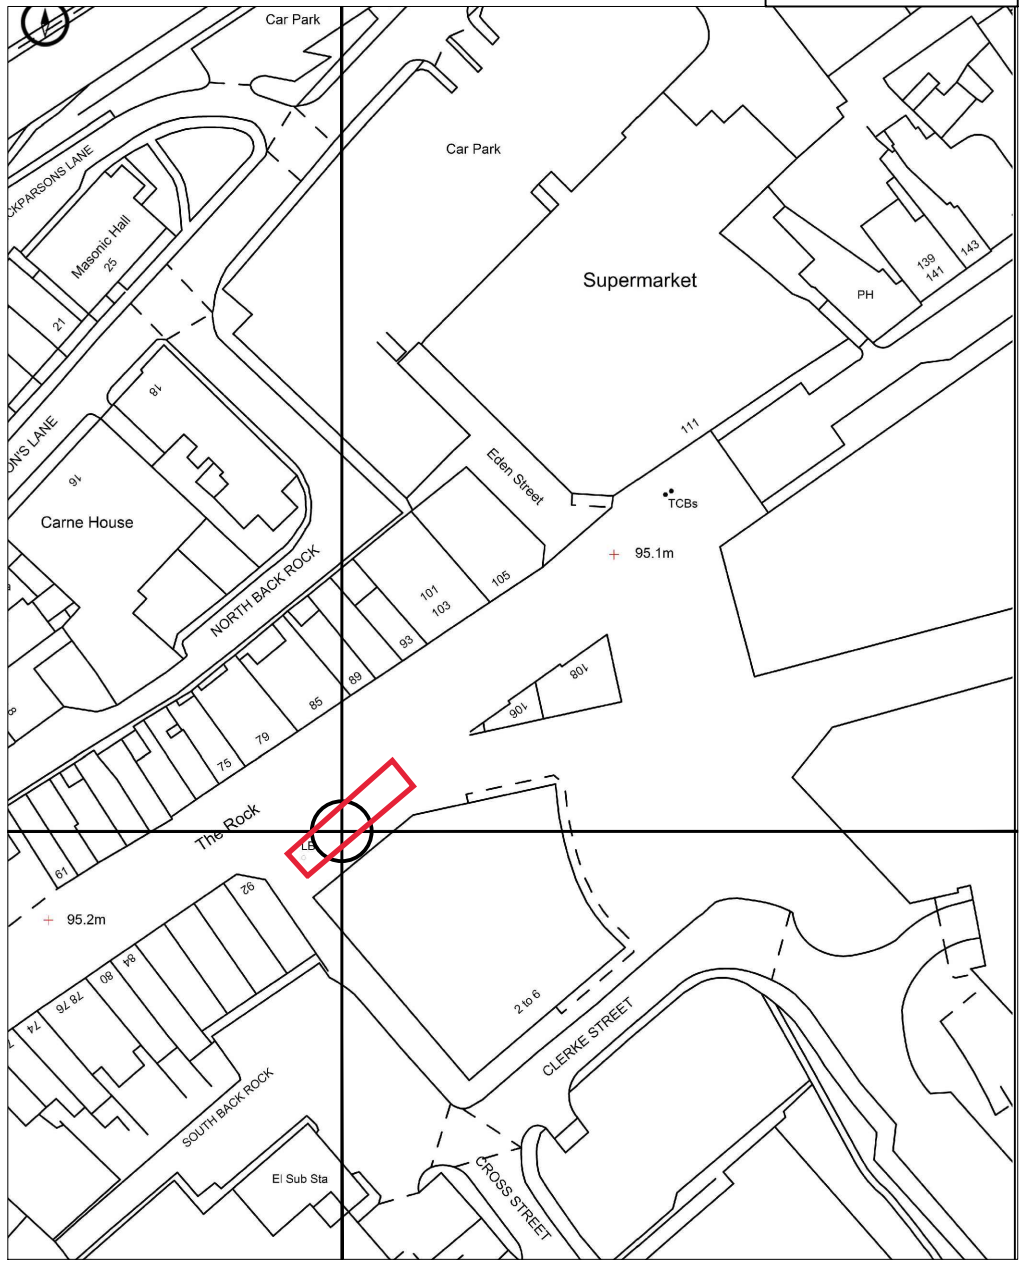

DETAILED SITE LOCATION
SCALE 1:1250

Ordnance Survey map extract based upon Landranger map series with the permission of the controller of Her Majesty's Stationery Office.
Mono Consultants Limited licence no. ES100017753.
Crown copyright.



E380625 N410921

GENERAL NOTES

Use written dimensions only, do not scale from drawing. Use latest revision of all referenced information.

LAT 53.59450 LONG -2.294201

Rev	Date	Description	Drawn	Chkd
A	22.03.22	New BT Streethub Structure	MD	JE

Solutions30
Solutions for New Technologies



Drg Status
PLANNING

Cell No. & Name

BRY005

Site Name & Address

Pavement between Racconto Lounge and Fone Tech, The Rock Bury, BL9 0PJ.

Drawing Title
SITE LOCATION MAPS

Scale As Shown Date 22.03.2022

Drawn By MD Checked By JE

Drawing Number 001 Revision A