



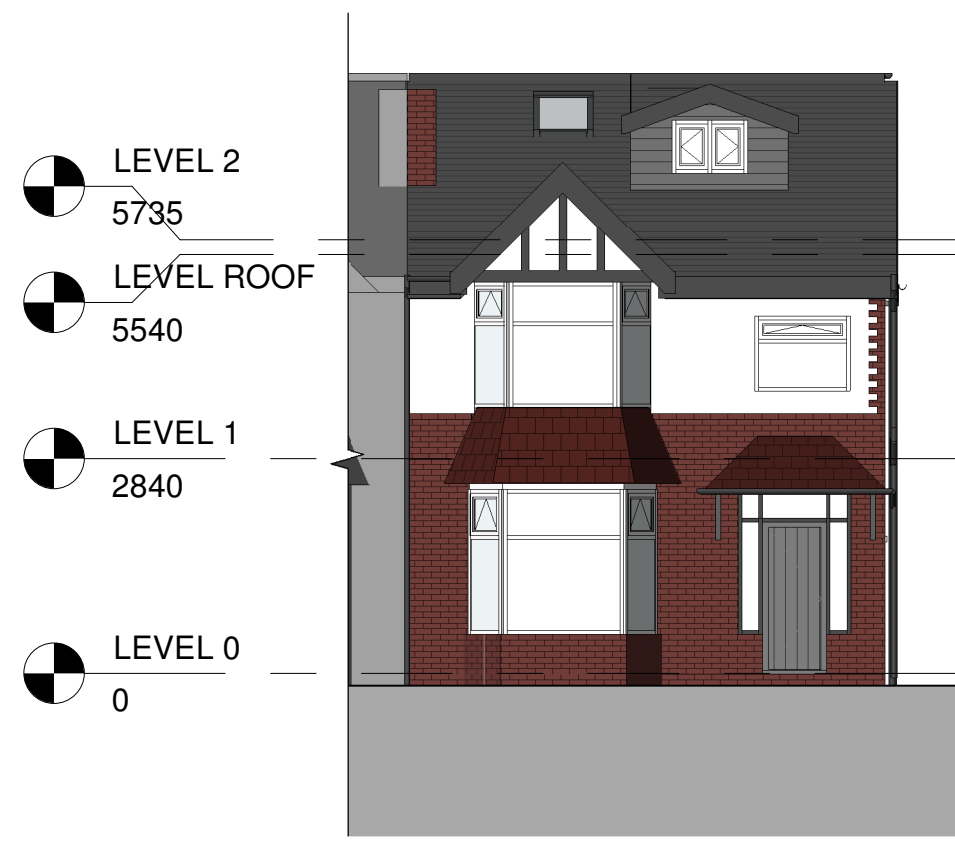

4 Front - Proposed
1 : 100

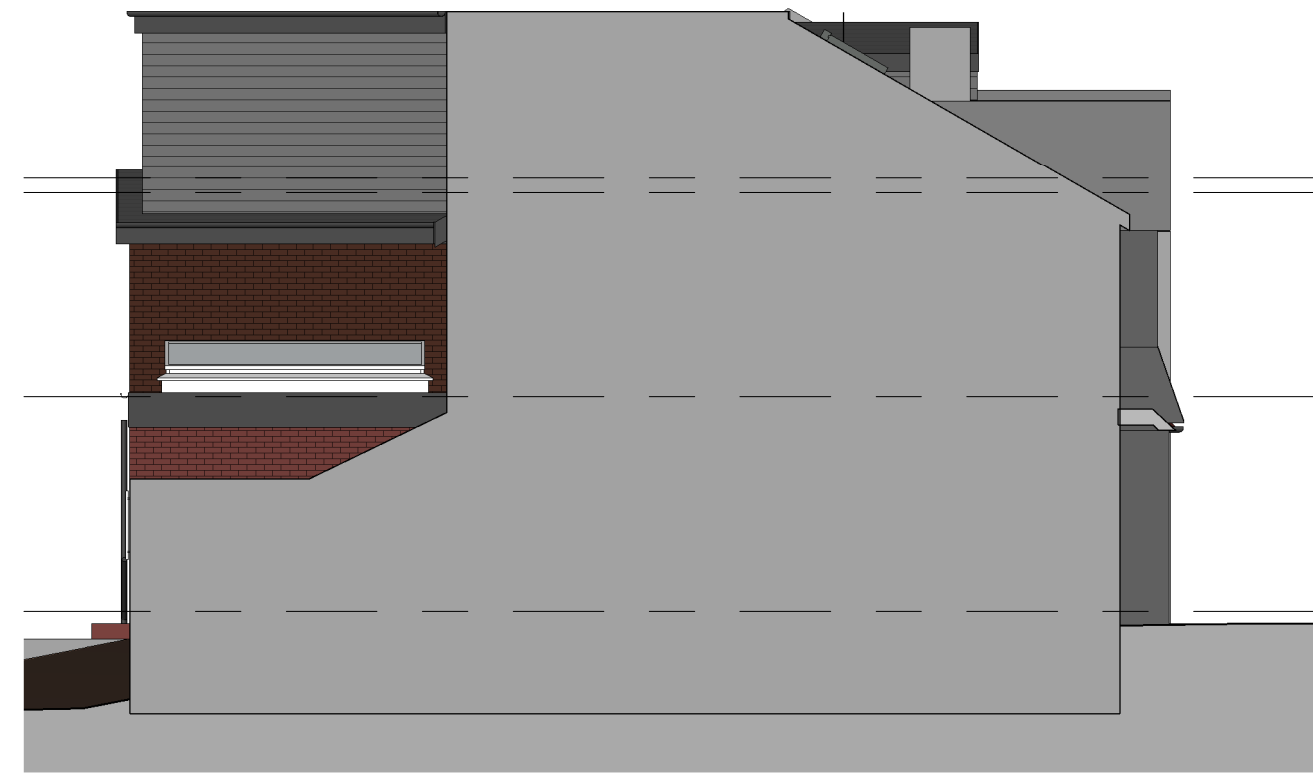


5 Left Side - Proposed
1 : 100




6 Rear - Proposed
1 : 100




7 Right Side - Proposed
1 : 100

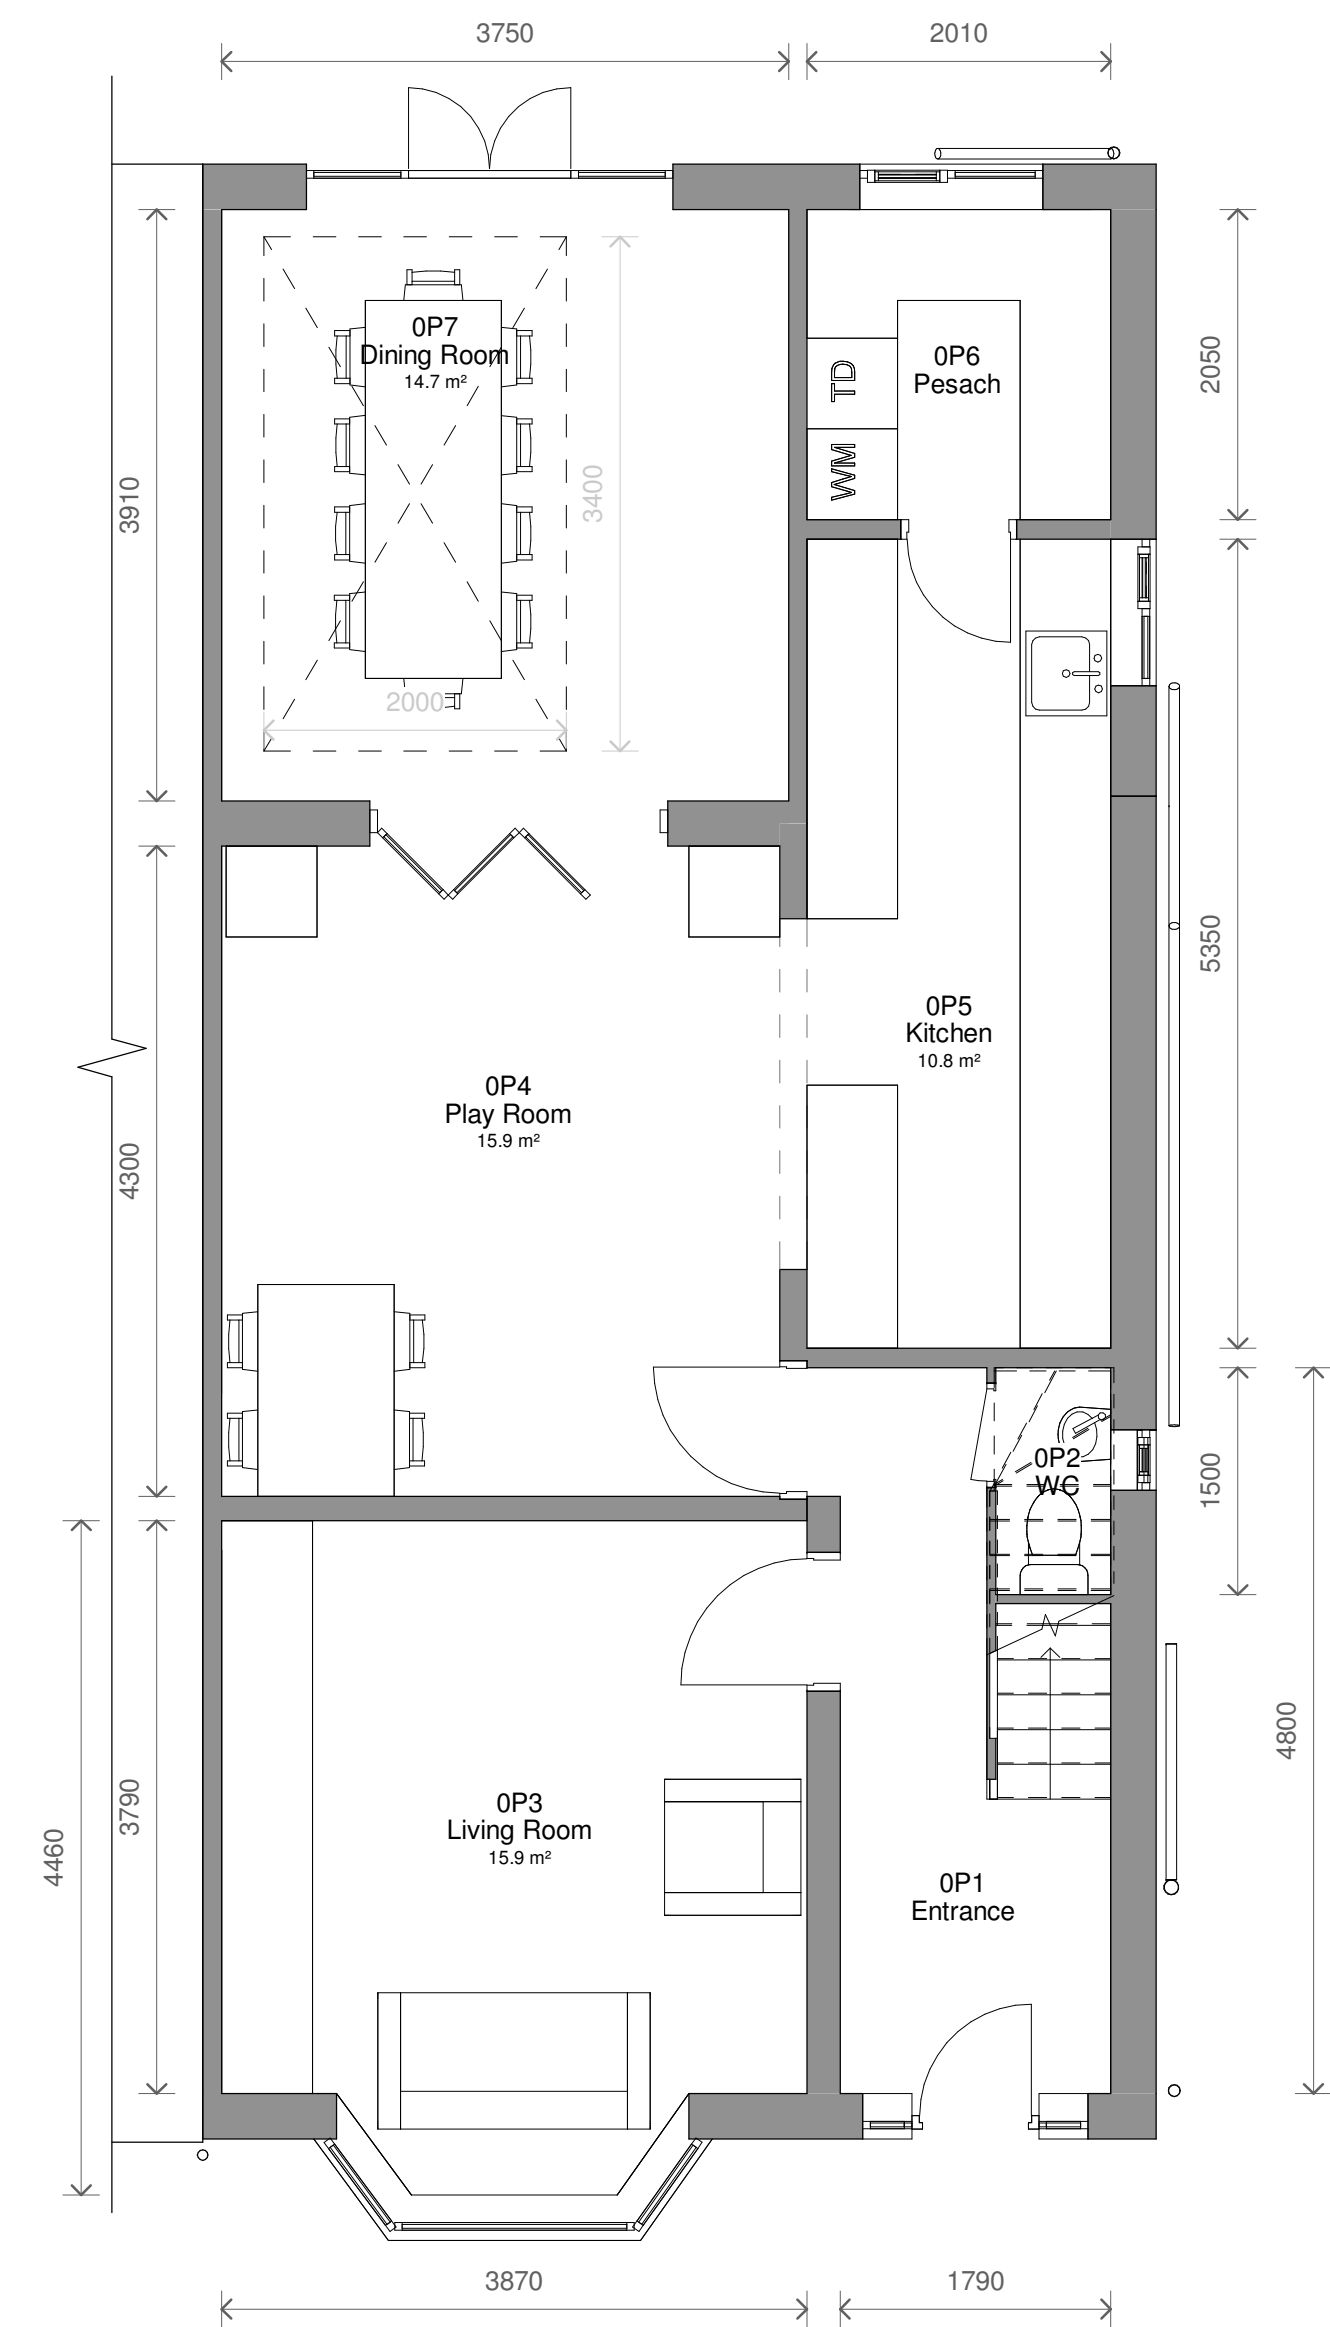


1 Level 0 - Proposed
1 : 50

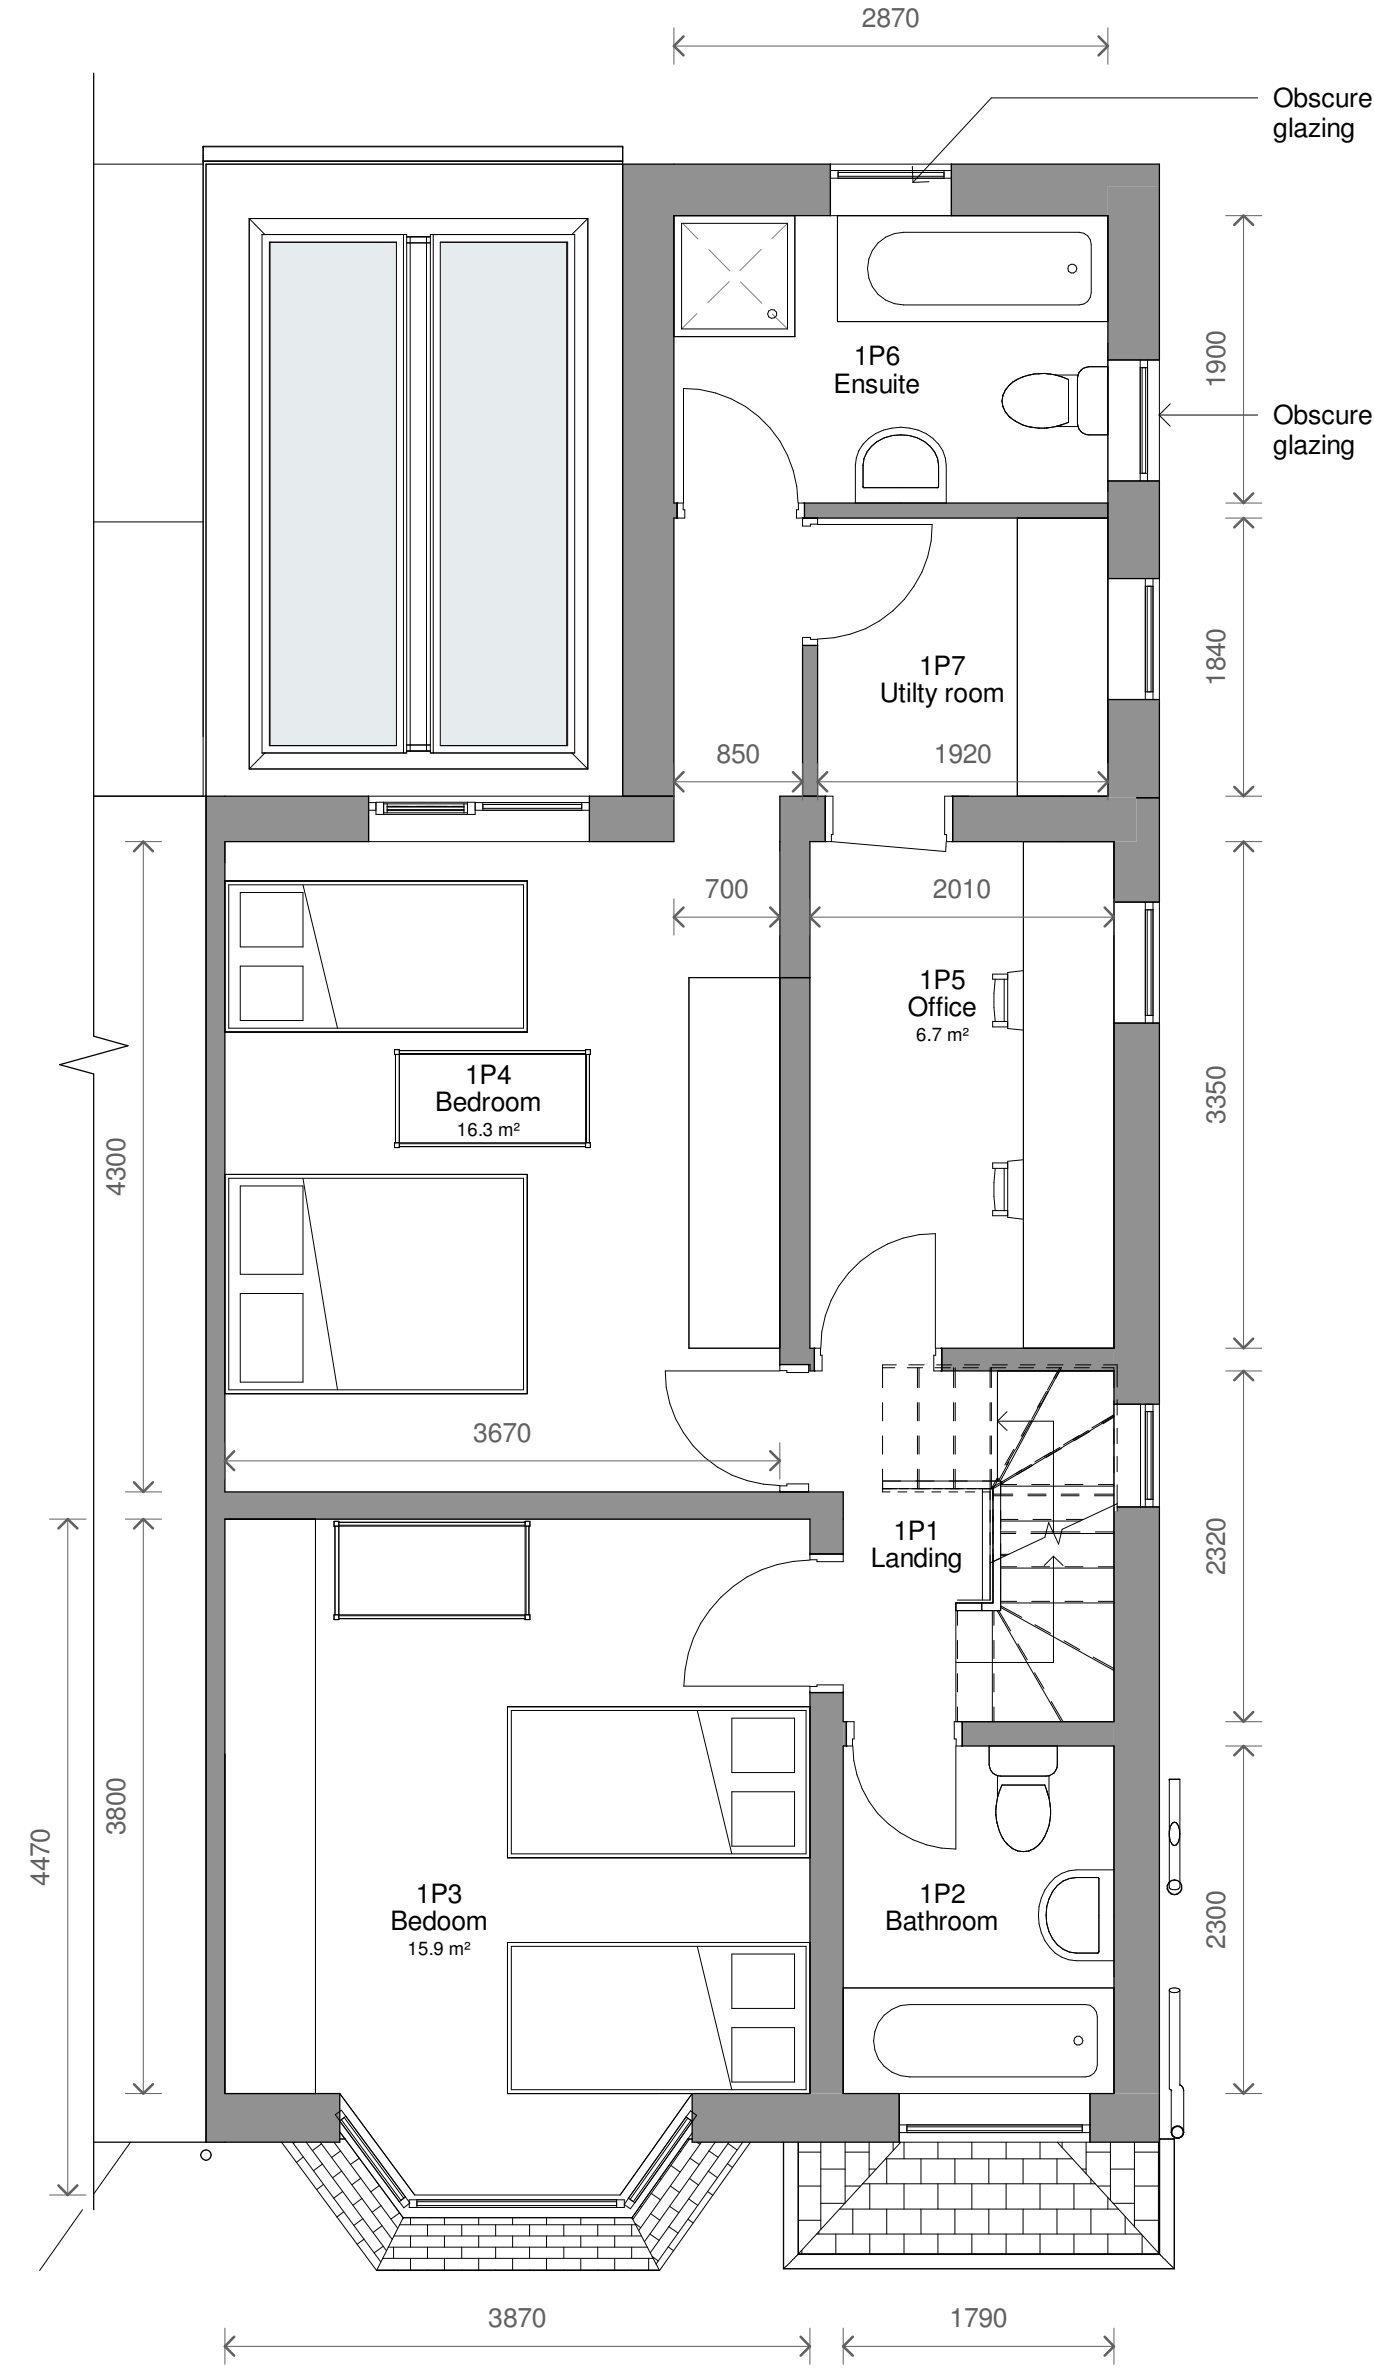

2 Level 1 - Proposed
1 : 50

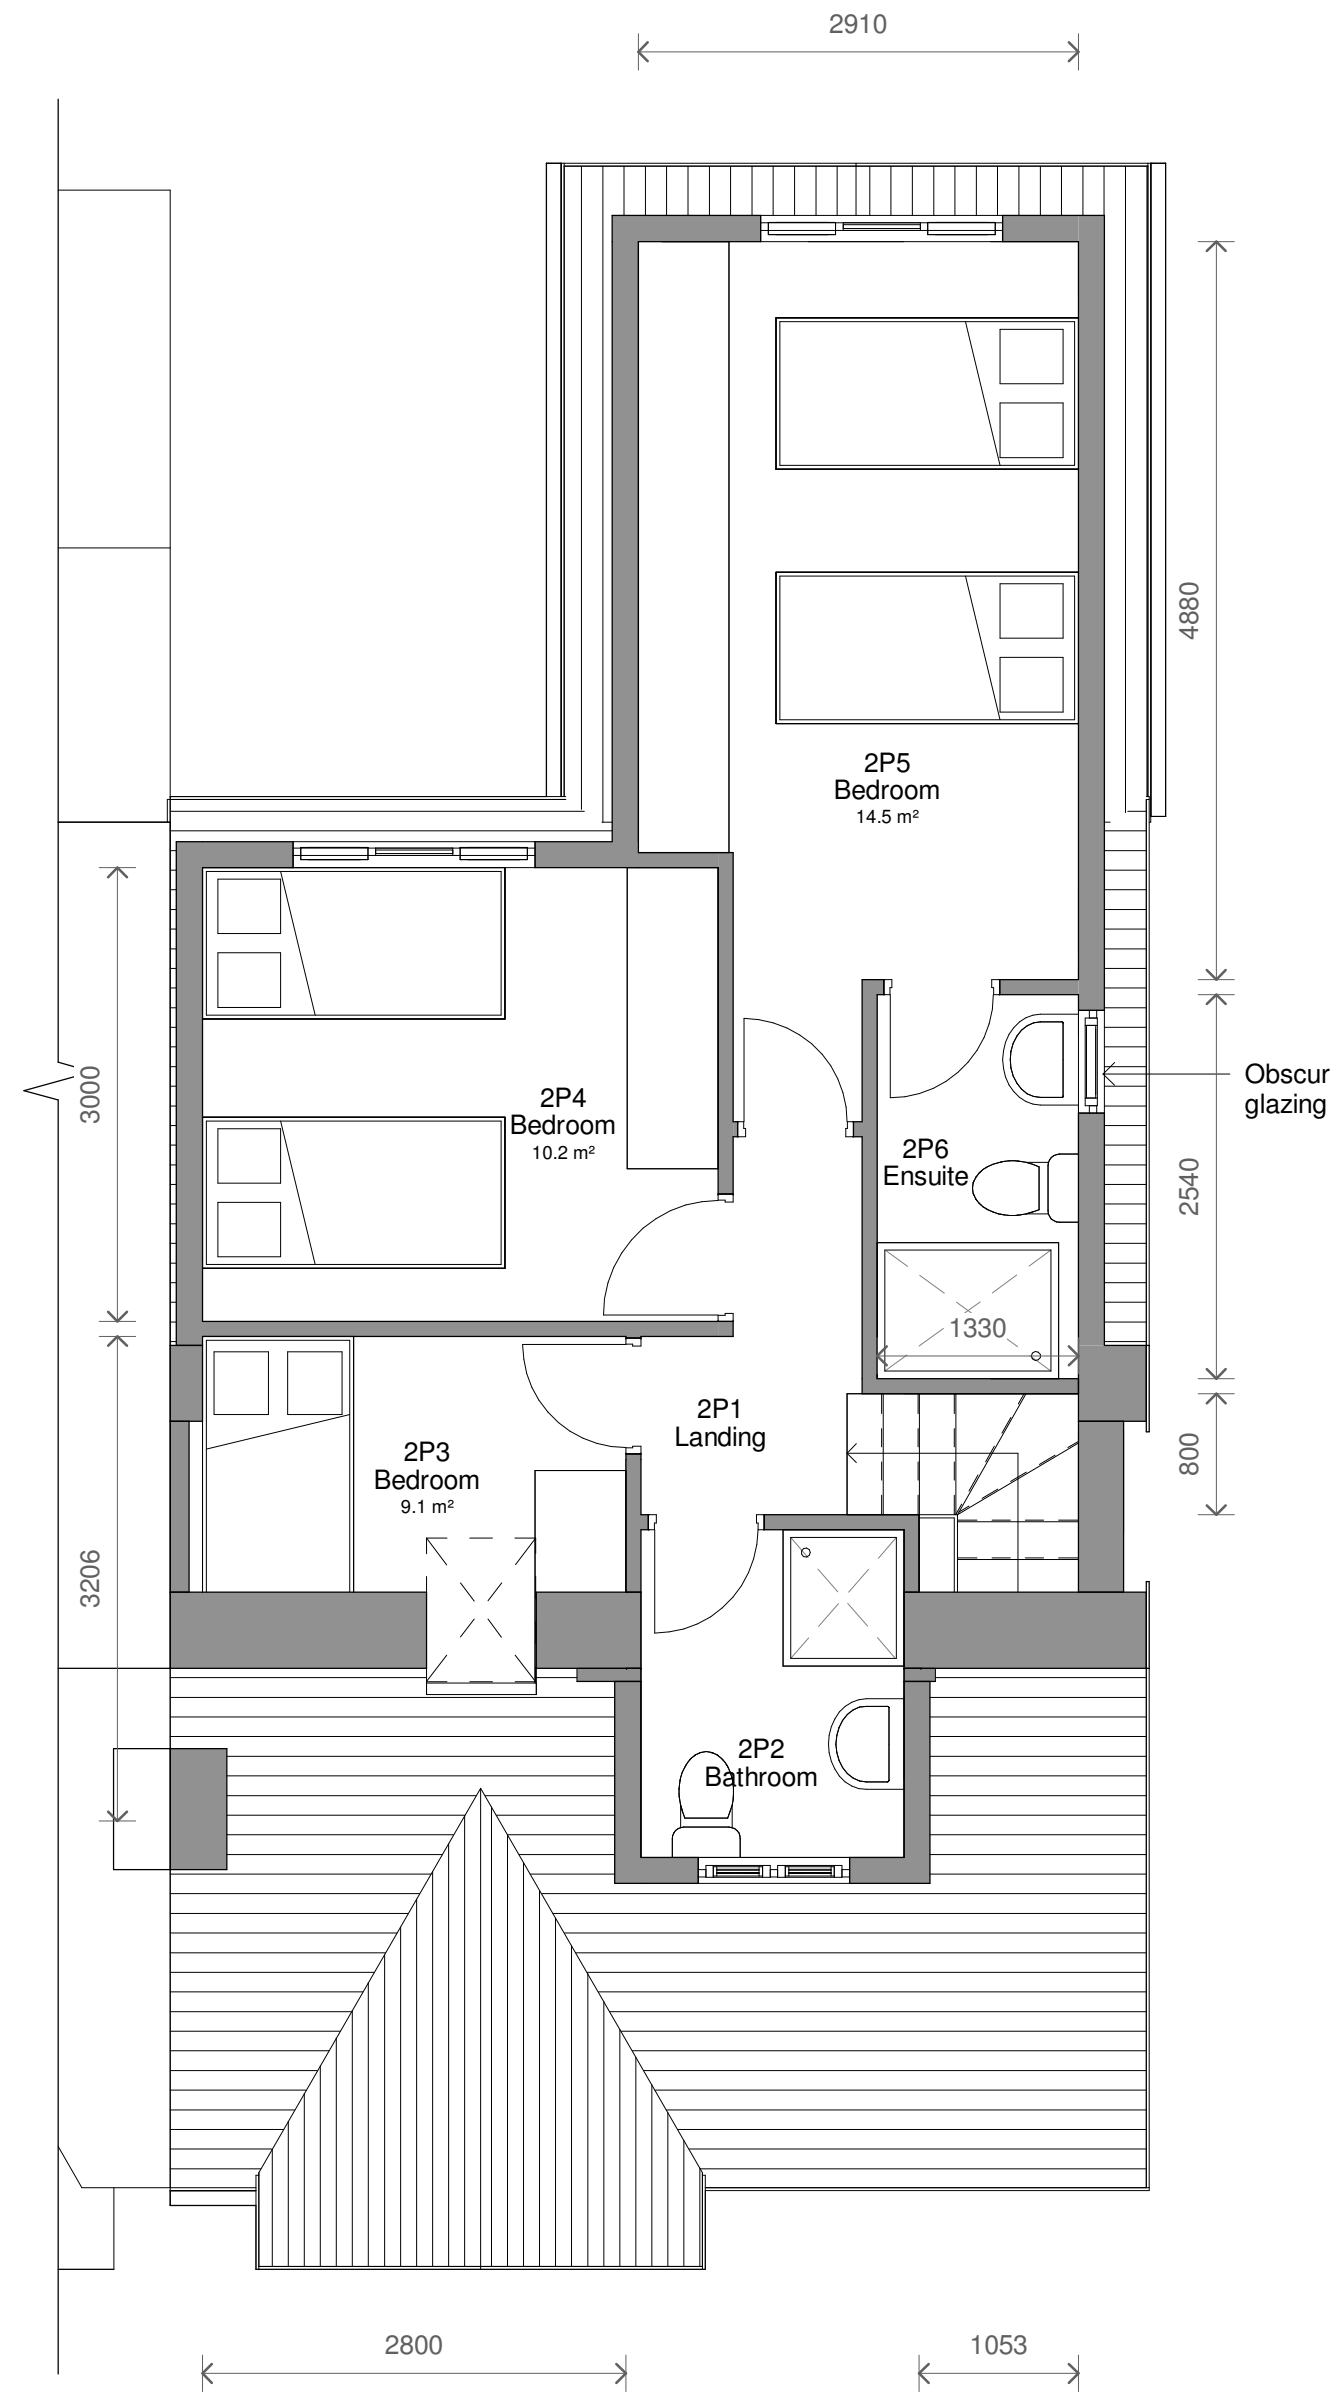

3 LEVEL 2 - Proposed
1 : 50

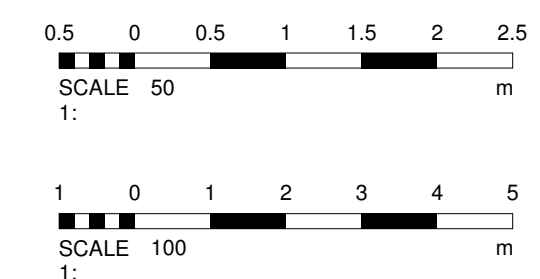

No.		Description		Date	Initial
PROJECT					
78 Albert Avenue					
TITLE					
Proposed Plans and Elevations					
STATUS					
DESIGN					
DRAWN BY		DATE		SCALE (@ A1)	
SG		24/01/2024		As indicated	
PROJECT NUMBER		DRAWING NUMBER		REV	
GSS23147.4		003			
GOLD SKETCH					
S		T		U	
D		I		O	
S					
www.goldsketch.co.uk		info@goldsketch.co.uk 0161 792 9595			
NOTES					
©COPYRIGHT: ALL RIGHTS RESERVED. NO PART OF THIS DRAWING MAY BE REPRODUCED OR TRANSMITTED IN ANY FORM OR BY ANY MEANS, ELECTRONIC OR MECHANICAL, WITHOUT PERMISSION IN WRITING FROM GOLD SKETCH. ANY DISCREPANCIES TO BE REPORTED TO THE PROJECT MANAGER. ALL DIMENSIONS ARE IN MILLIMETRES UNLESS OTHERWISE STATED.					