


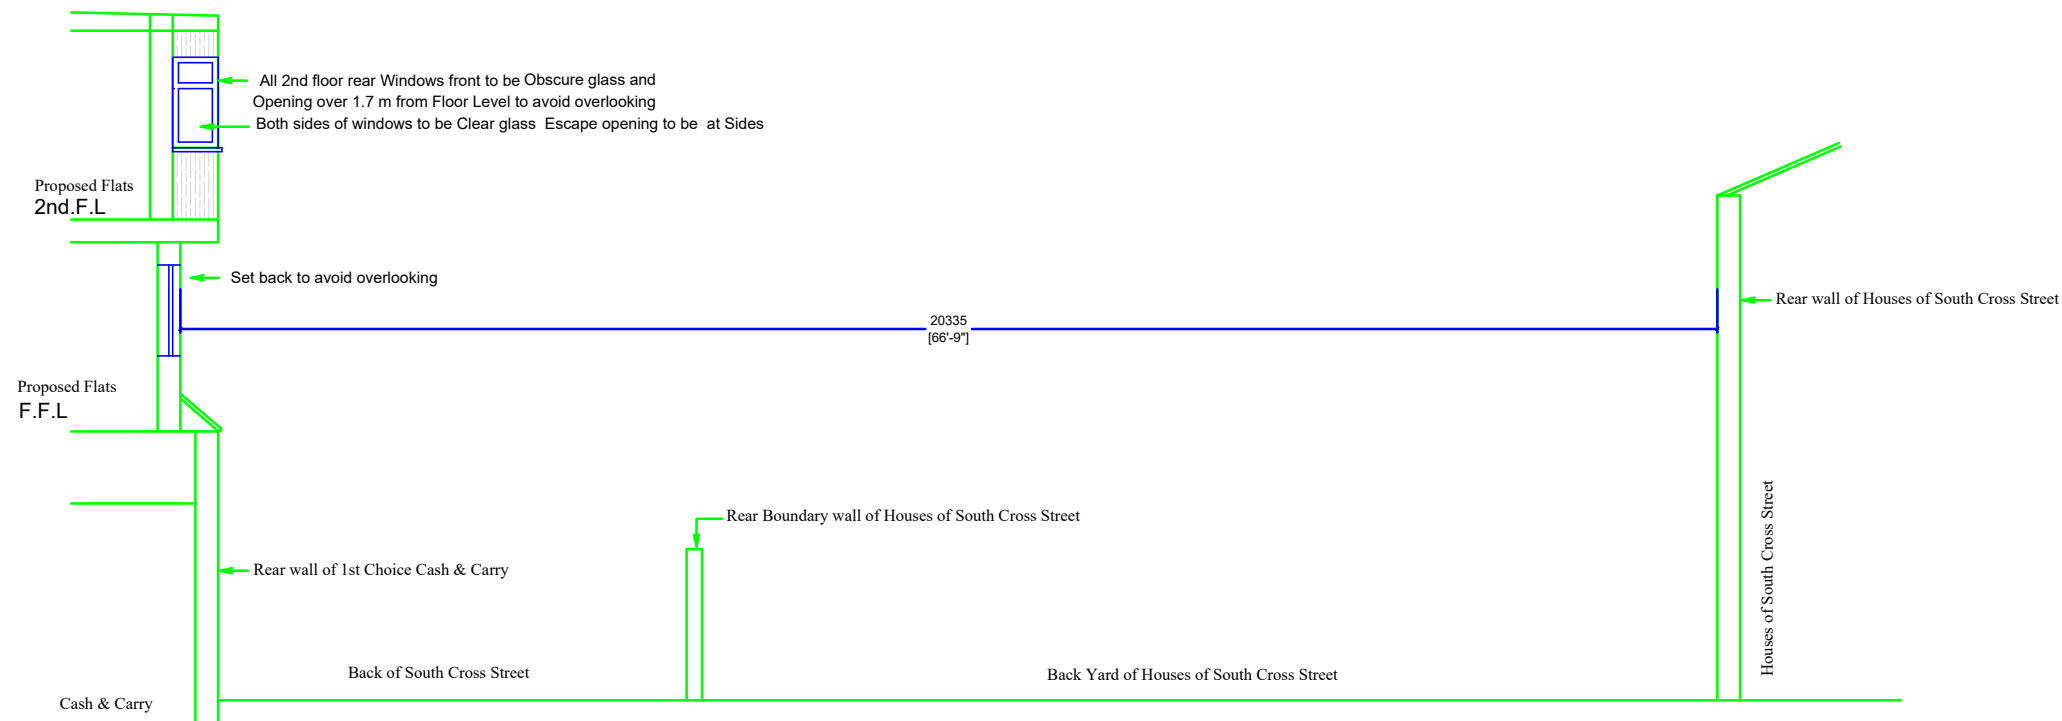

Proposed Section From Cash & Carry rear wall to South Cross street houses rear wall

<u>I Planning Services</u> email: ipsuk@live.co.uk		2A Cook Street, Bury, Lancashire, BL9 0RP, 0161 8717405	
Proposed Section to provide overlooking information of Adil House Cook Street Bury BL9 0RP			
Scale :1 : 100 on A3		All Dimensions in Meters	
Ref:: IPS/R/2/BL90RP		Date : 19/12/2020	
SHT 7 of 7		Proposed	