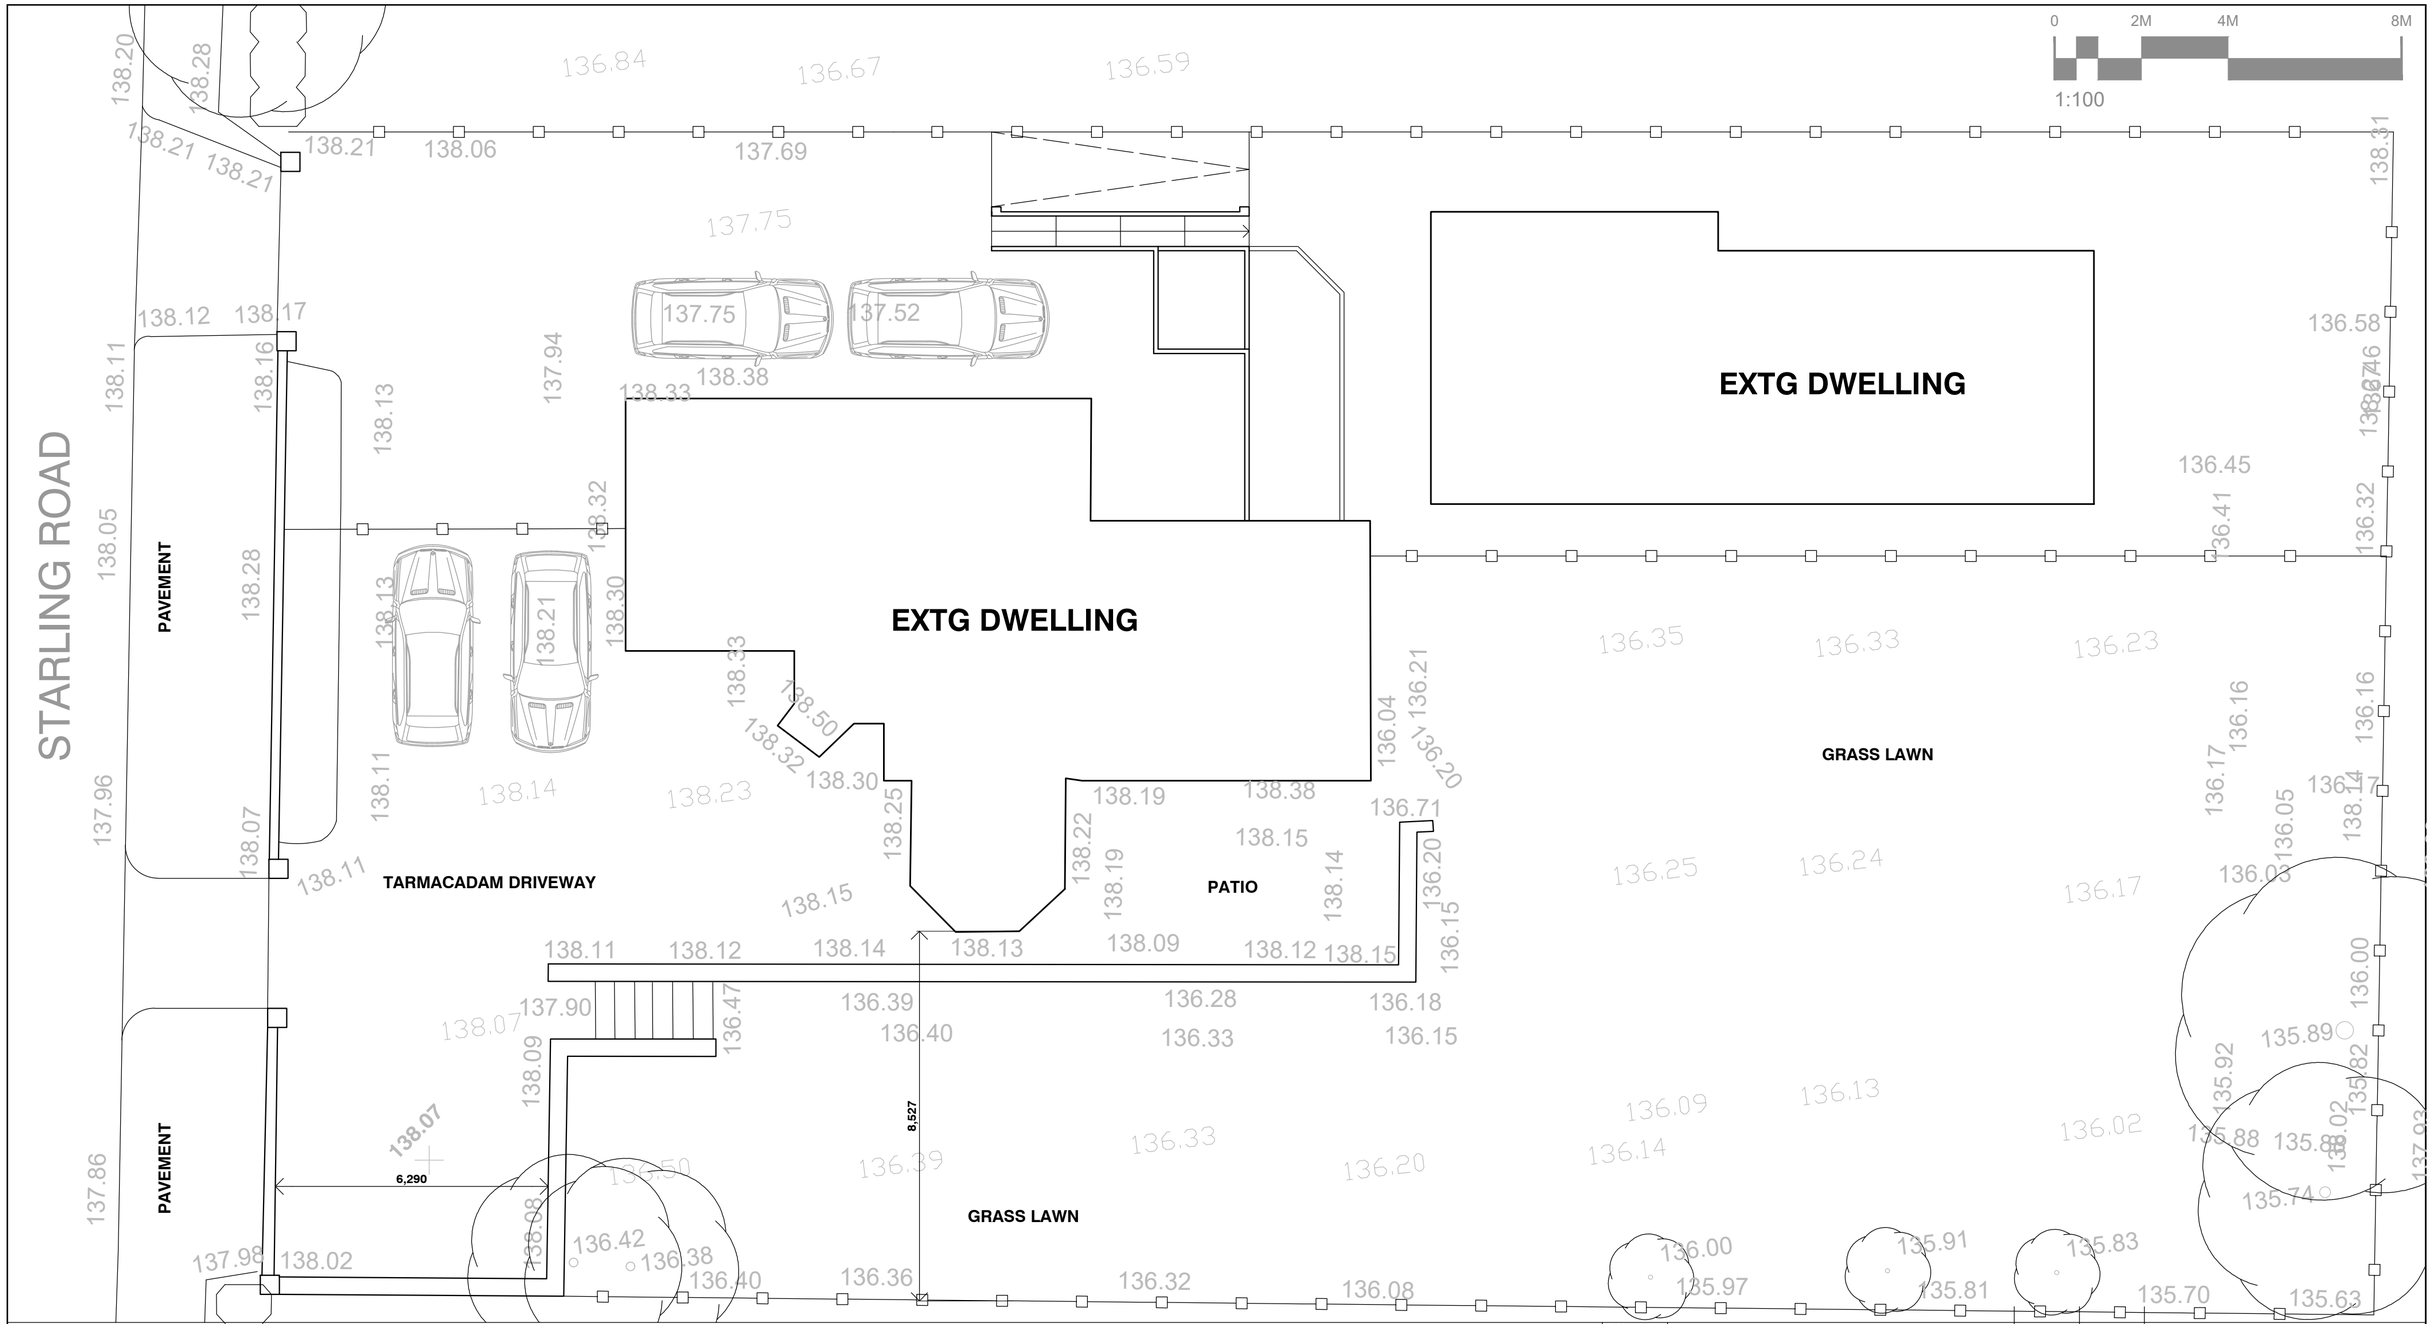

Client	MR K McMINN		
Project	RESIDENTIAL DEVELOPMENT 94 STARLING ROAD BURY		
Drawing Title	EXISTING SITE PLAN		
Drawing No.	4562-26-02	Drawn By	JS
Scale	1:100 A2	Date	30 JULY 2026
Issue	PERMISSION IN PRINCIPLE		

Revision	Date / Initials	Amendments

R.I.B.A.
PETER DICKINSON ARCHITECTS LTD.
169 Appley Lane North
Appley Bridge
Wigan
WN6 9DX
Tel. 01257 252203
Website www.peterdickinson.co.uk
E-mail admin@peterdickinson.co.uk