


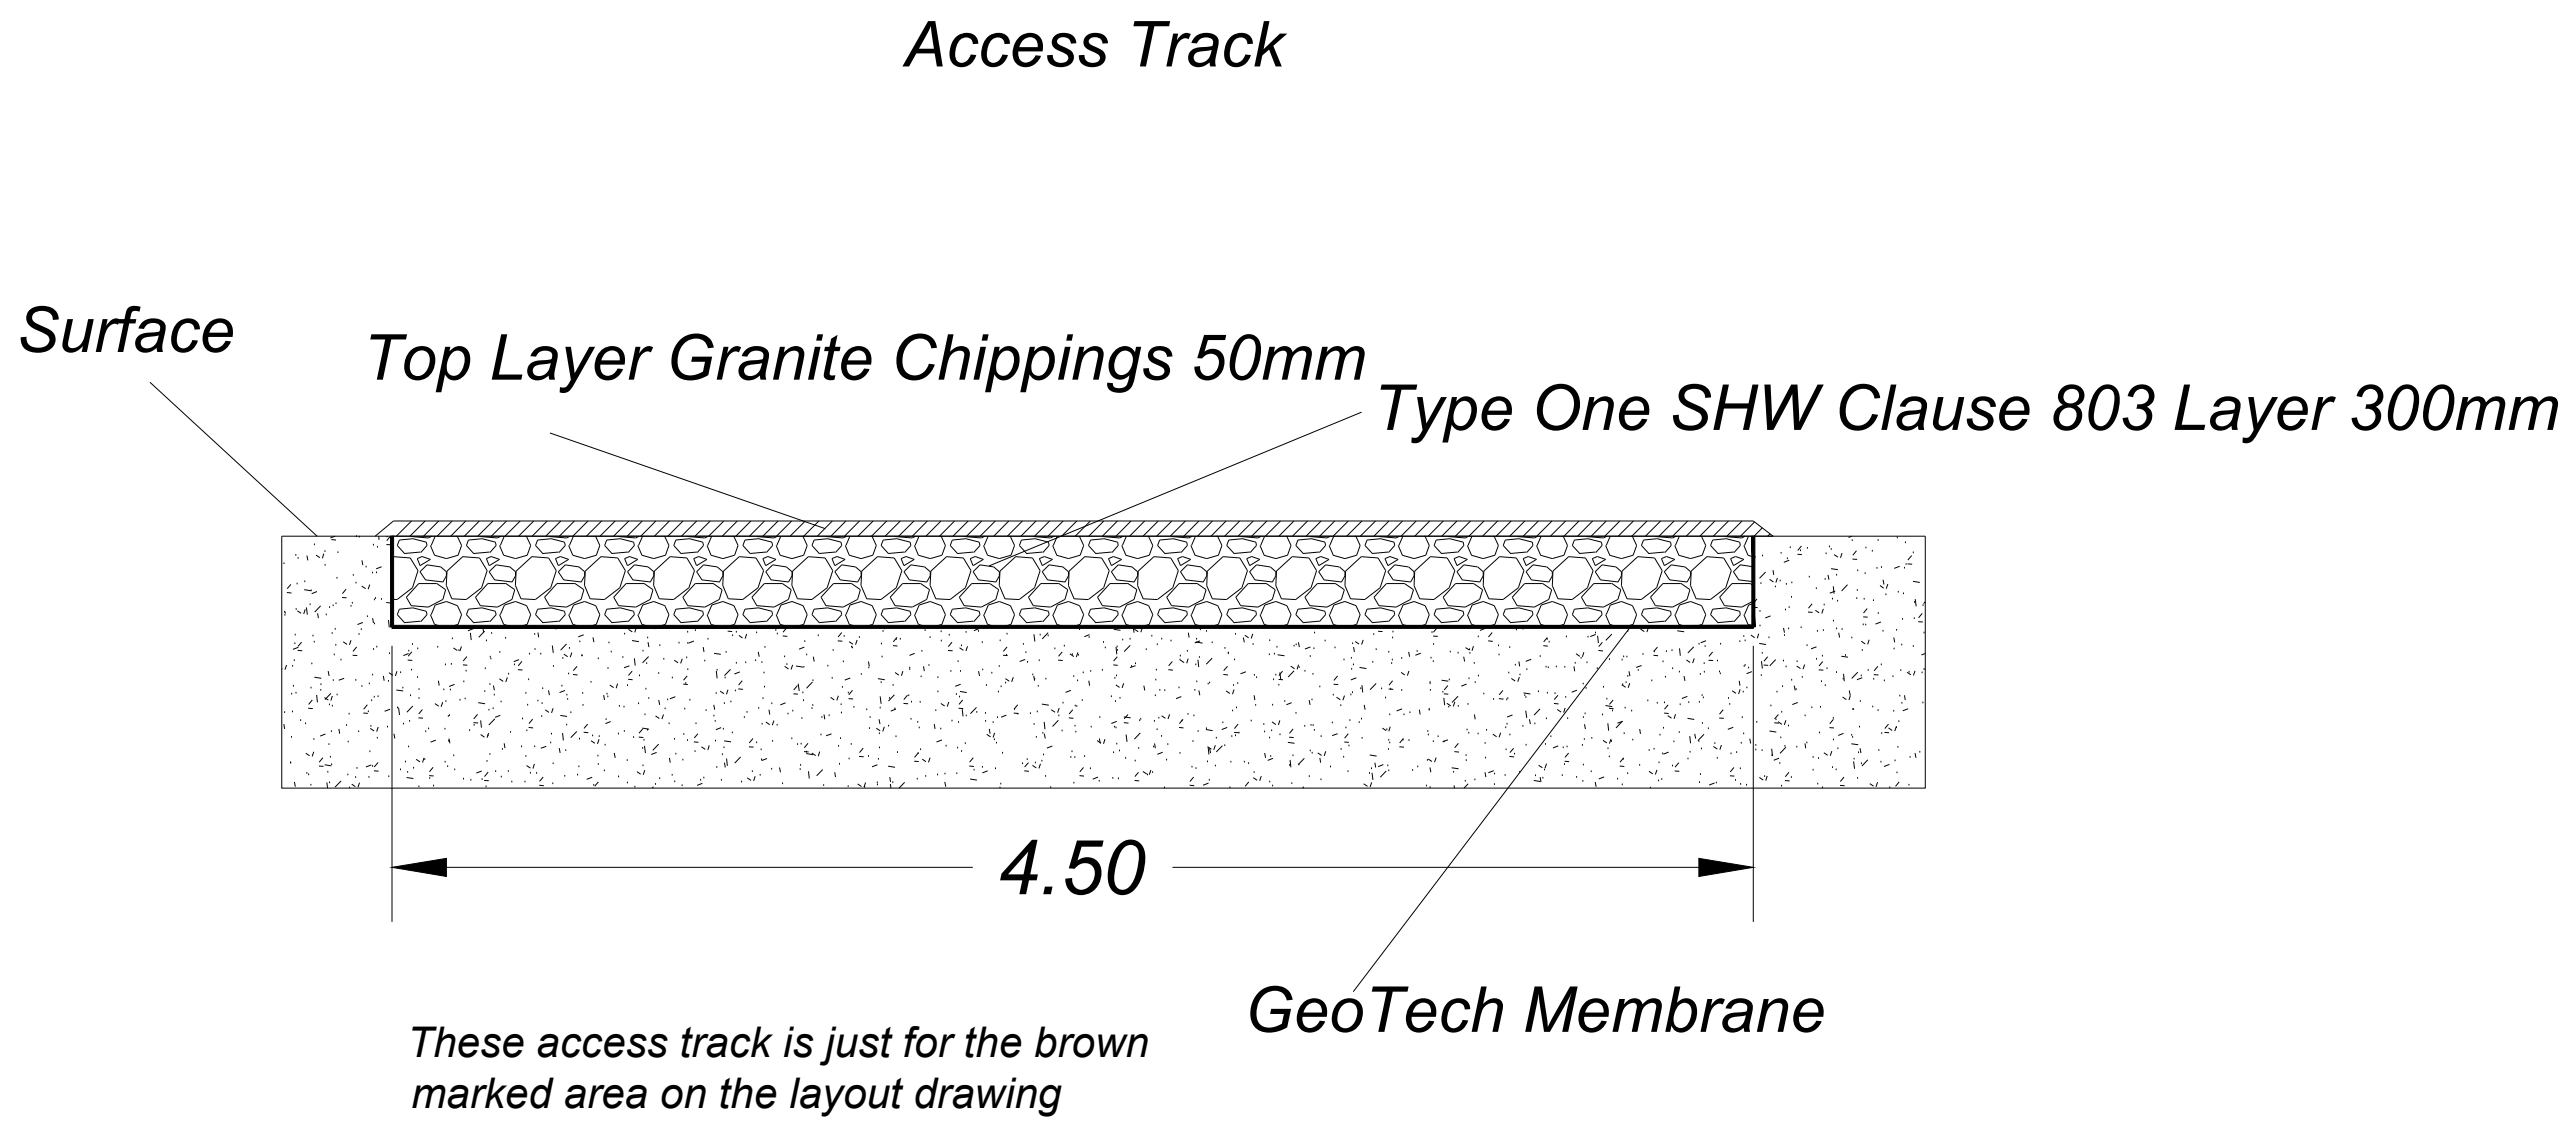

Notes

1. If no comment is received against the submitted document within 10 working days from the date of issue, this will be deemed as being approved.

THIS DRAWING
IS NOT FOR
CONSTRUCTION



Drawn By	Checked By	REV	004
MSTP	DM		
Date	Approved By		
06.08.2025	DM		
PROJECT		Radcliffe BESS	
TITLE		Acces Track	
CLIENT		Taiyo Power & Storage Ltd.	
STATUS			
Sheet No	Access Track		Sheet Size
ENTERSHEETNO	1		A3
Scale	Drawing Number		
1:25	121-10008		