



W HIGHFIELD ROAD
GA ELEVATION - WEST

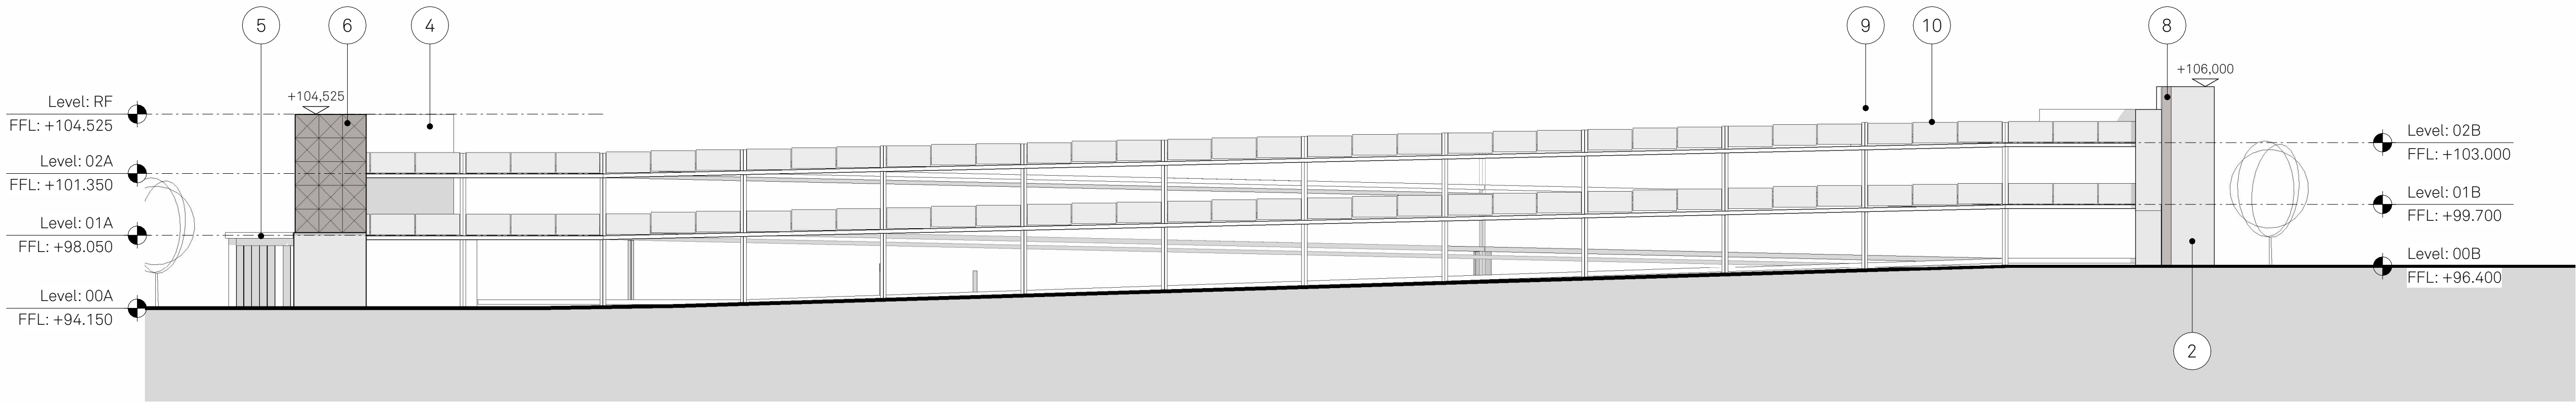

E RAILWAY ELEVATION
GA ELEVATION - EAST

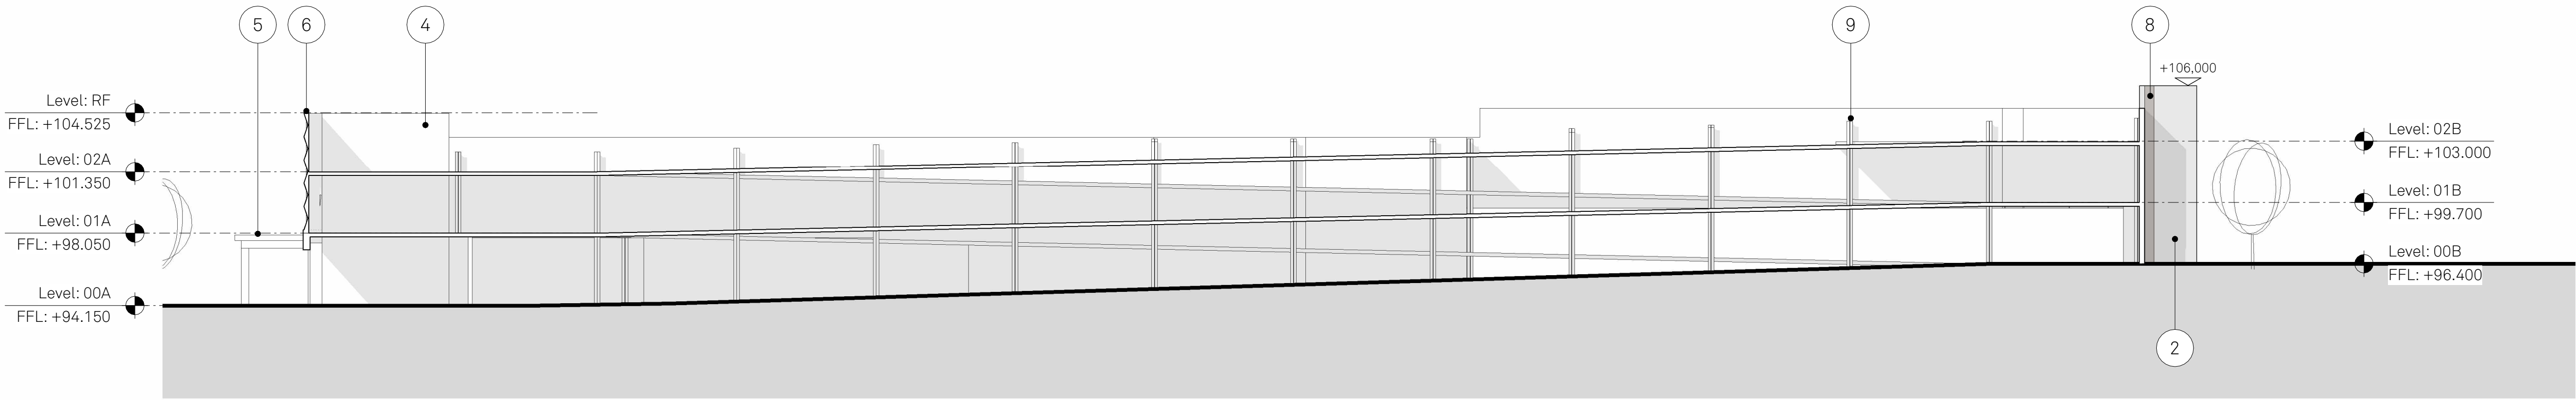

- Notes:
- 1 Horizontal Flemish-bonded brickwork with recessed headers (pattern TBC)
 - 2 Horizontal English-bonded red brickwork
 - 3 Decorative brickwork to carpark entrance with brick motive
 - 4 Rendered blockwork
 - 5 Flat roof timber canopy with exposed timber columns and beams.
 - 6 PPC metal decorative perforated panel. Decoration to be etched/ cut.
 - 7 PPC metal perforated modular panel to cycle hub facade with integrated doors to Cycle Hub & carpark
 - 8 PPC metal horizontal louvre
 - 9 Steel column
 - 10 Galvanized car barrier and 1100mm high vertical railing