


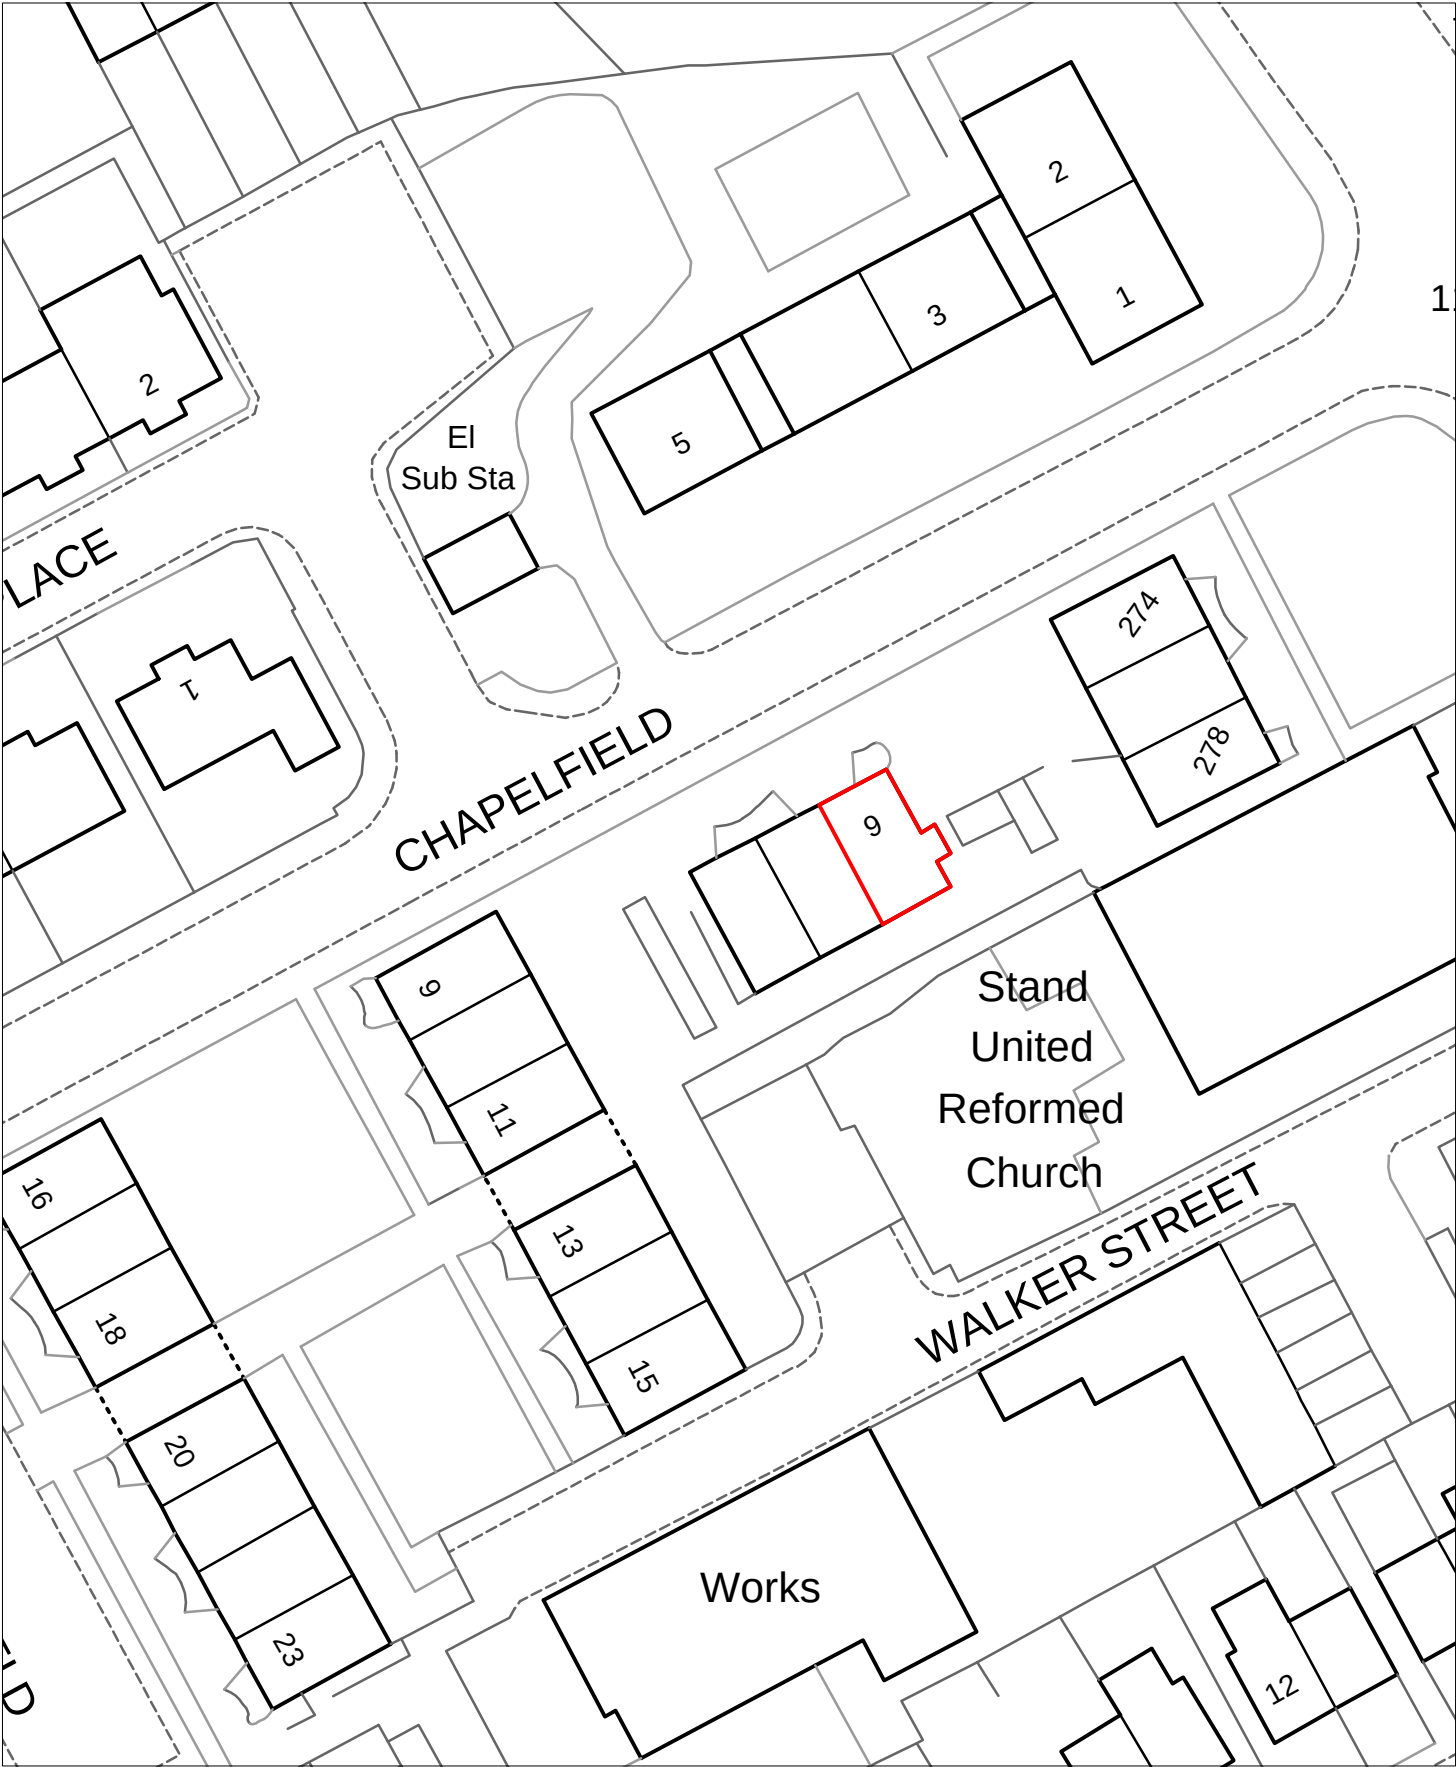

**PLAN**      6 Chapelfield  
Radcliffe  
M26 1JH

**SCALE**      1:1250  
**DRAWN BY** MB  
**DATE**      28/06/2022

**Business, Growth & Infrastructure**

*Land & Property*

3 Knowsley Place  
Duke Street,  
Bury, BL9 0EJ

Tel. 0161 253 5995

