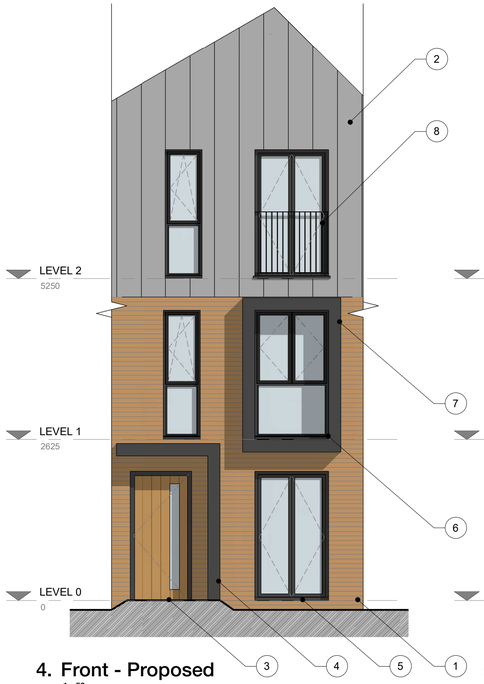
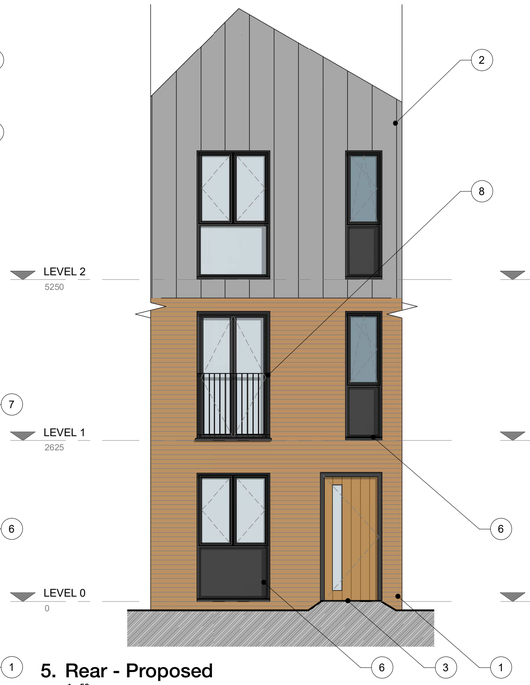
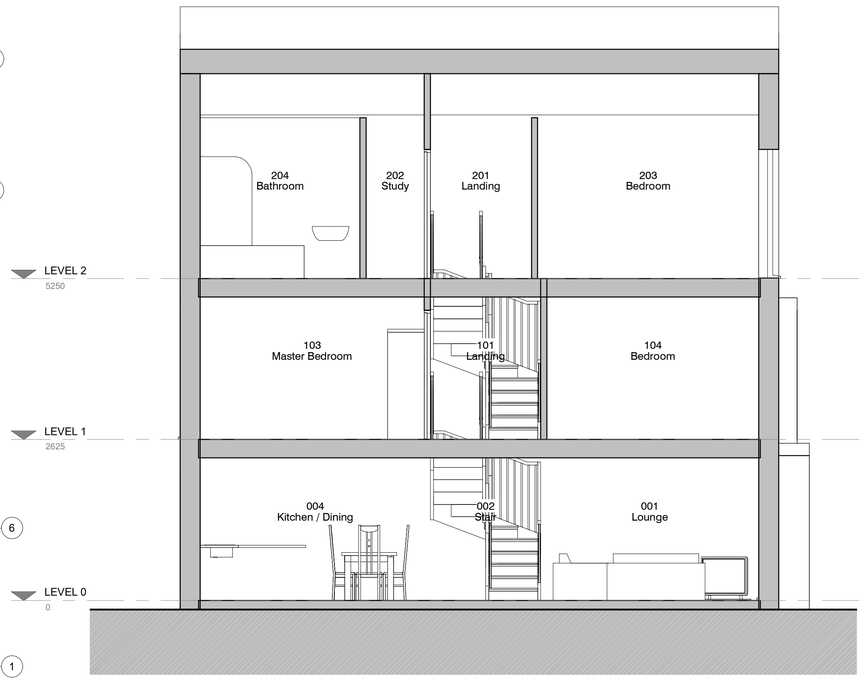


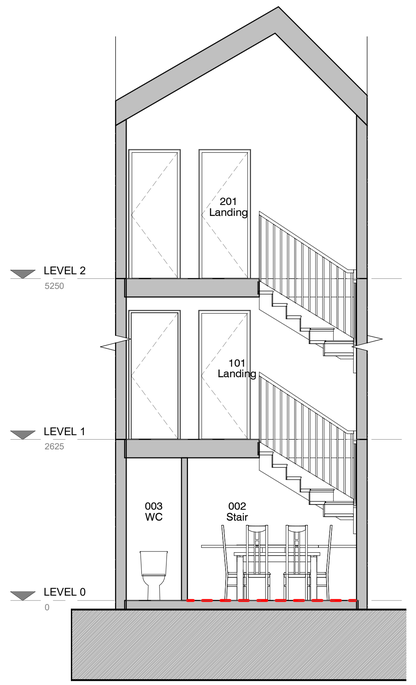

## 4. Front - Proposed
1 : 50



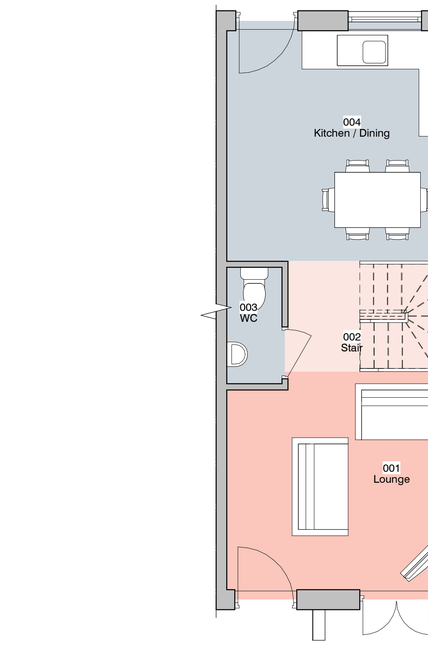

## 5. Rear - Proposed
1 : 50



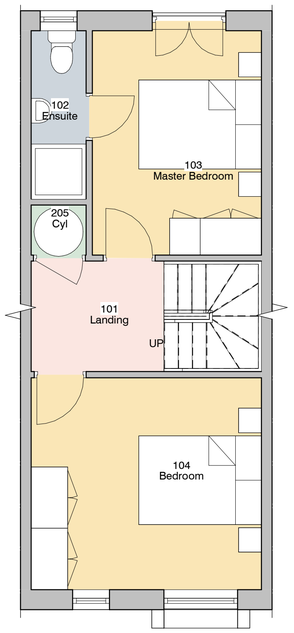

## 8. Section - Proposed - Long
1 : 50



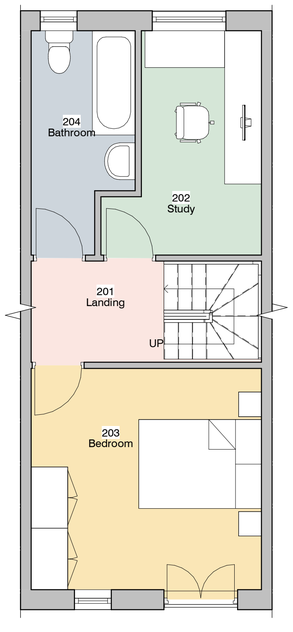

## 9. Section - Proposed - Short
1 : 50




## 1. Level 0 - GA Proposed
1 : 50




## 2. Level 1 - GA Proposed
1 : 50




## 3. Level 2 - GA Proposed
1 : 50



## 6. 3D Axo - Proposed - Front



## 7. 3D Axo - Proposed - Rear

**Note Block - Elevations - GA**

1 Clay facing brickwork. Colour TBA.
2 Grey vertical cladding. Laminate board or similar.
3 Composite entrance door.
4 Feature entrance canopy. Dark grey. Material TBA.
5 uPVC french doors. Dark Grey frame.
6 uPVC windows. Dark Grey frame. With clear (and opaque) panels.
7 Feature window surround. Dark grey. Material TBA.
8 Metal juliette balcony railing.

0.5 0 0.5 1 1.5 2 2.5
SCALE 1:50 m

DEBTAL | ARCHITECTURE
70 BURY NEW ROAD, MANCHESTER, M25 0JU
T: +44 (0)161 773 1630 E: OFFICE@DEBTAL.CO.UK W: WWW.DEBTAL.CO.UK

| REV | DESCRIPTION | BY | DATE |
|---|---|---|---|
| 1 | Material annotations indicated. | SP | 27/03/19 |

| SCALE @ A1 | DATE | DRAWN BY |
|---|---|---|
| 1 : 50 | 01 Nov 2018 | SP |

PROJECT: Magistrates Court - House Typ. Plot
CLIENT: Cassel & Fletcher
STATUS: Planning
TITLE: Proposed GA Plans and Elevations
PROJECT NO.: DA18100.3.
DRAWING NO.: 002.
REV.: 1

NOTES

© COPYRIGHT - ALL RIGHTS RESERVED.
THIS DRAWING MUST NOT BE REPRODUCED WITHOUT PRIOR WRITTEN CONSENT.
DRAWING TO BE USED FOR THE STATUS INDICATED ONLY.
ALL DIMENSIONS AND SETTINGS OUT TO BE CHECKED ON SITE BY CONTRACTOR.
ANY DISCREPANCIES TO BE REPORTED TO THE DESIGNER PRIOR TO THE COMMENCEMENT OF ANY WORK. ALL WORK AND MATERIALS TO BE IN ACCORDANCE WITH CURRENT STATUTORY LEGISLATION, RELEVANT CODES OF PRACTICE AND BRITISH STANDARDS. DIMENSIONS ARE IN MILLIMETRES UNLESS OTHERWISE STATED.