
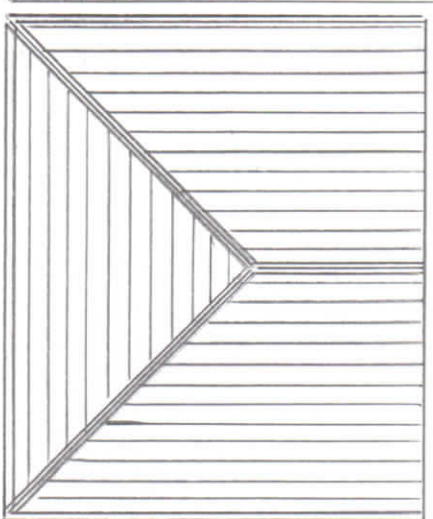


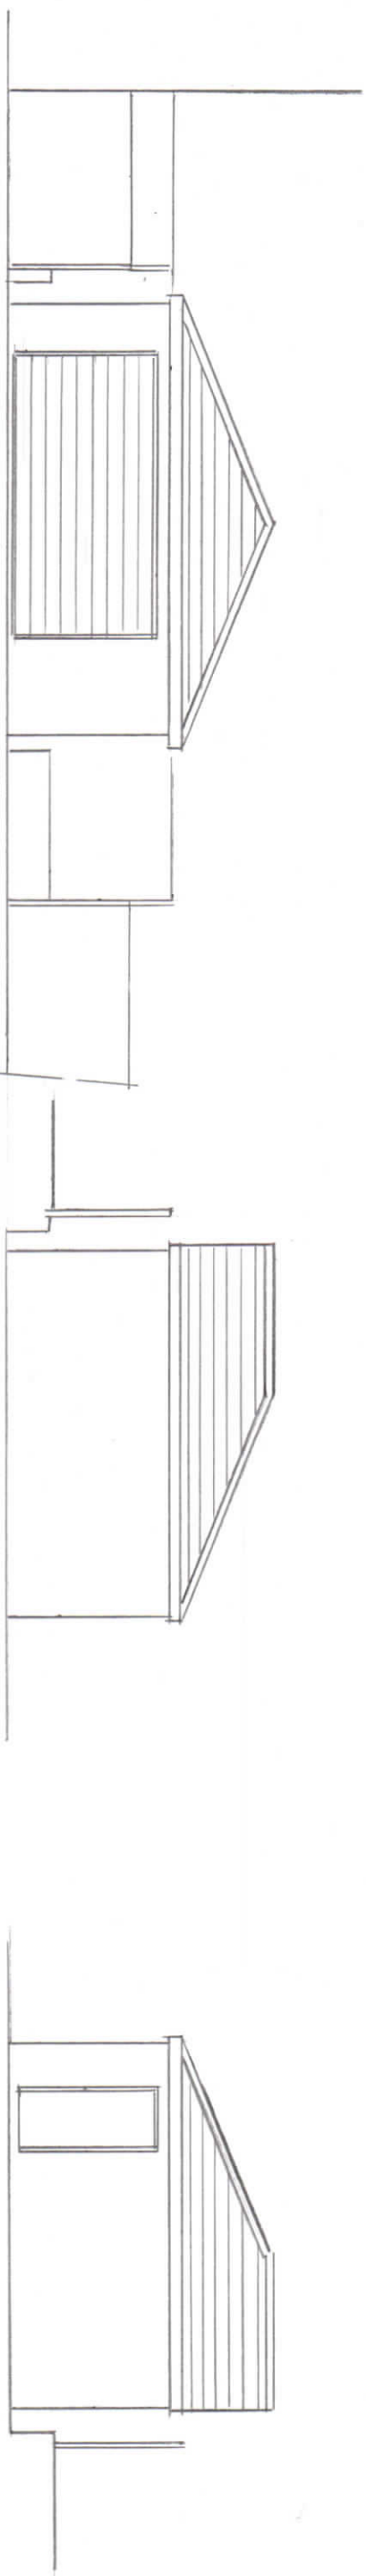


PENMILE / RADUS
AREA

11

15

9

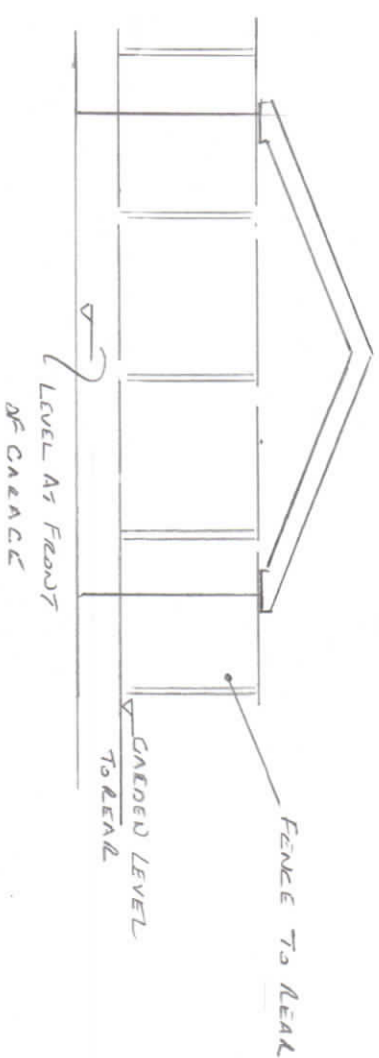

LEVEL AS FRONT
OF GARAGE

CHANGED LEVEL
TO REAR

FENCE TO REAR

Thompson Designs

Tel 0161 705 1458 Mob 07884 318634

Sheet 3

Garage Plans and Elevations

11 Halter Close

Radcliffe M26 4BH

Scale 1:100 @ A3 Date February 2022

REV 1