

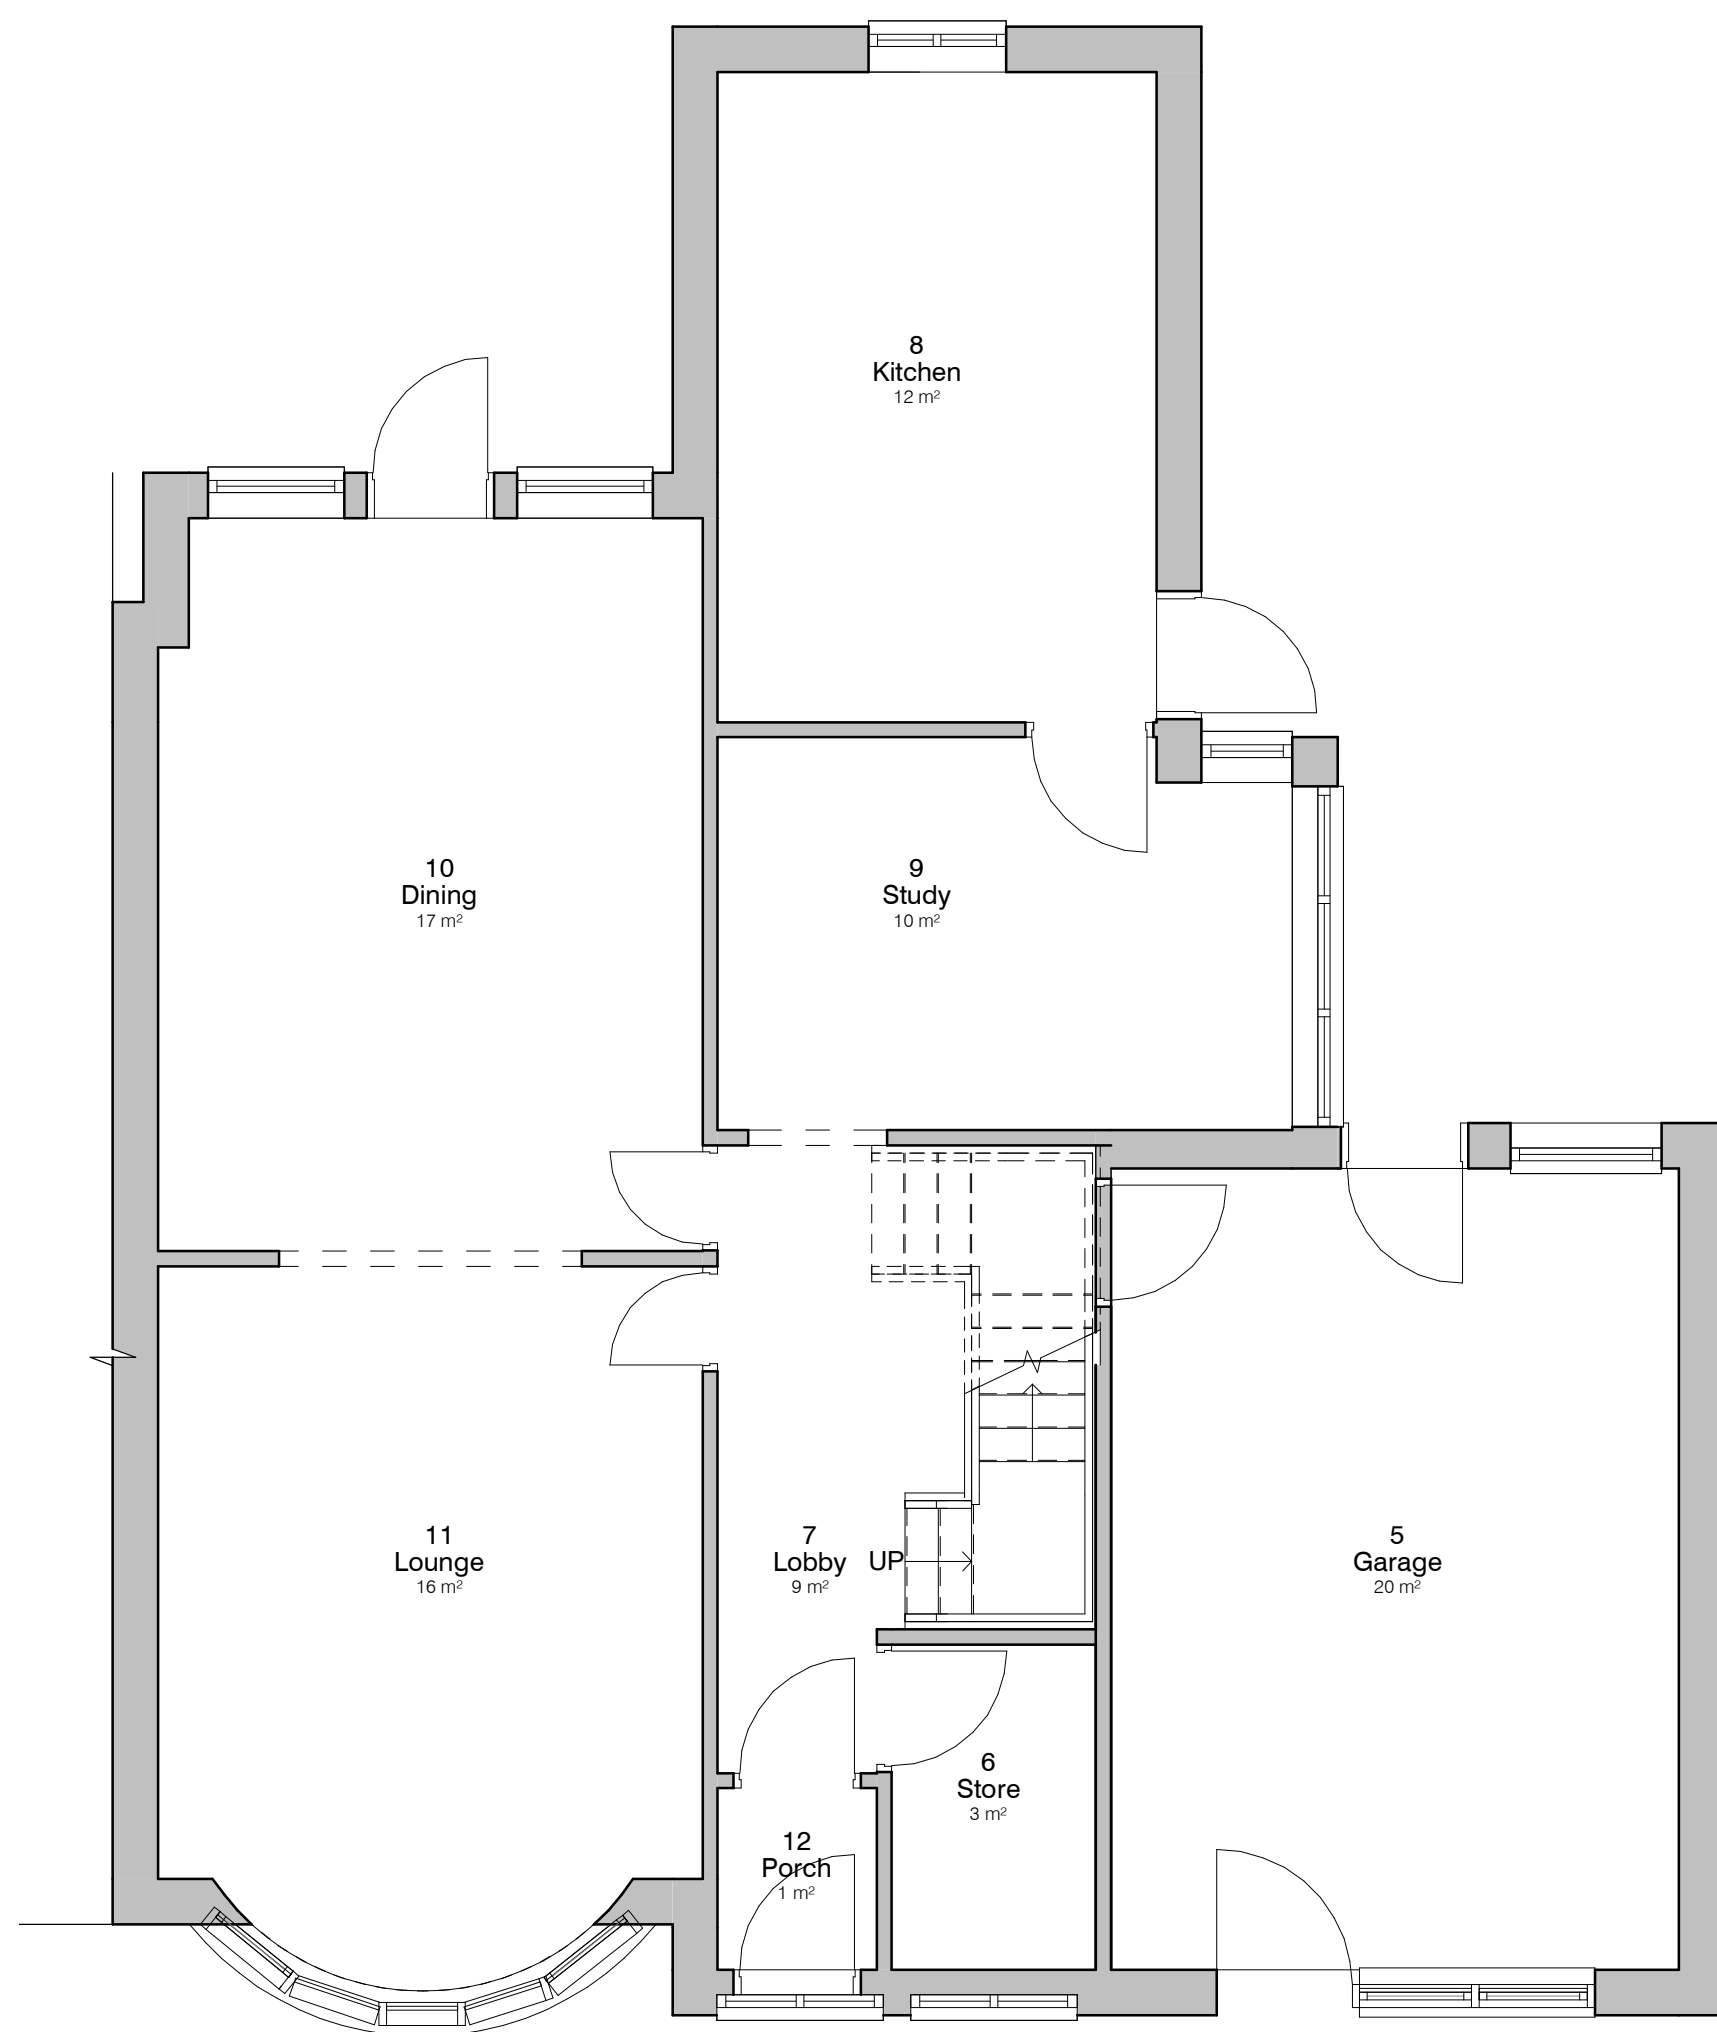


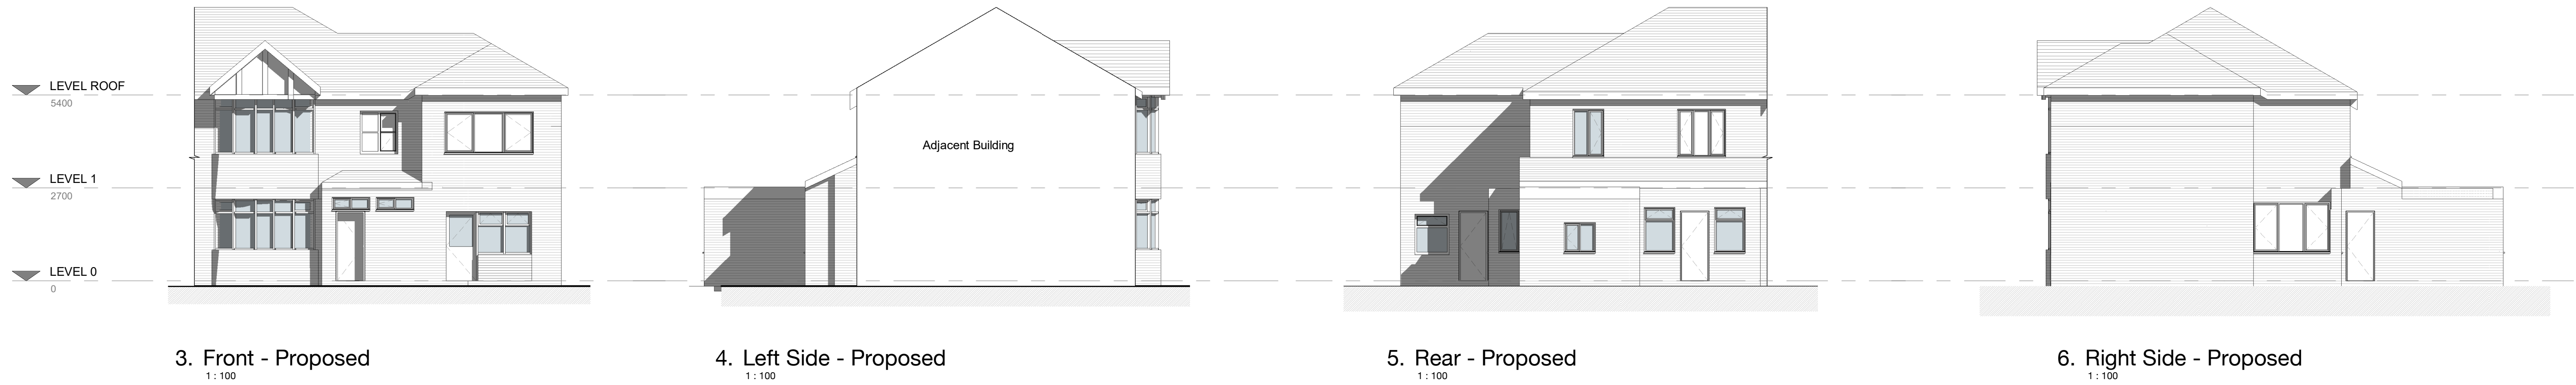

1. Level 0 - GA Proposed
1:50

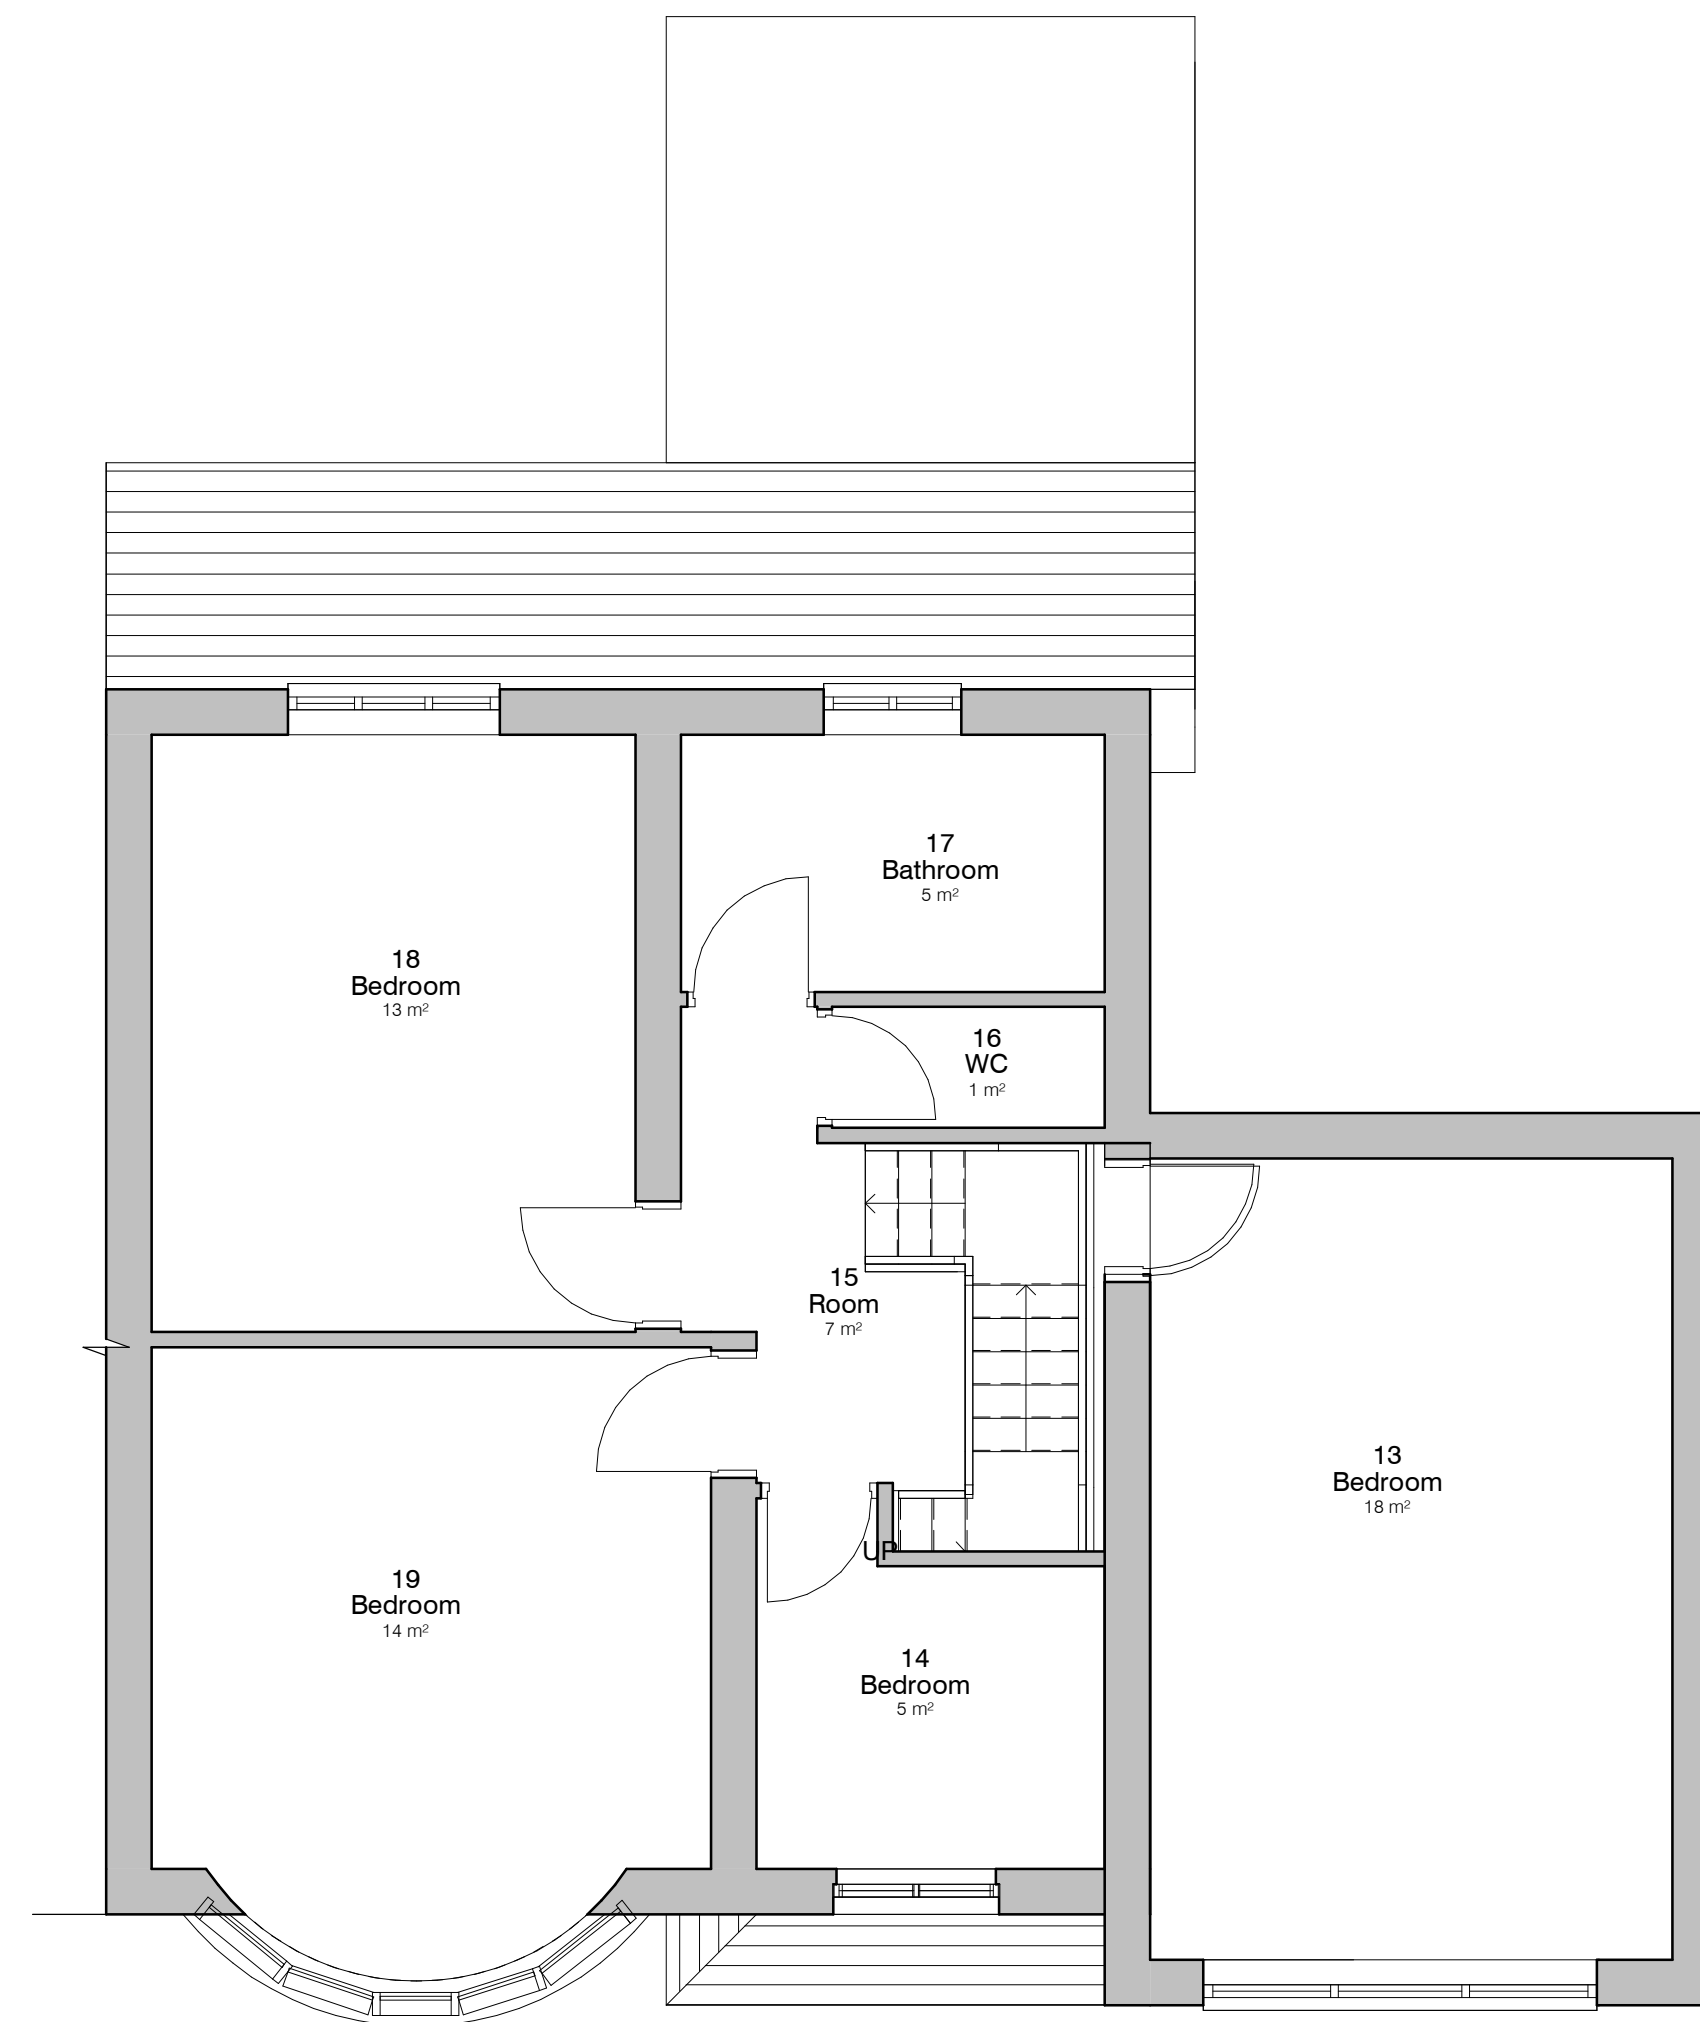

2. Level 1 - GA Proposed
1:50

Note Block - Elevations - GA

0.5 0 0.5 1 1.5 2 2.5
SCALE 1:50 m

		2		1		2	
		1		2		1	
		2		1		2	
		1		2		1	
