






PROPOSED SIDE ELEVATION
Scale 1:50

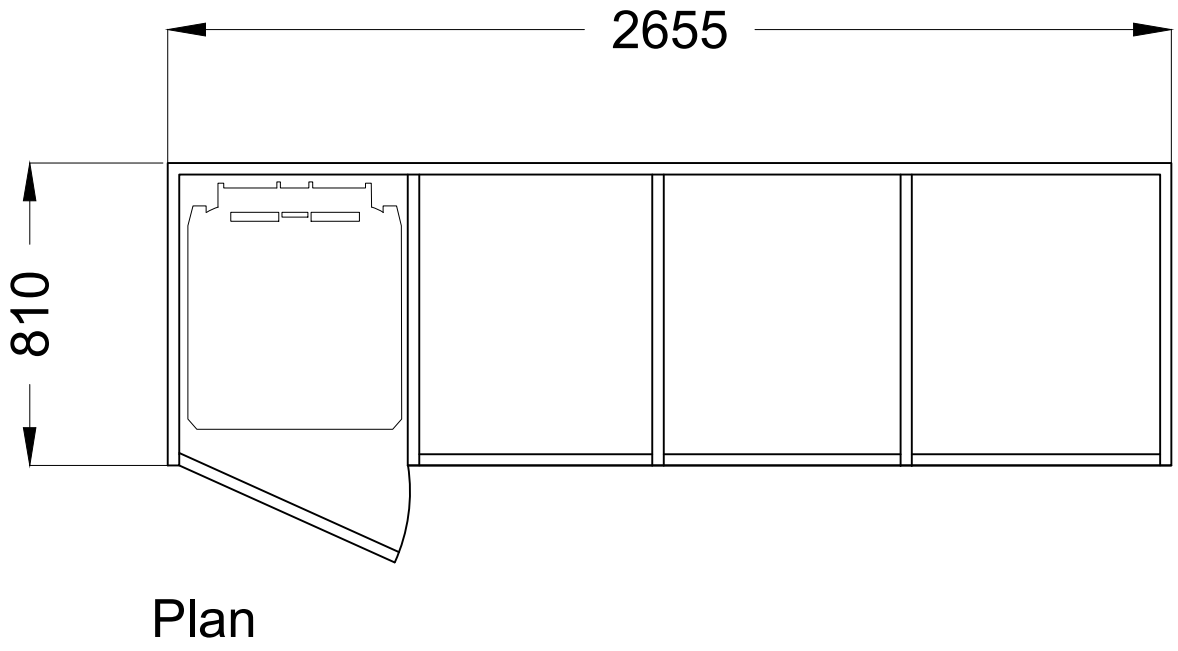

Plan

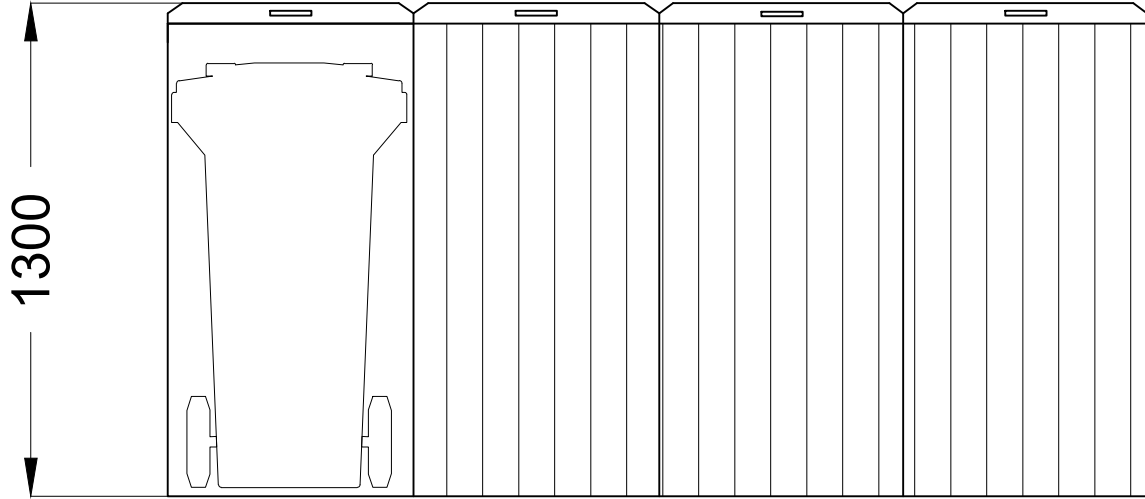


Elevation

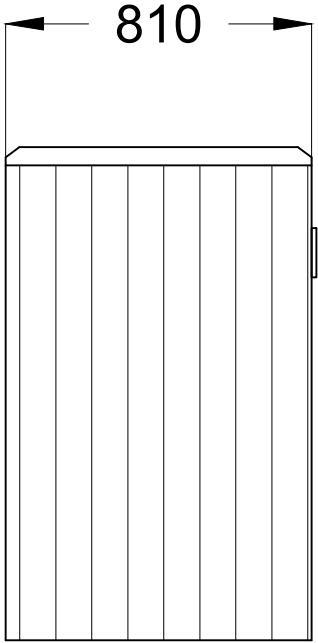

Side

New bin store formed from close boarded panels

PROPOSED BIN STORE DETAIL
Scale 1:20

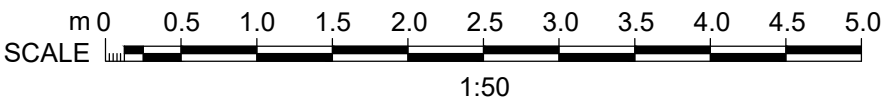

All levels and dimensions must be checked on site by contractor prior to commencement of works. Any variations must be reported to JSA Design. All information hereon is in the copyright of JSA Design. Copying in full or in part is forbidden without the written permission from JSA Design.

Client

KENSINGTONS

Date	Aug 2023	Status	PLANNING
Drawn	EM	Checked	JS
Scale	1:50	Size	A1
Rev.	Drawing No. 547 - 404		

Drawing Title

Proposed Fence Elevation & Bin Store Detail

Project Title

Ikons
511 Bury New Rd, Prestwich, Manchester
M25 3AJ

JSA DESIGN