


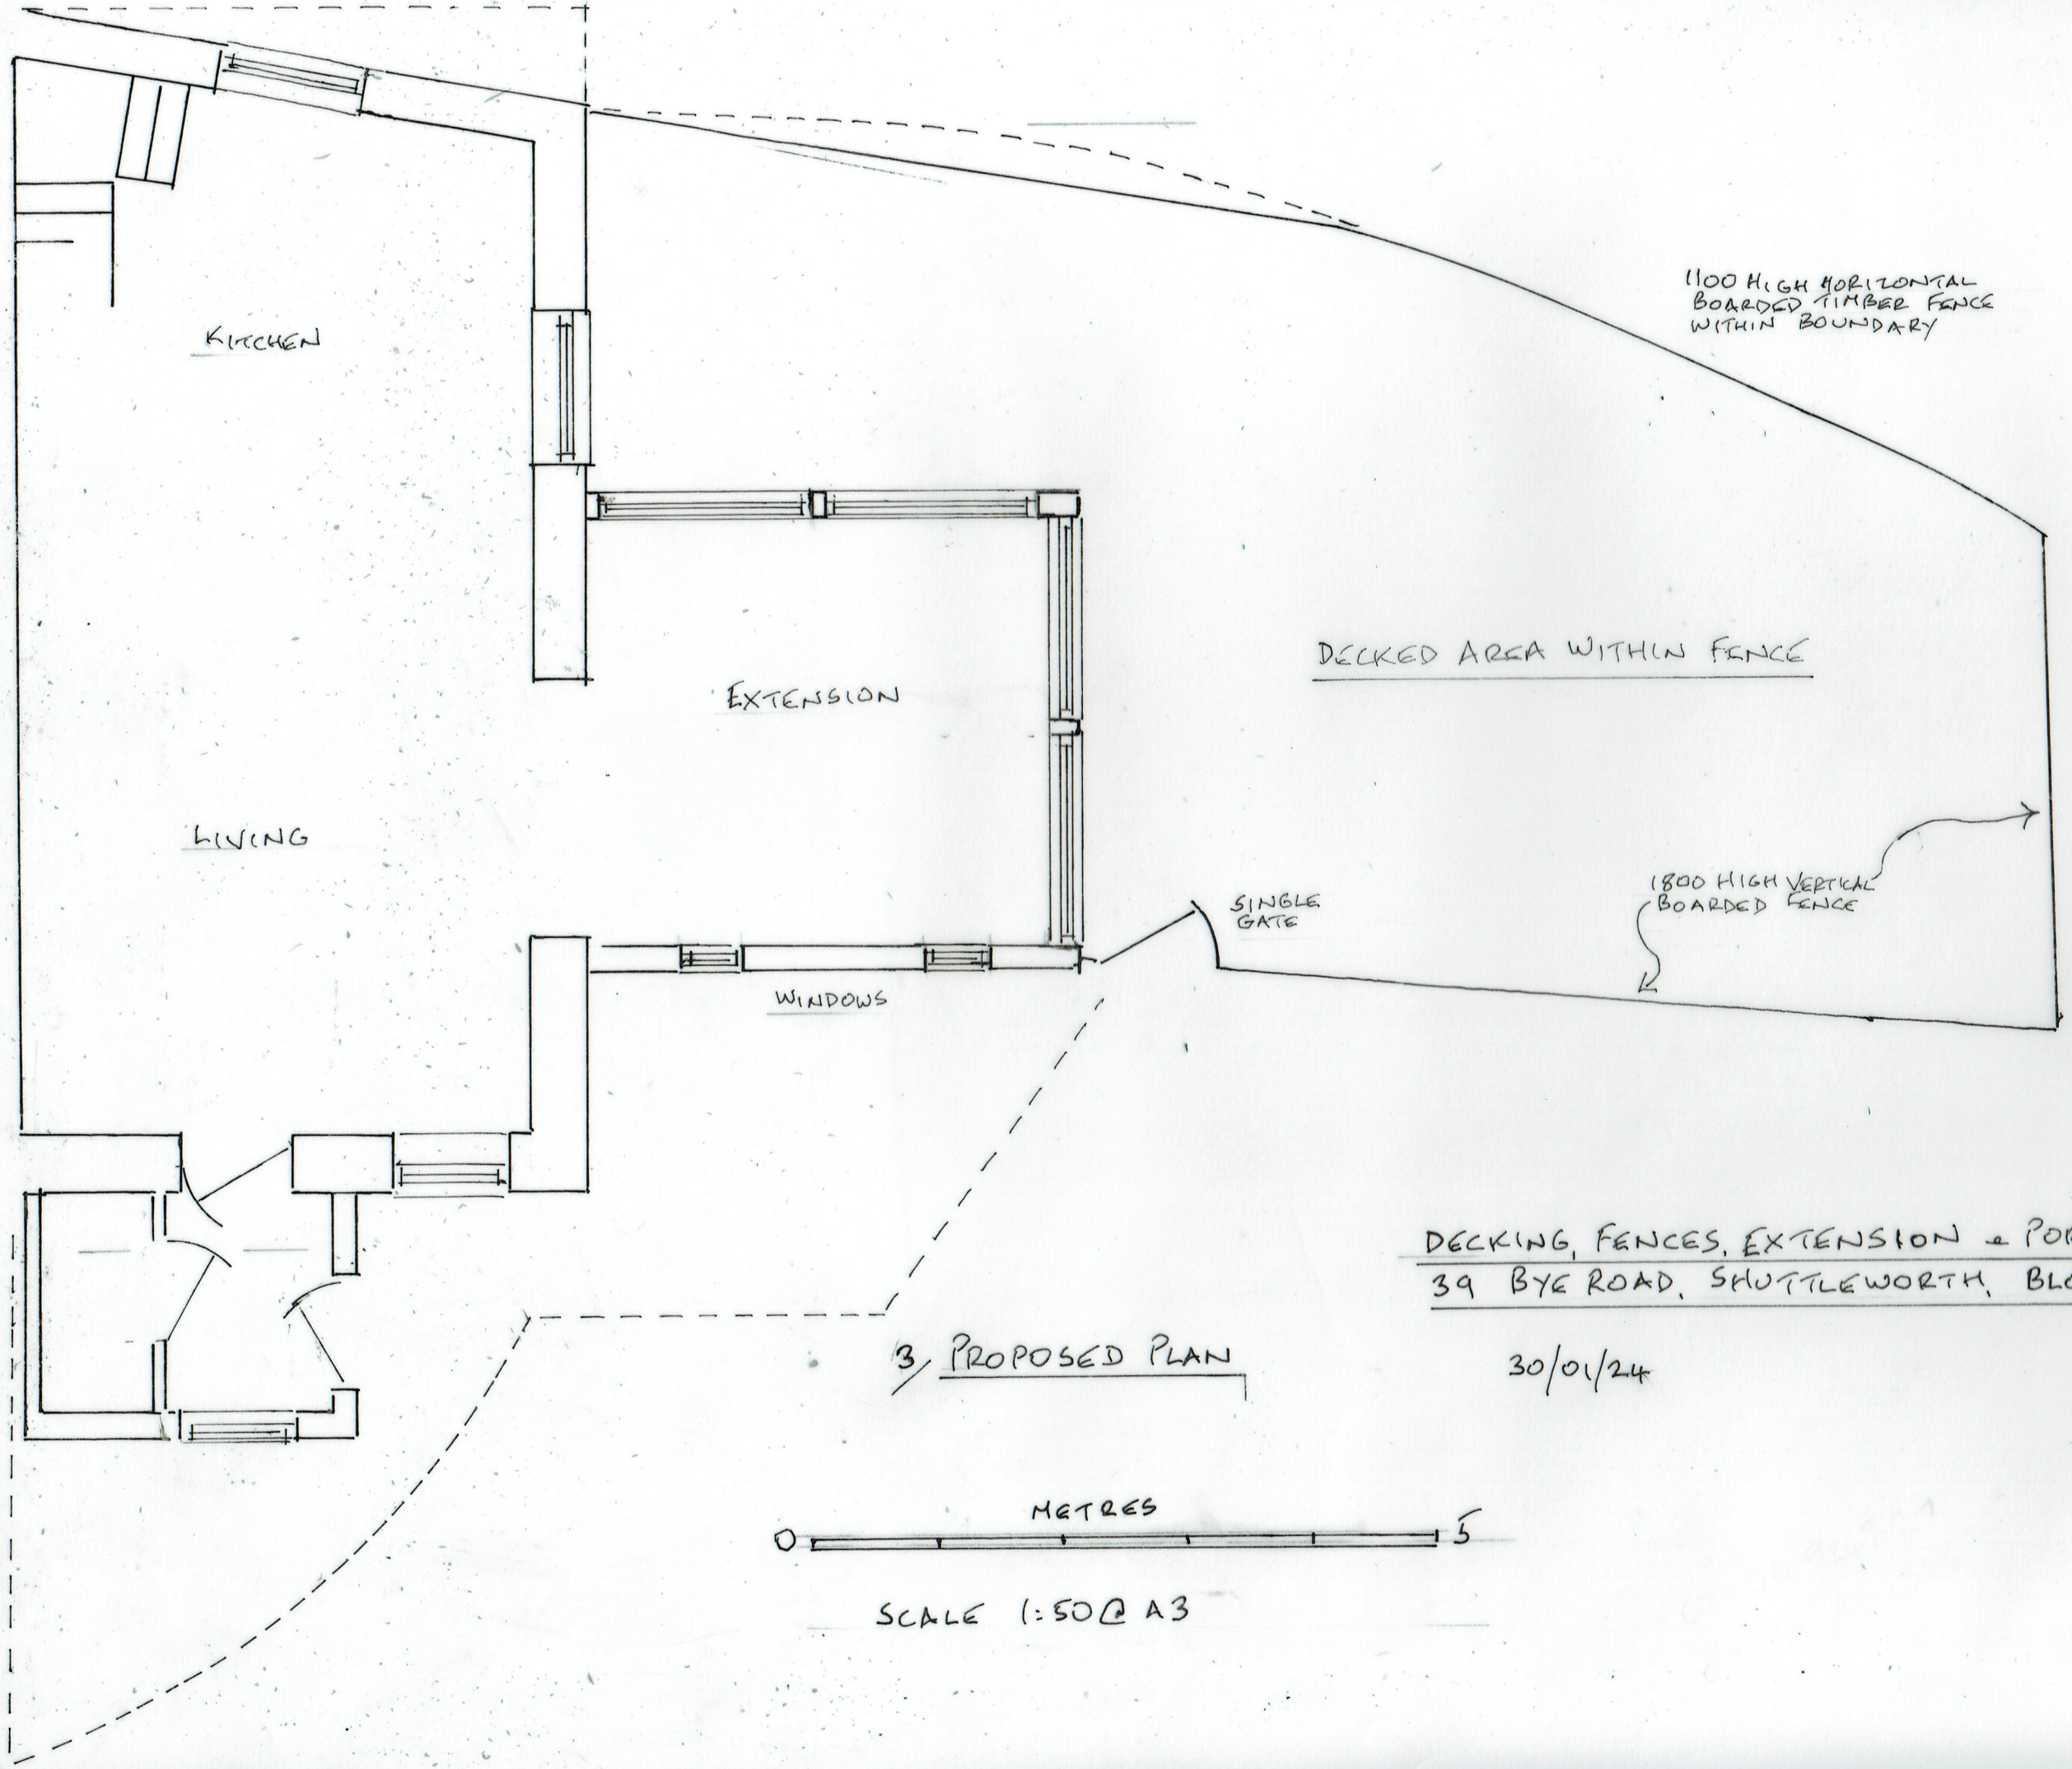

KITCHEN

LIVING

EXTENSION

WINDOWS

SINGLE GATE

DECKED AREA WITHIN FENCE

1100 HIGH HORIZONTAL
BOARDED TIMBER FENCE
WITHIN BOUNDARY

1800 HIGH VERTICAL
BOARDED FENCE

DECKING, FENCES, EXTENSION & PORCH
39 BYE ROAD, SHUTTLEWORTH, BLOKH

30/01/24

3/ PROPOSED PLAN

0 METRES 5

SCALE 1:50 @ A3