


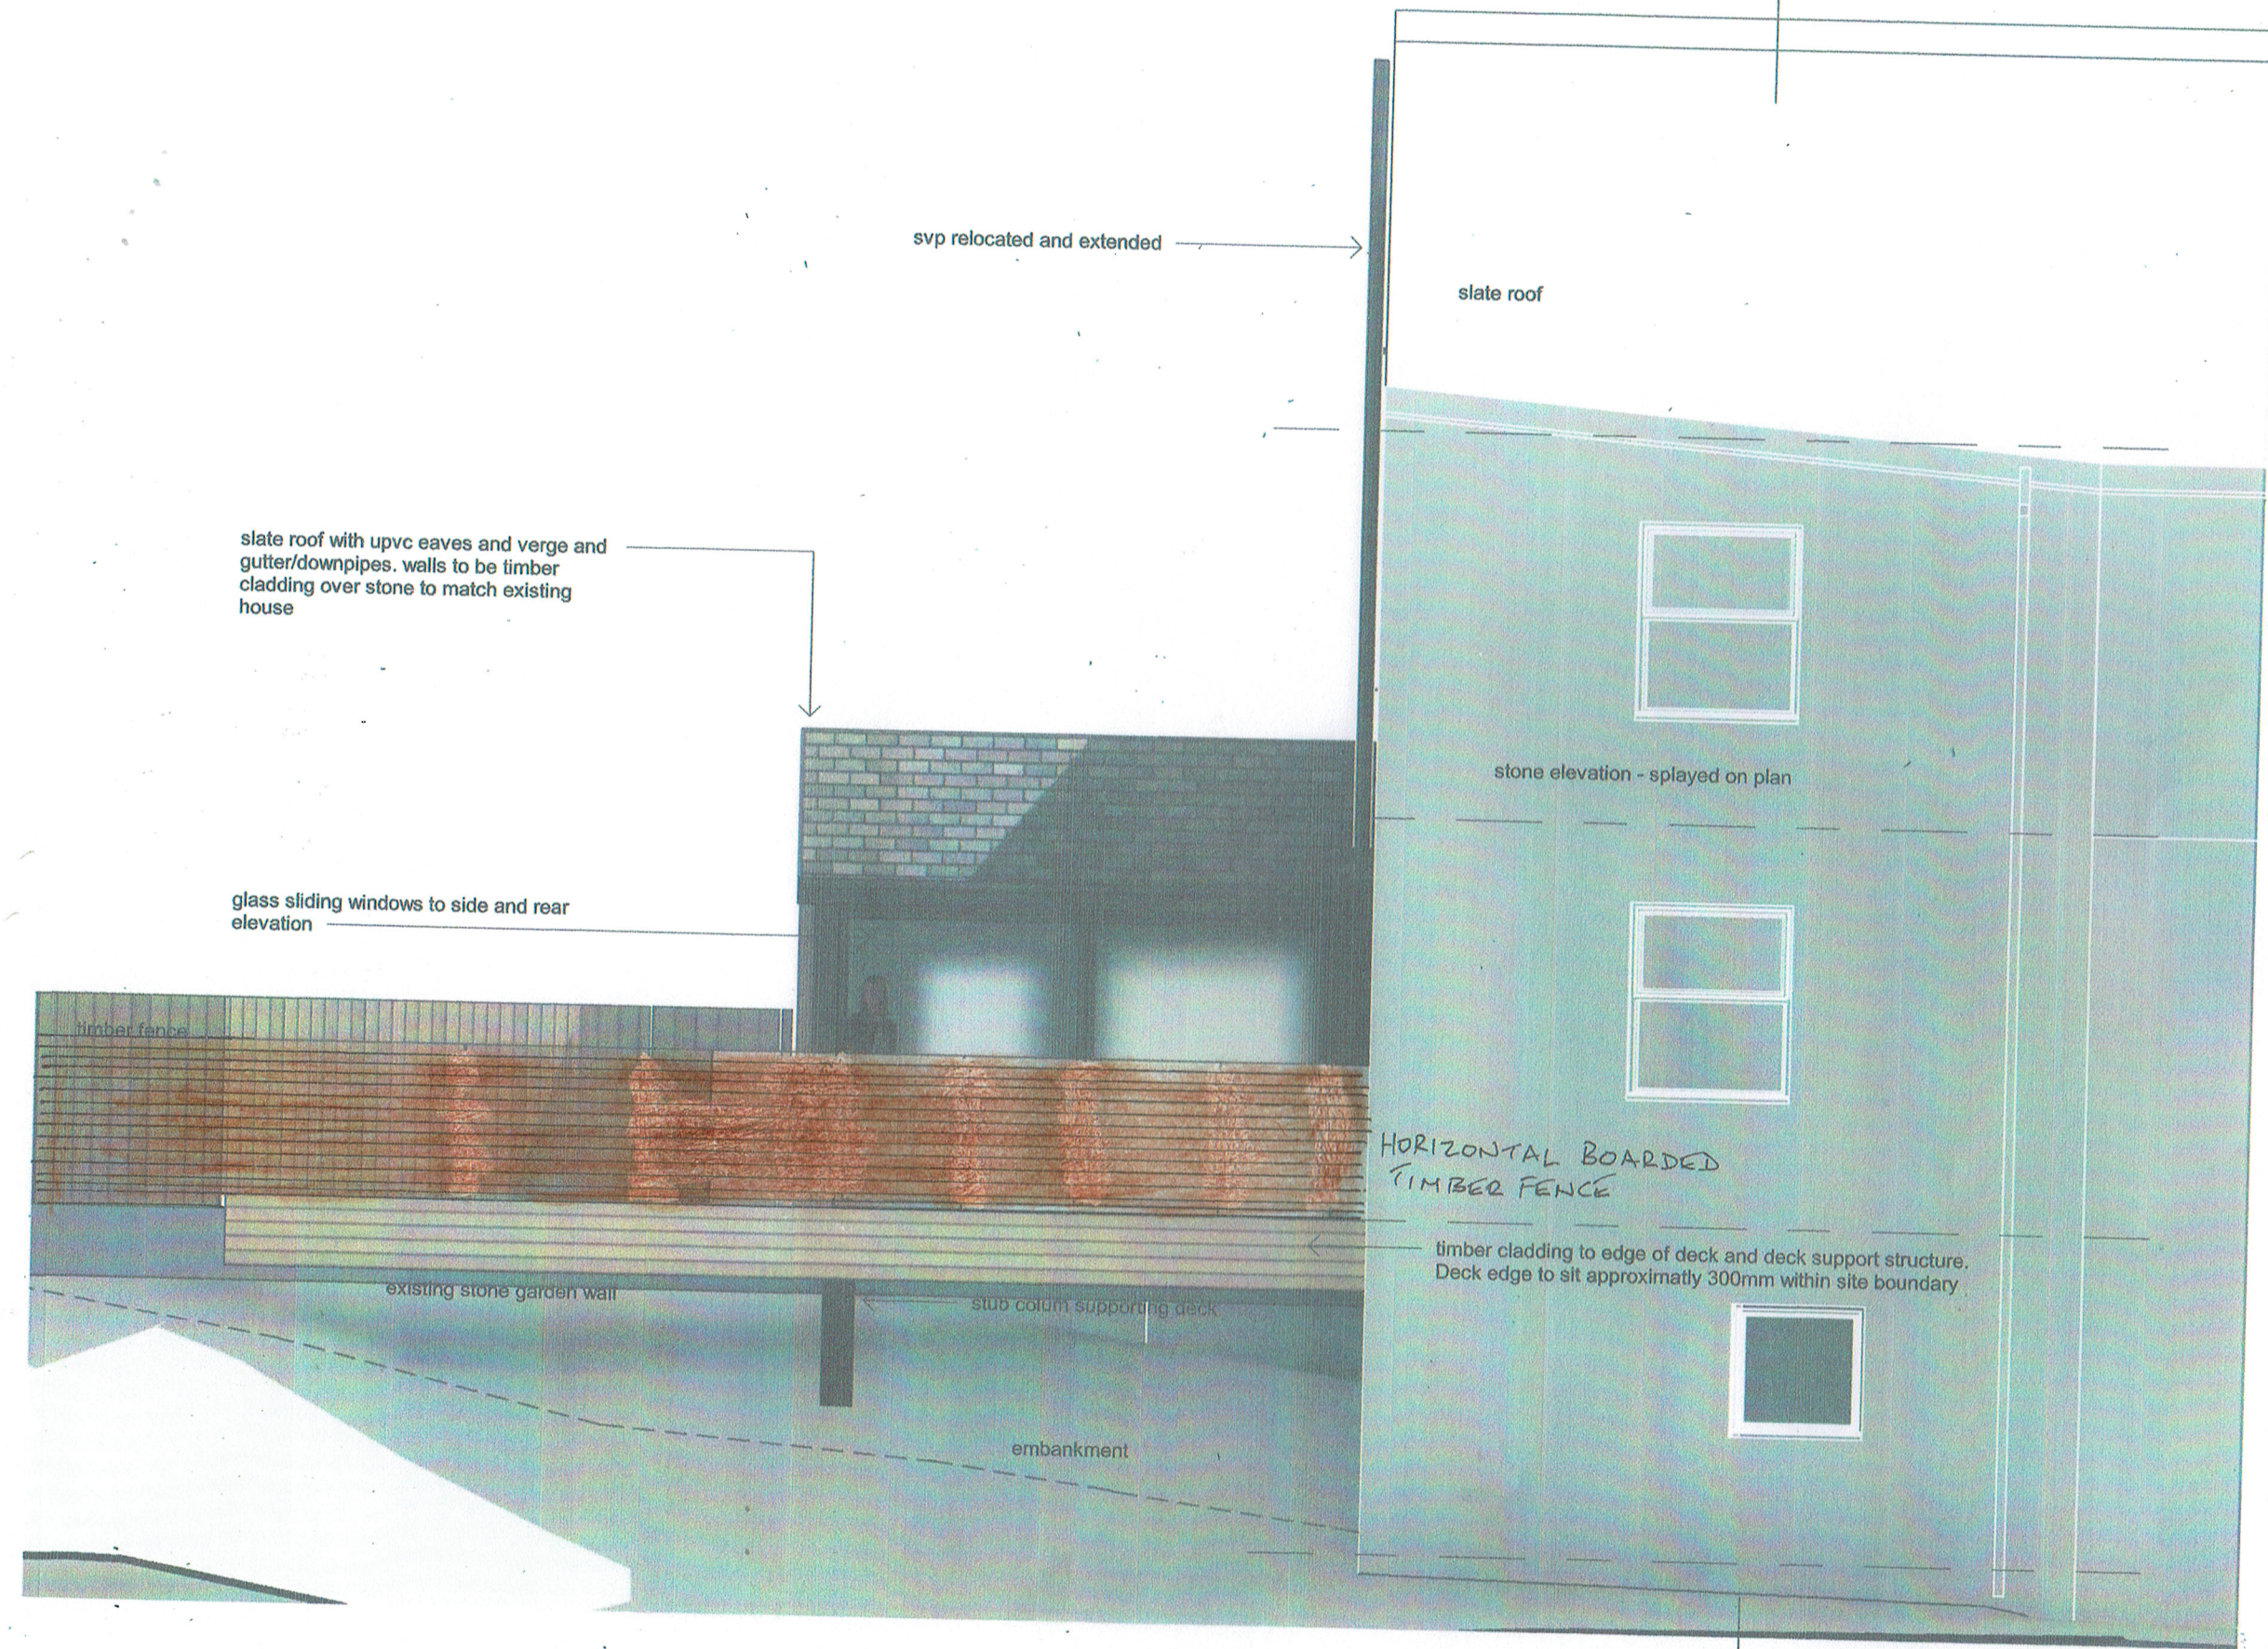

planning

project
House Extension and Alterations
39 Bye Road, Ramsbottom, Bury
FORM ARCHITECTS Ltd

t - 0161 236 3669
e - info@formarchitects.co.uk

date
01/31/21
16/02/2024

do not scale this drawing
this drawing is the property of
FORM ARCHITECTS LTD and
copyright is reserved by them
the drawing is not to be copied or
disclosed to any unauthorized
person without express
and prior written consent

SCALE 1:50

