

job no
21.01

drawing number

P6 D


title

Side Elevation

scale

1 : 50

notes:

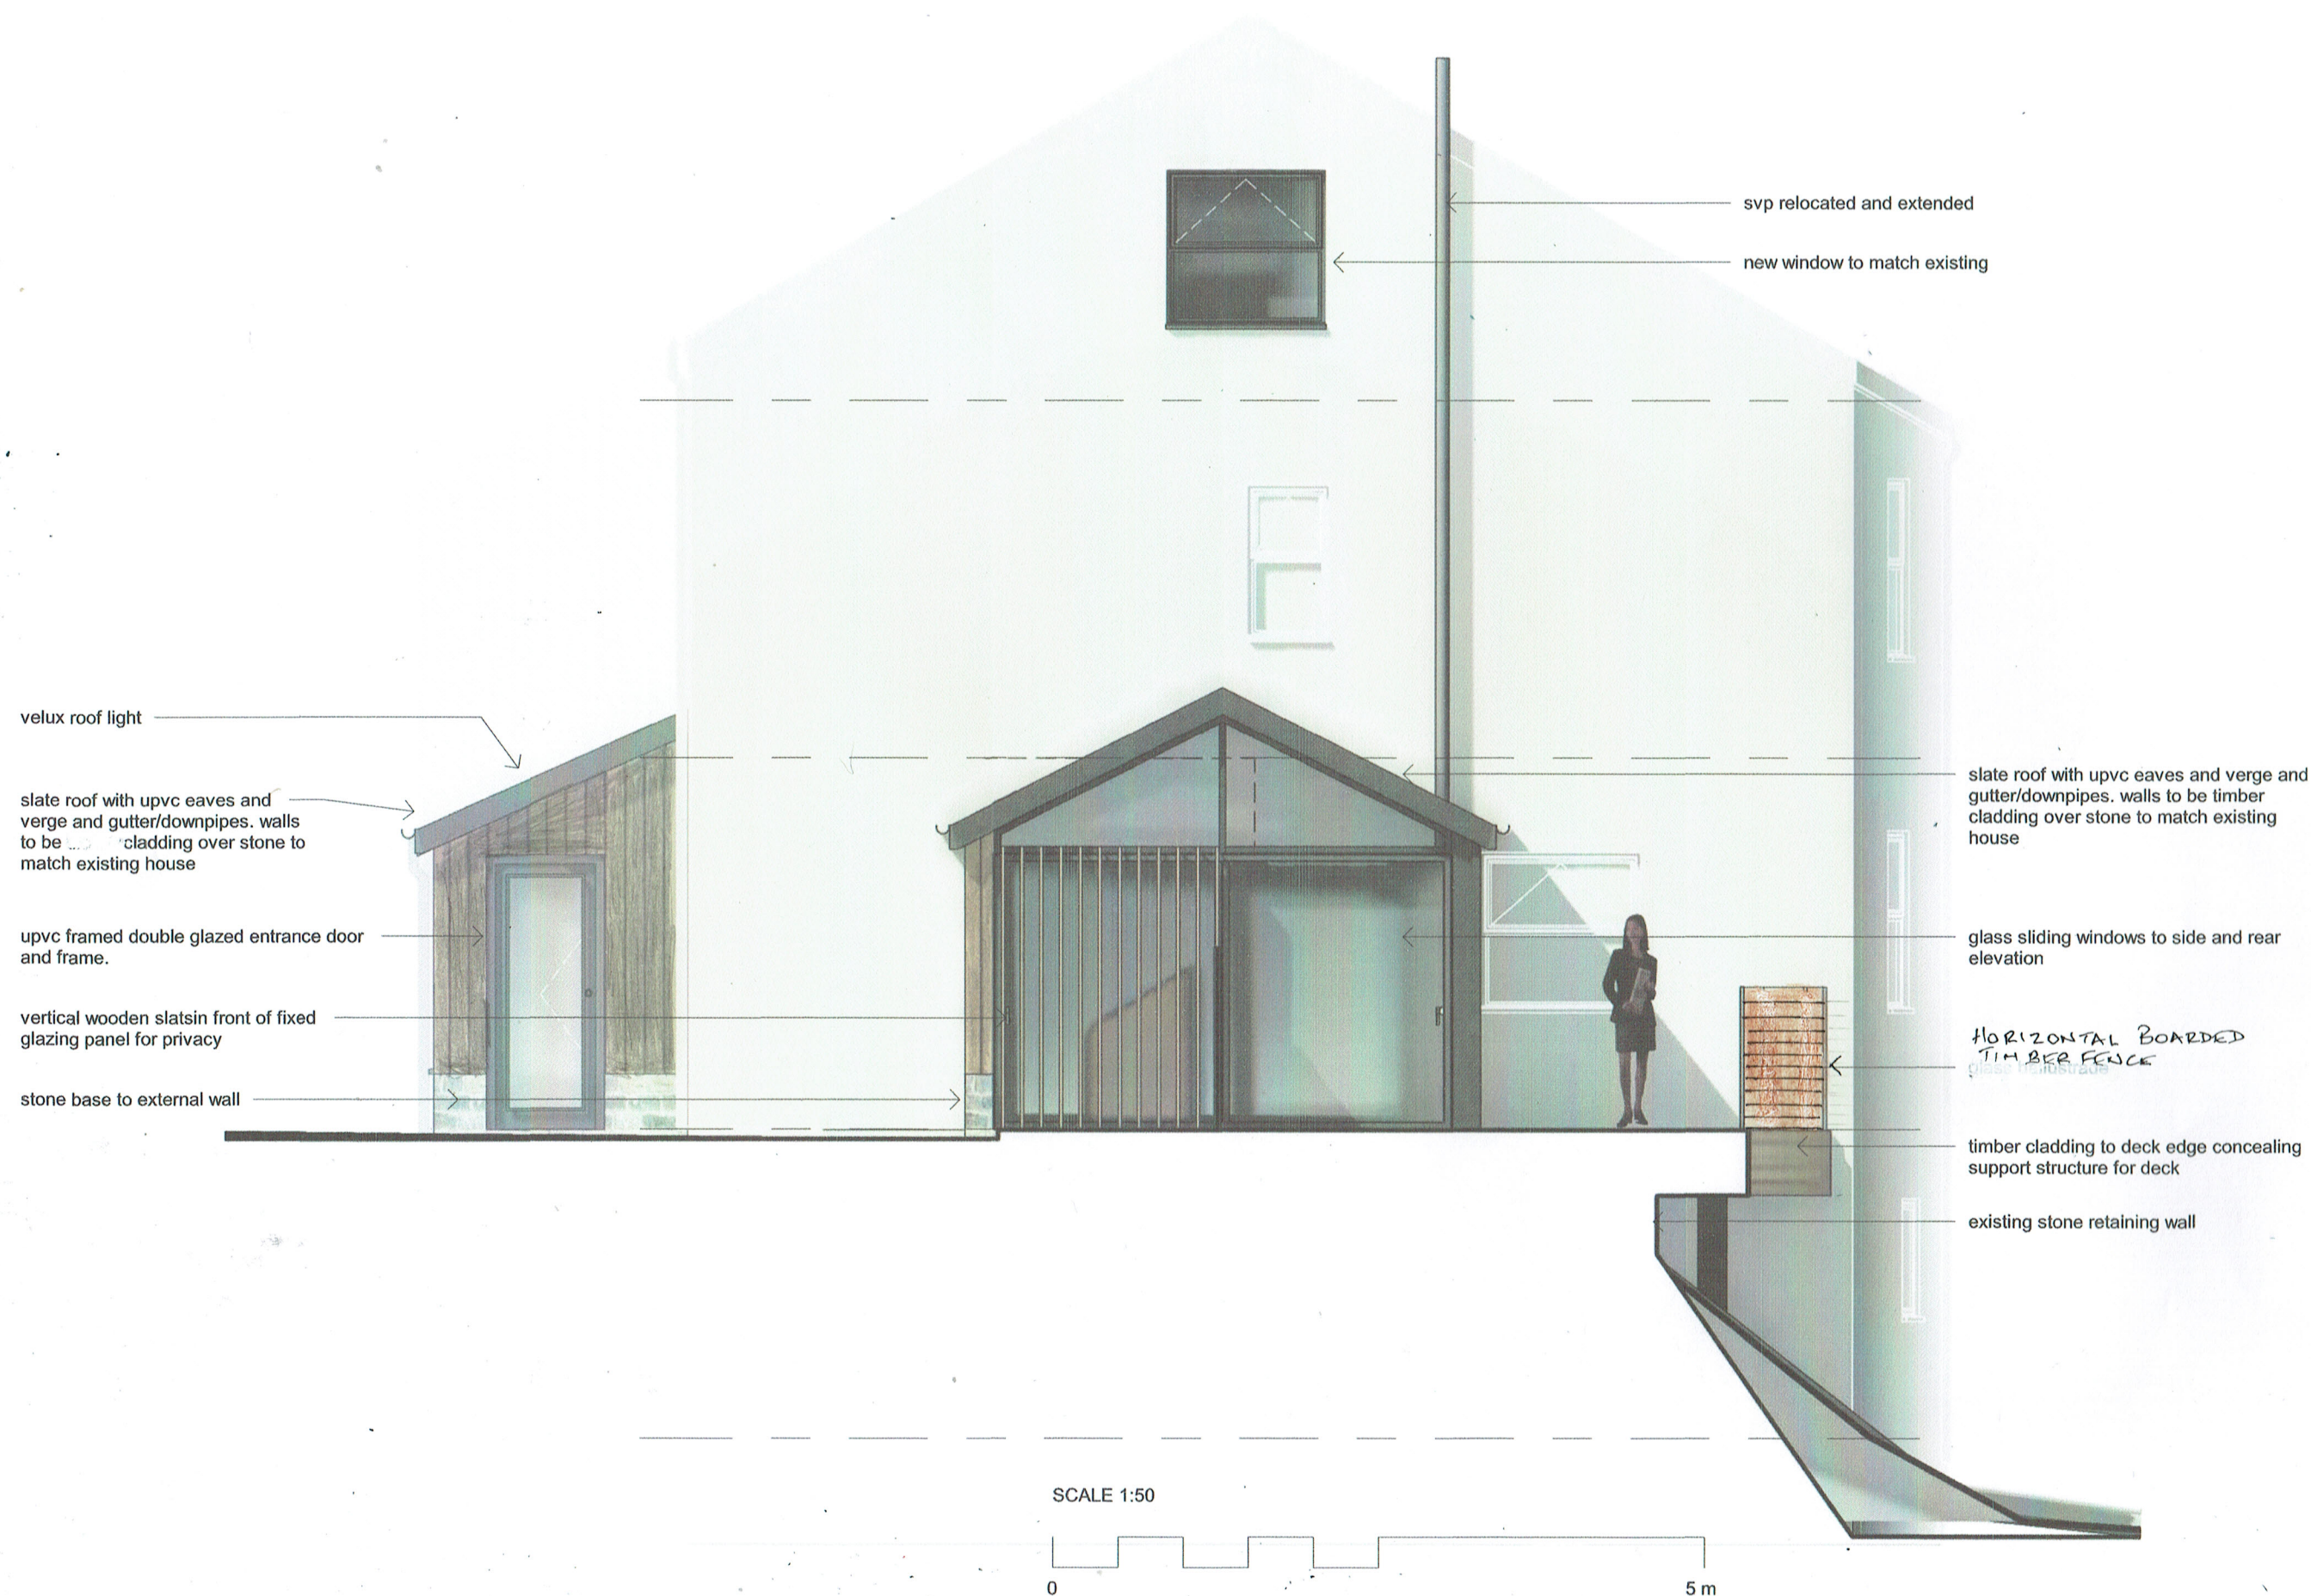

planning

project

House Extension and Alterations

**39 Bye Road,
Ramsbottom, Bury**

FORM ARCHITECTS Ltd

t - 0161 236 3669
e - info@formarchitects.co.uk

date

29/01/2021

do not scale this drawing

this drawing is the property of
FORM ARCHITECTS LTD and
copyright is reserved by them
the drawing is not to be copied or
disclosed to any unauthorized
person without express
and prior written consent